




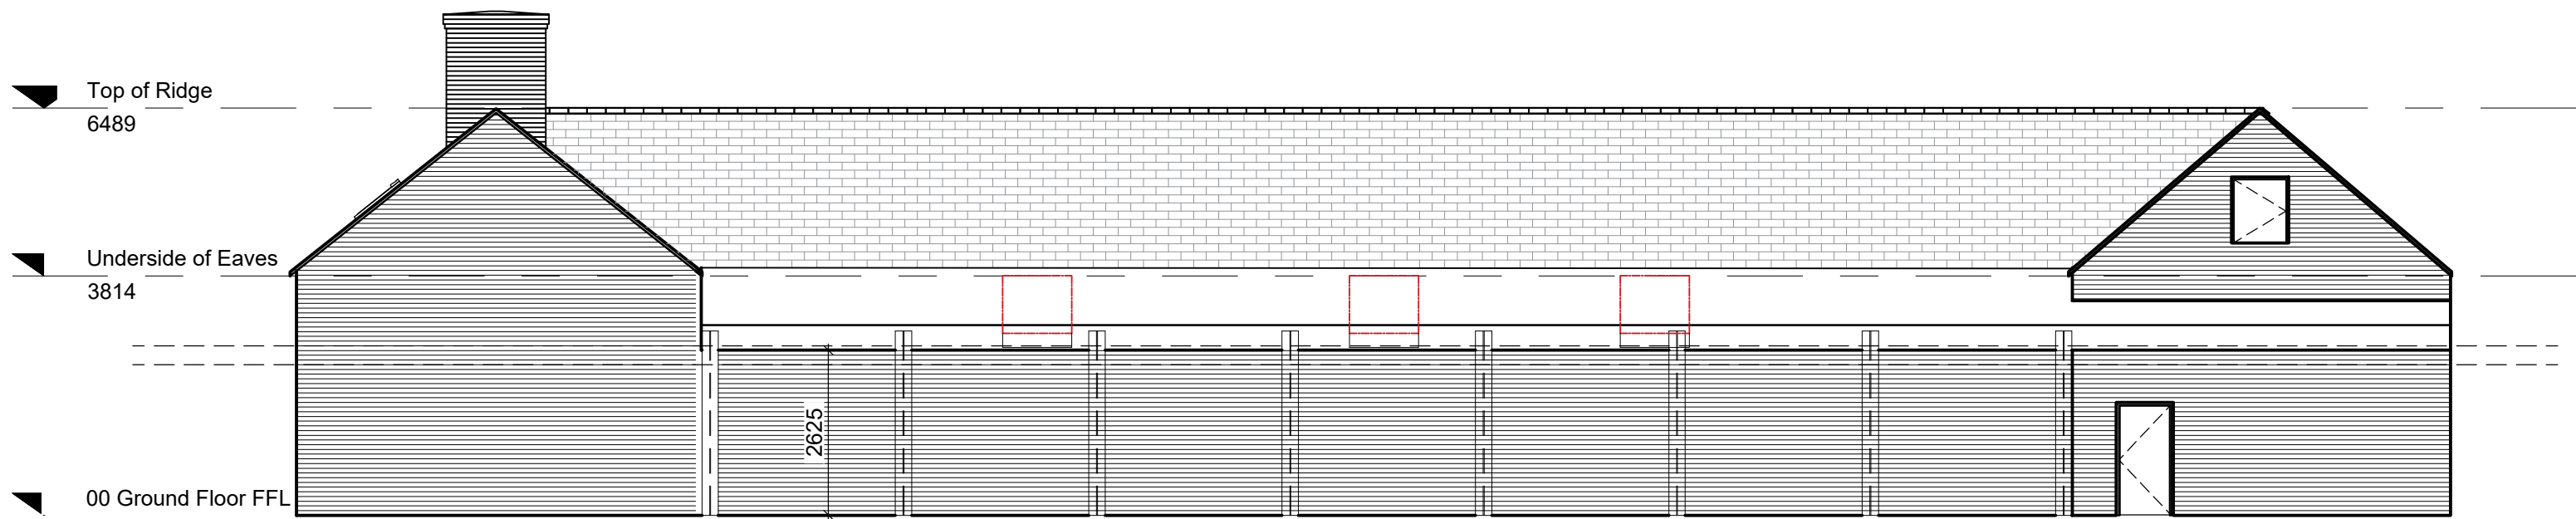


E1 Existing Elevation
Scale: 1:100

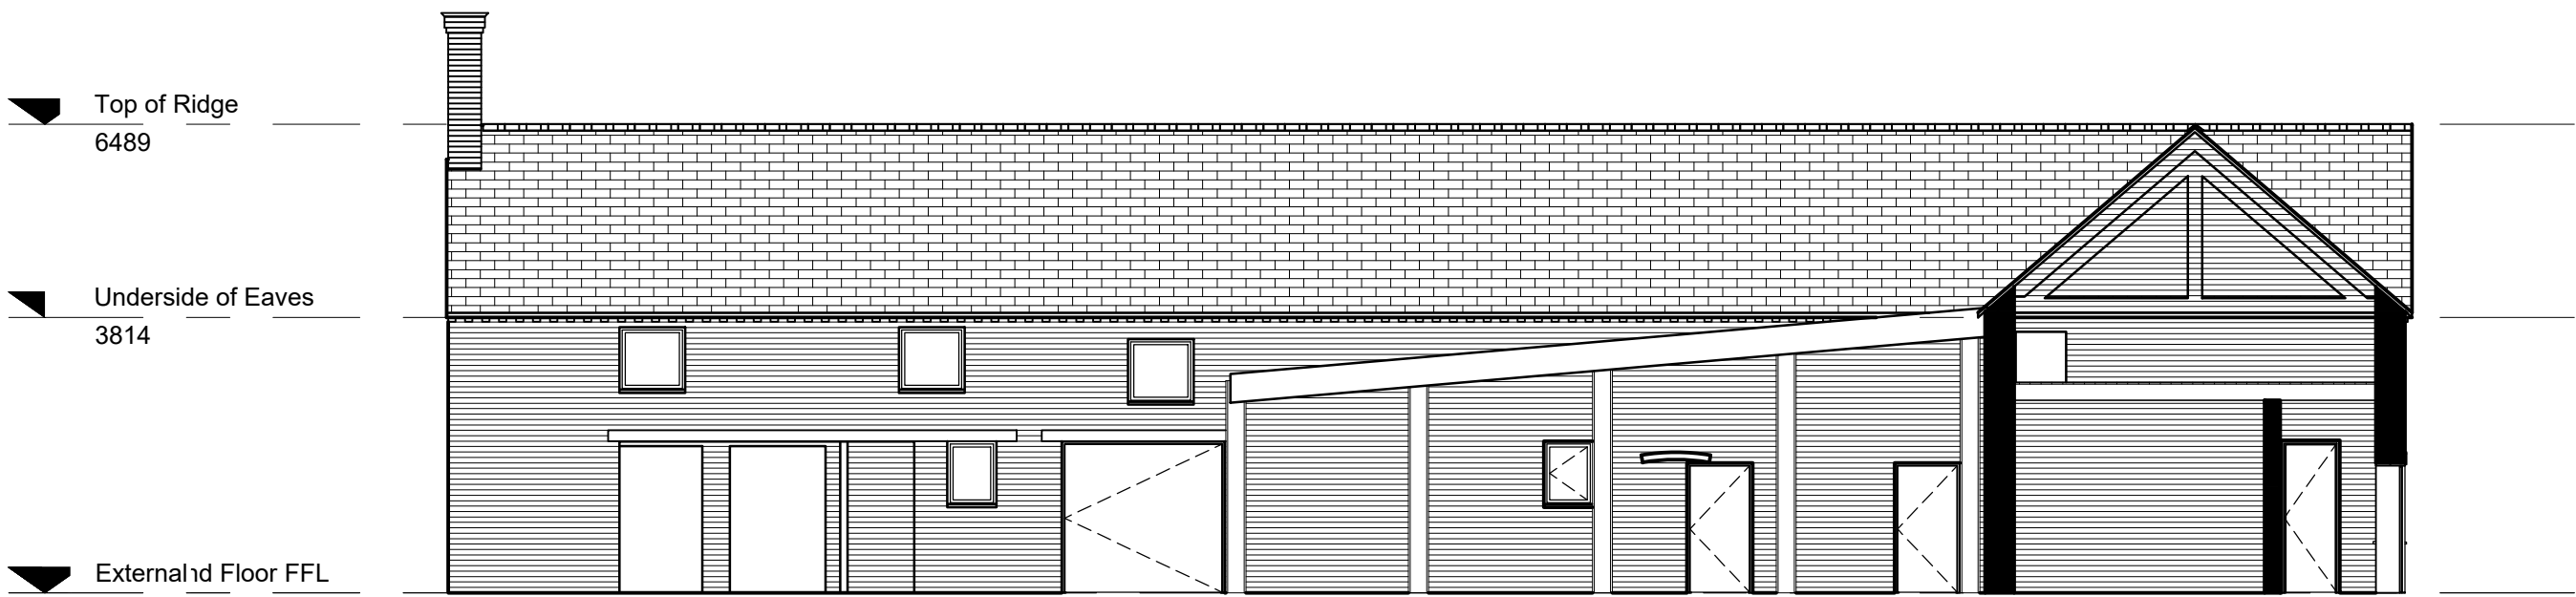


E2 Existing Elevation
Scale: 1:100

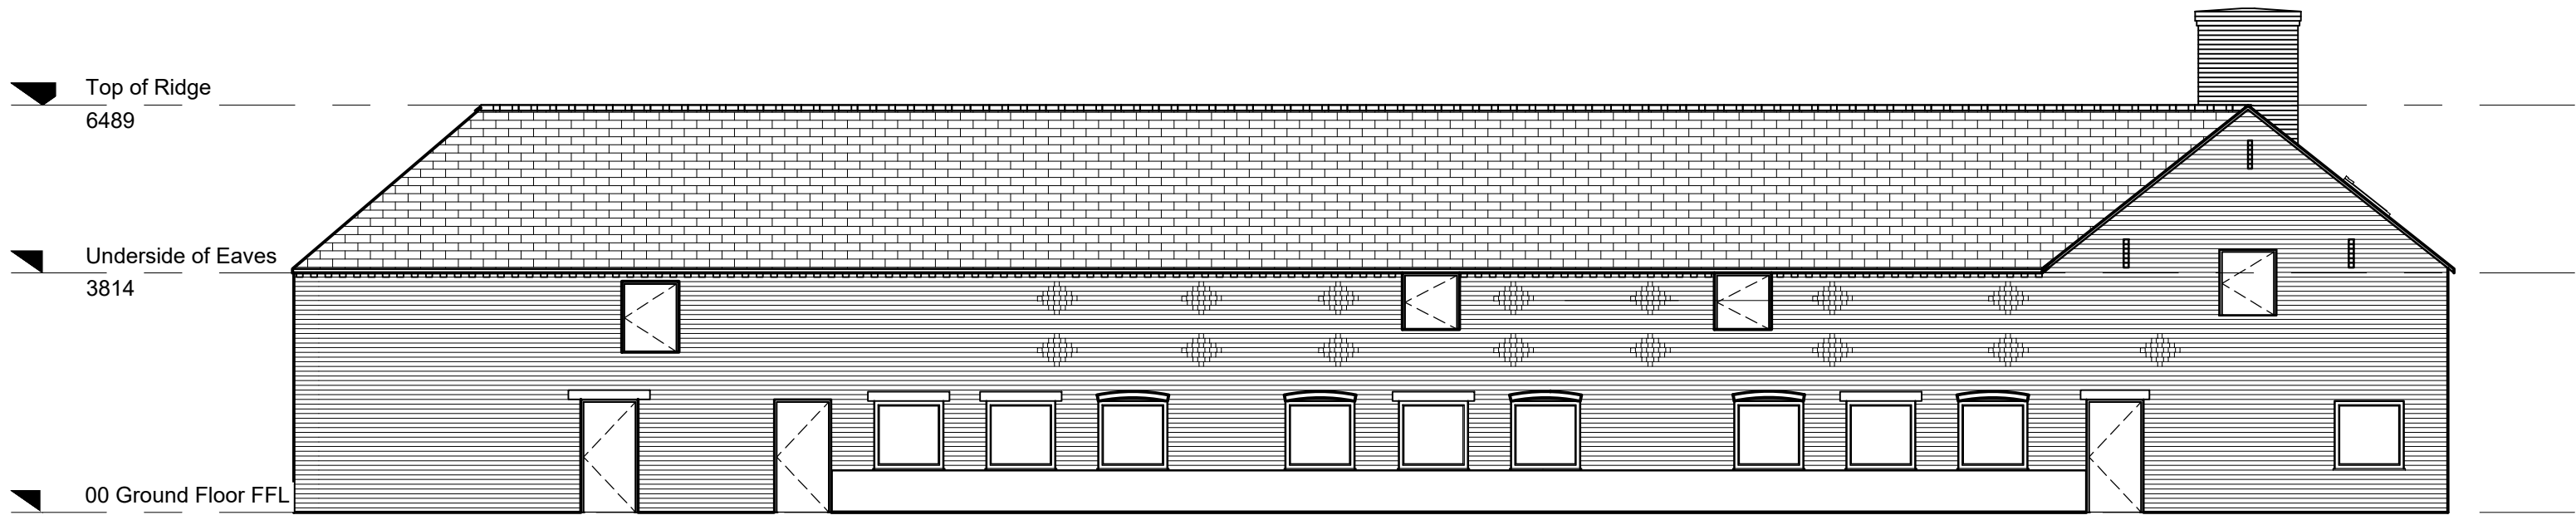

E3 Existing Elevation
Scale: 1:100

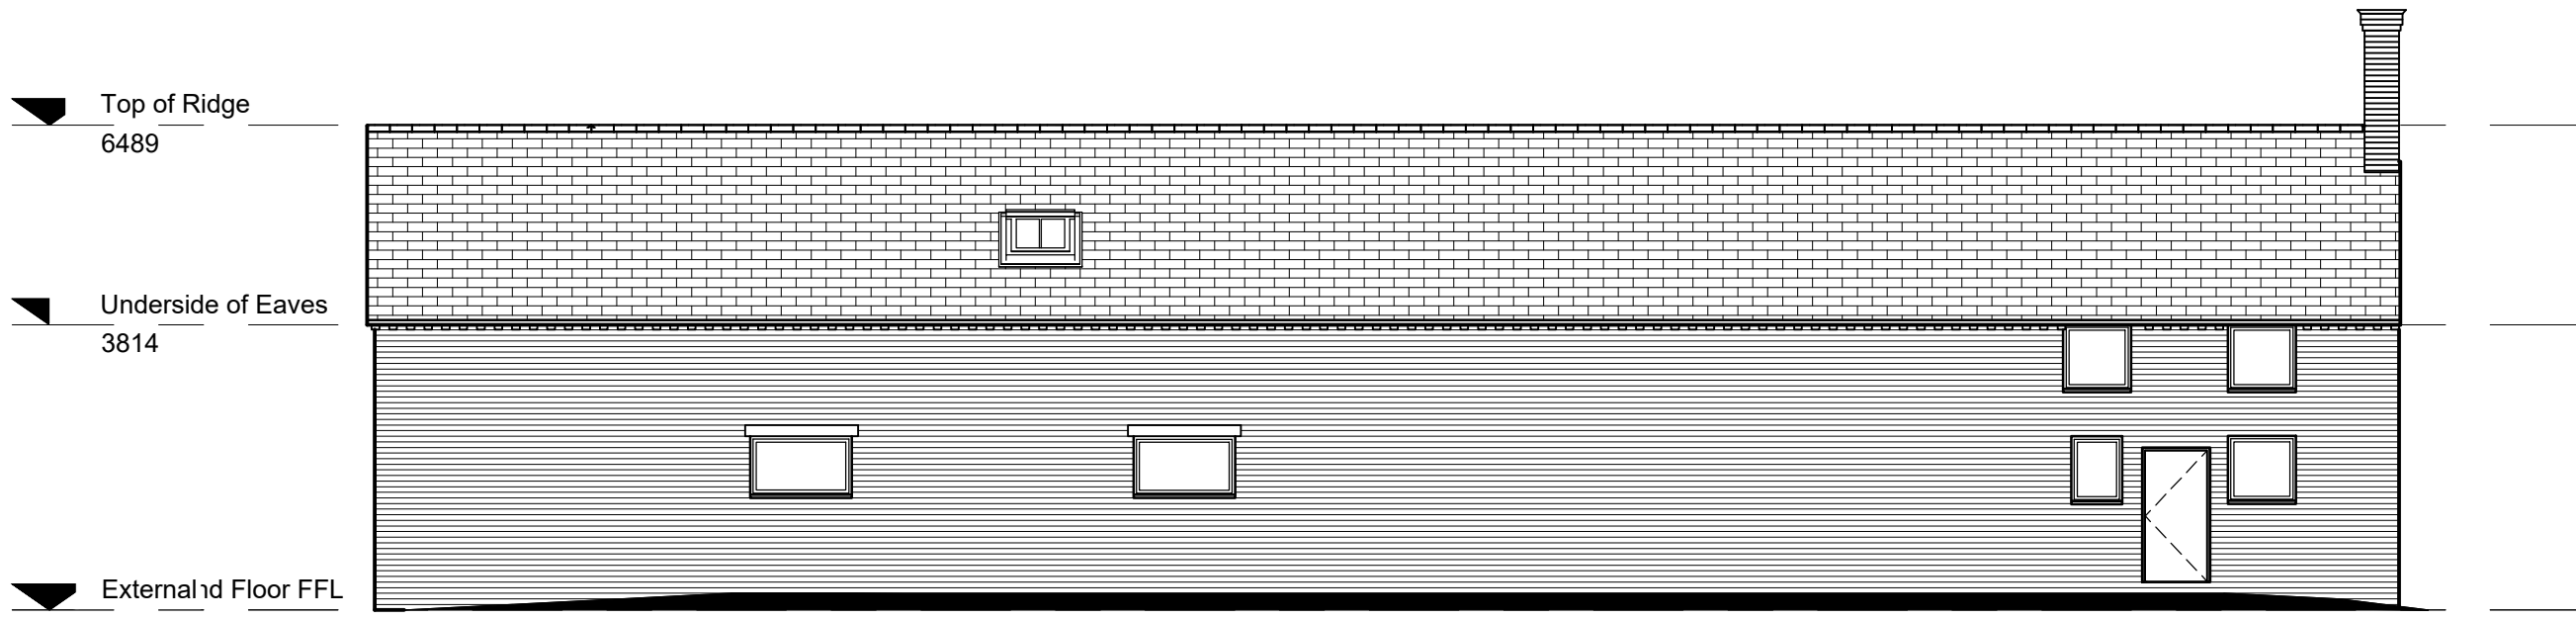

E4 Existing Elevation
Scale: 1:100

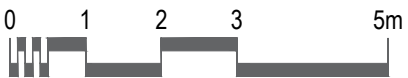

Drawings Updated			06/12/2018
P1	First Issue		04.09.2015
Rev.	Description		Date
Client			
Mr S Trowbridge			
Project			
Broad Oak Farm			
Rossett			
Drawing Title			
Existing Barn A			
Elevations			
Drawn by	HJ	Checked by	XX
		Date	06.12.2018
Status	PLANNING	Scale @ A1	1:100
Job no.	C3873	Dwg.no.	L05.01.02
		Rev.	P2
Cassidy+Ashton			C+A
www.cassidyashton.co.uk			
Architecture + Building Surveying + Town Planning			
10 Hunters Walk, Canal Street, Chester, CH1 4EB			01244 402 900
7 East Cliff, Preston, Lancashire, PR1 3JE			01772 258 356