

APPENDIX E: LOCATION PLAN

This page has been left intentionally blank

LOCATION PLAN

HYD574 Land east of Tan y Bont, Main Road, Rhosrobin, Wrexham



OS X (Eastings)	333085
OS Y (Northings)	352580
Nearest Post Code	LL11 4RP
Lat (WGS84)	N53:03:59 (53.066252)
Long (WGS84)	W3:00:00 (-3.000054)
Lat, Long	53.066252, -3.000054
Nat Grid	SJ330525 / SJ3308552580
mX	-333964
mY	6961083

APPENDIX F: SITE WALKOVER INFORMATION

This page has been left intentionally blank

● Existing Manhole

IMG 0295

DATE: JAN 2021	SCALE @ SIZE: NTS @ A3	DRAWN: KW	CHECKED: RN
PROJECT No: HYD574		DRAWING No: 100	
		REV: A	
















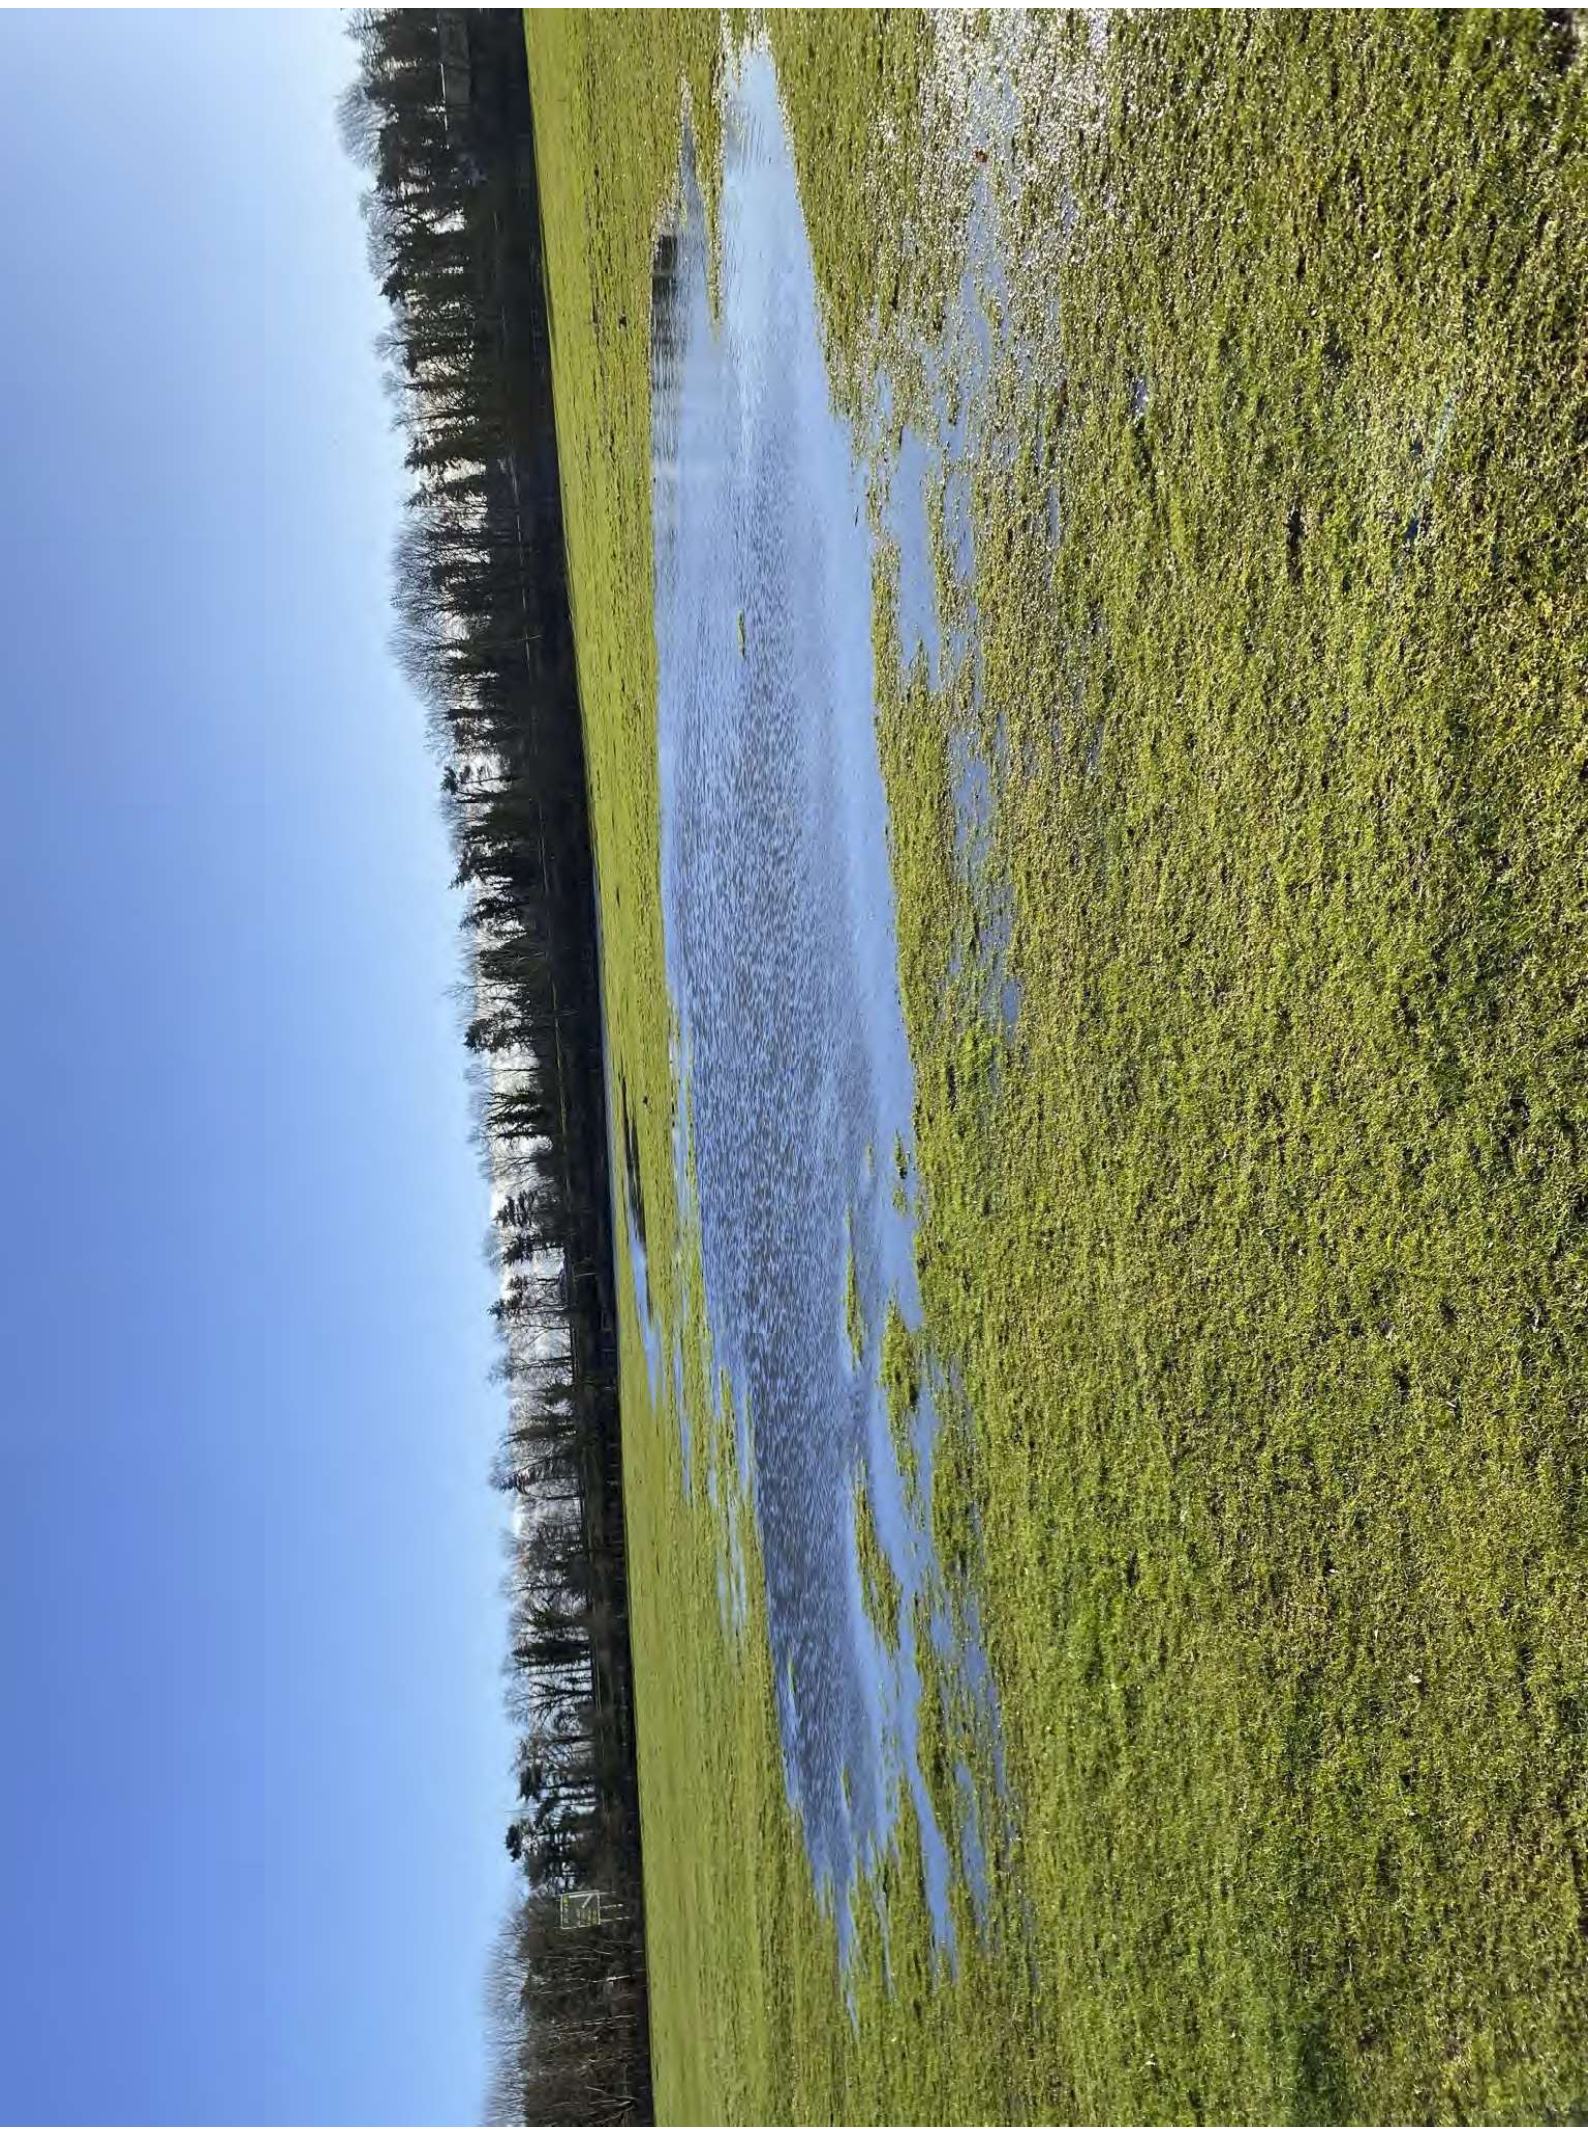























This page has been intentionally left blank