



Lane End
Teddmore Road
West Felton
Owcestry
Shropshire
SY11 4ER
Tel: 06161 610317
Email: info@forgeproperty.co.uk

Notes;


- 1. Natural Welsh slate for roof
- 2. Re-pointing in lime to match
- 3. Infill openings matched with existing materials

Project;

Cae Madog Dairy Shed

Title; Proposed Elevations	Scale (A3); 1:100
Dwg No; Thom-EE-006	Date; 06/09/21

Revision; A

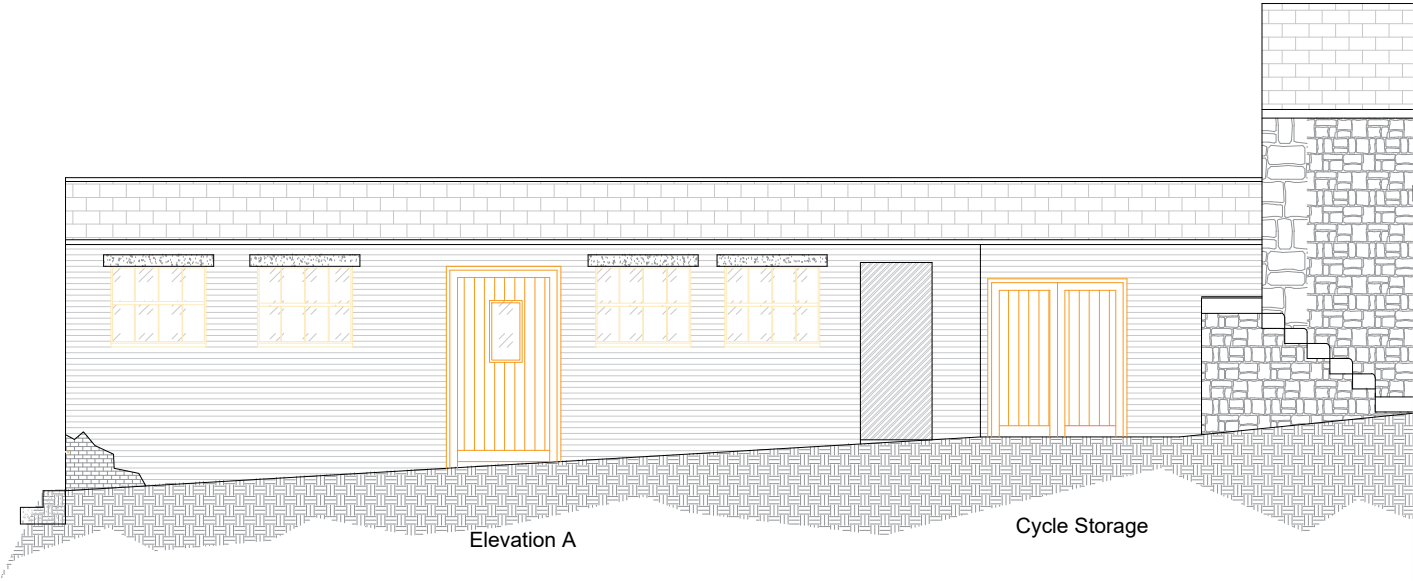

Elevation A

Cycle Storage


Proposed




Elevation B

Oak frame french sliding doors

Proposed

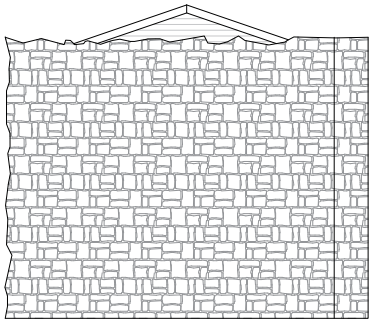

Elevation D

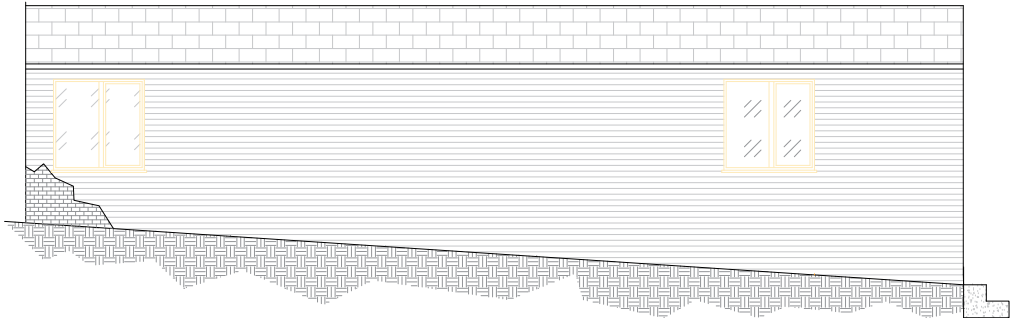

Elevation C