


APPENDIX A: EXISTING TOPOGRAPHICAL SURVEY

Drawing no. MBS825

This page has been left intentionally blank.

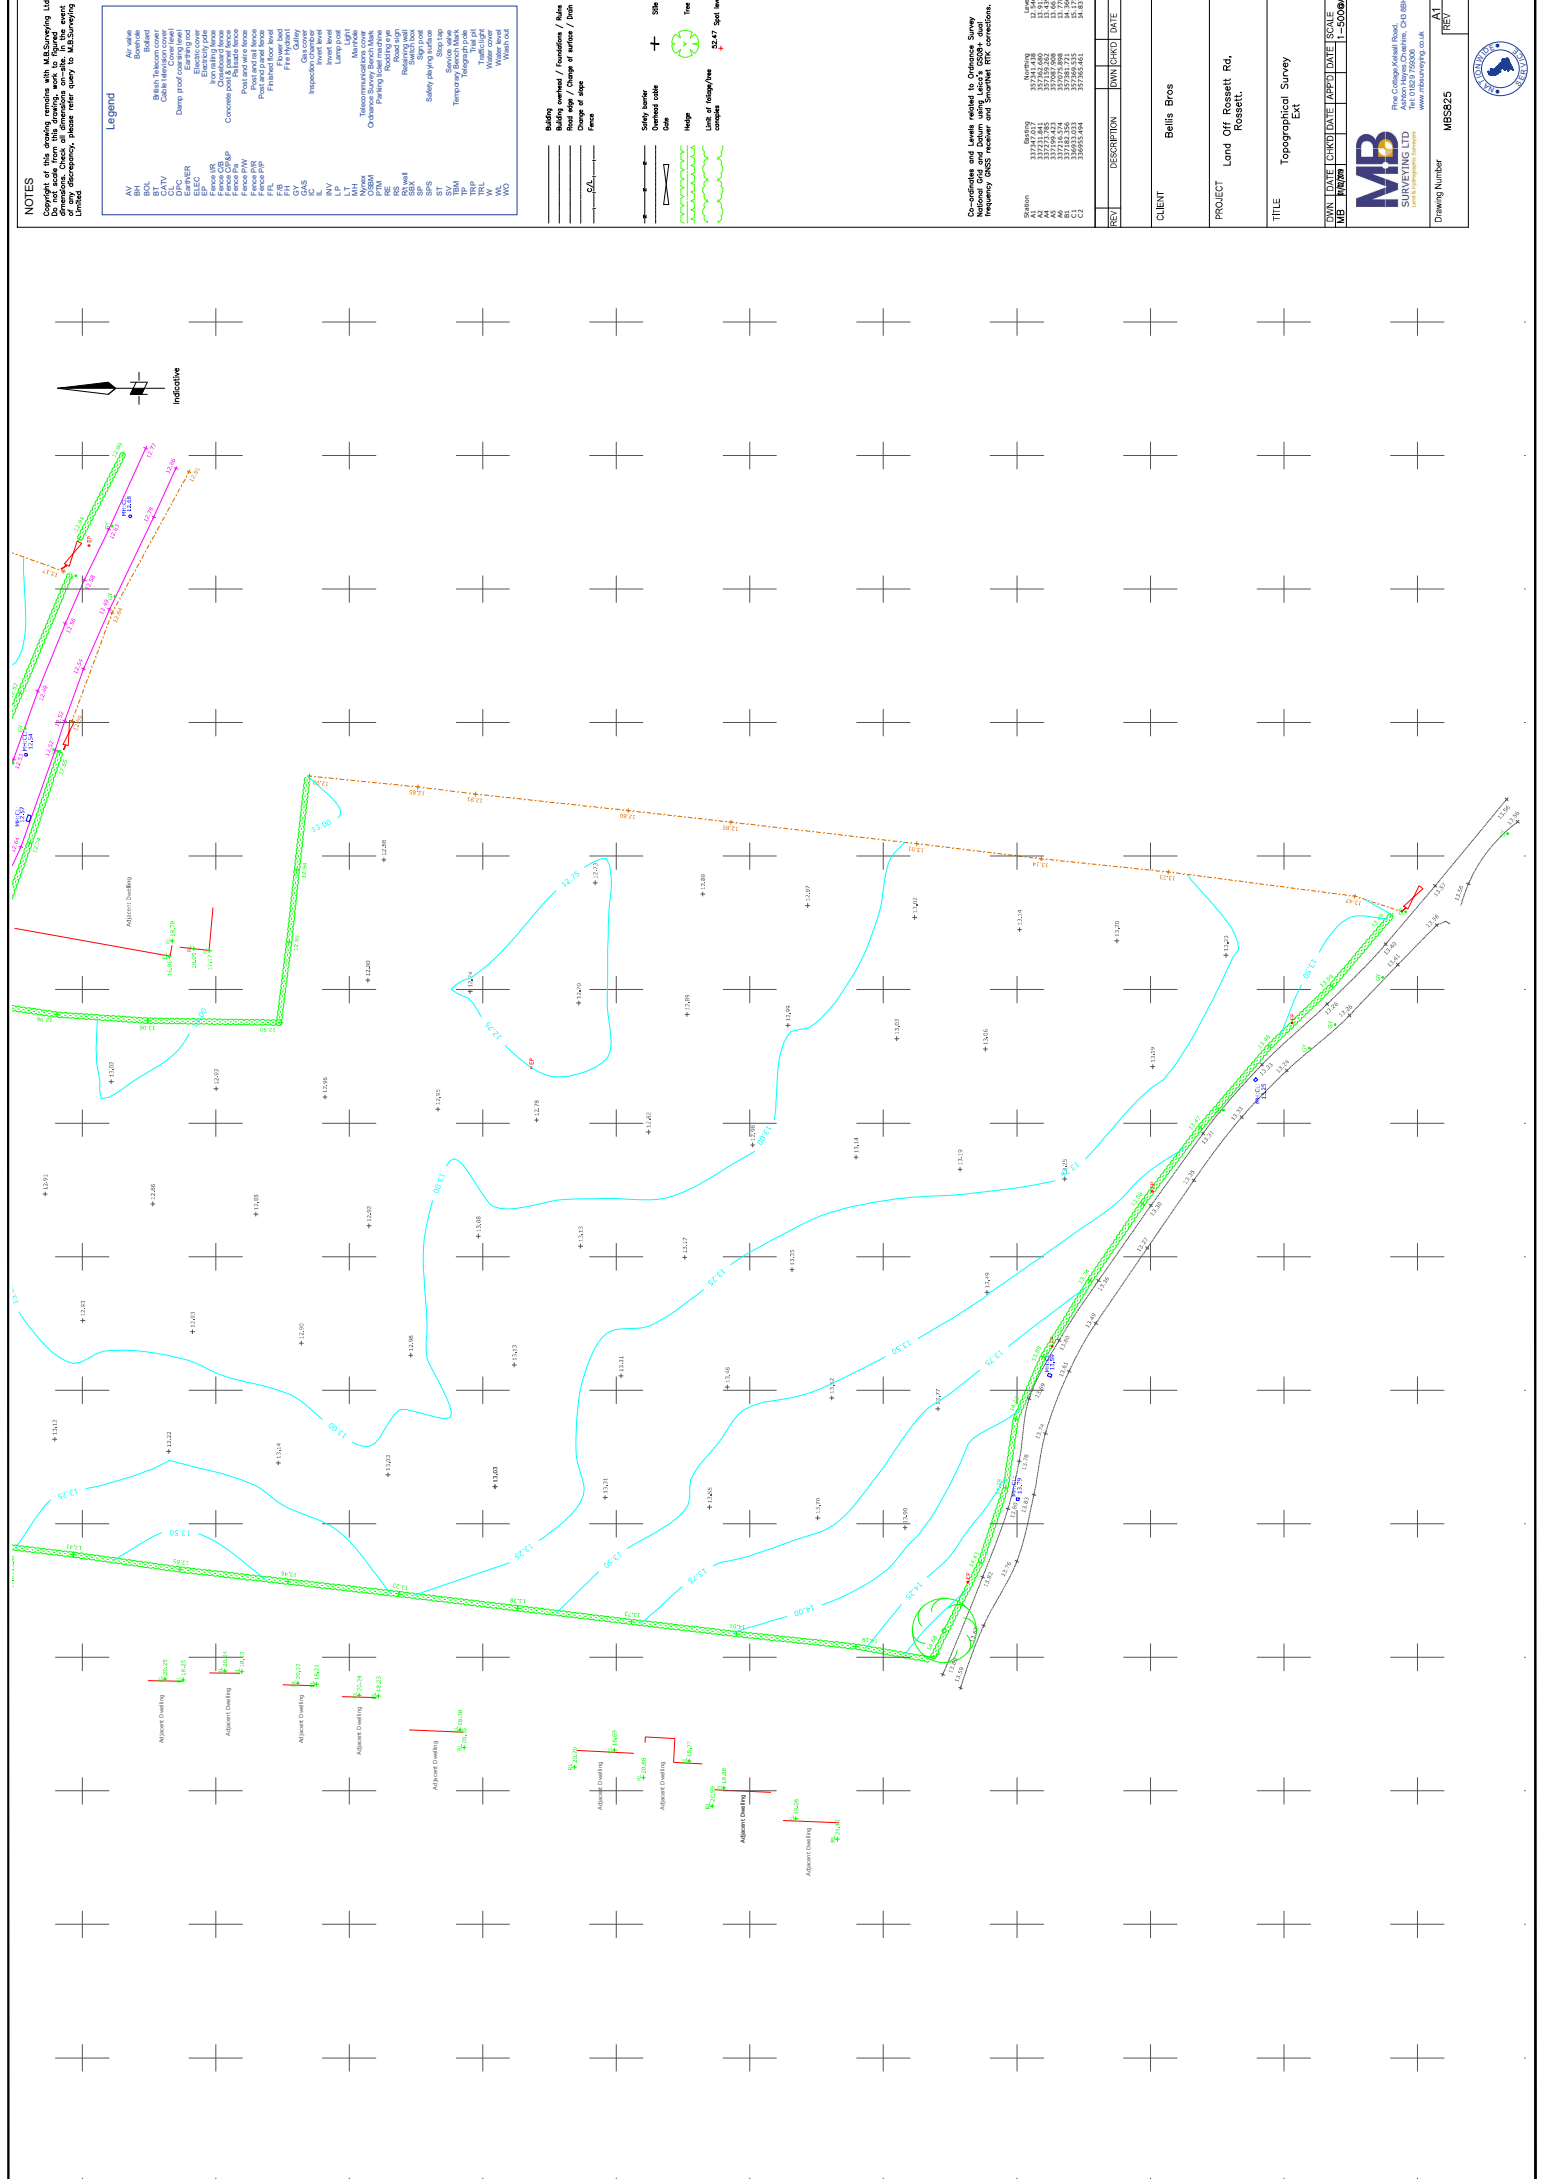

NOTES

Copyright of this drawing remains with M.B.Surveying Ltd.
Do not scale from this drawing. Work to figured dimensions. Check all dimensions on-site. In the event of any discrepancy, please refer query to M.B.Surveying Limited

Legend	
AV	Air valve
BH	Borehole
BSL	Bollard
BT	British Telecom cover

[illegible]

_____ Building
 _____ Building overhead / Foundations / Rains
 _____ Flood edge / Change of surface / Drain
 _____ Change of slope
 _____ Fence
 _____ $\frac{C}{A}$

Barrier type	Site	Tree	Spot level
Safety barrier	+		52.47
Overhead cable			+
Gates			
Hedge			
Limit of foliage/tree canopy			

Co-ordinates and Levels related to Ordnance Survey National Grid and Datum using Leica's GS08+ dual frequency GNSS receiver and SmartNet RTK corrections.

Station	Eastings	Northings	DATE
A1	337241.017	337341.418	12.54
A2	337231.841	337352.680	13.91
A3	337271.785	337159.262	13.43
A4	337271.785	337087.908	13.66
A5	337159.423	337075.908	14.16
A6	337216.574	337075.908	14.36
B1	337282.356	337381.721	14.36
B2	337282.356	337381.721	14.36
C1	336953.494	337365.463	14.83

CLIENT	Bellis Bros
PROJECT	Land Off Rossett Rd, Rossett.
TITLE	Topographical Survey Ext

MB	Price	1-5000
 MB SURVEYING LTD <i>Land & Engineering Surveys</i> Pine Cottage Kelsall Road, Anston Hayes, Cheshire, CH3 9BH Tel. 01829 759006 www.mbsurveying.co.uk		
Drawing Number		A1 REV MBS825



This page has been left intentionally blank