


OLD WREXHAM ROAD
TO THE NORTH

ADJOINING MEADOW.

CROFT HOUSE
GARDEN

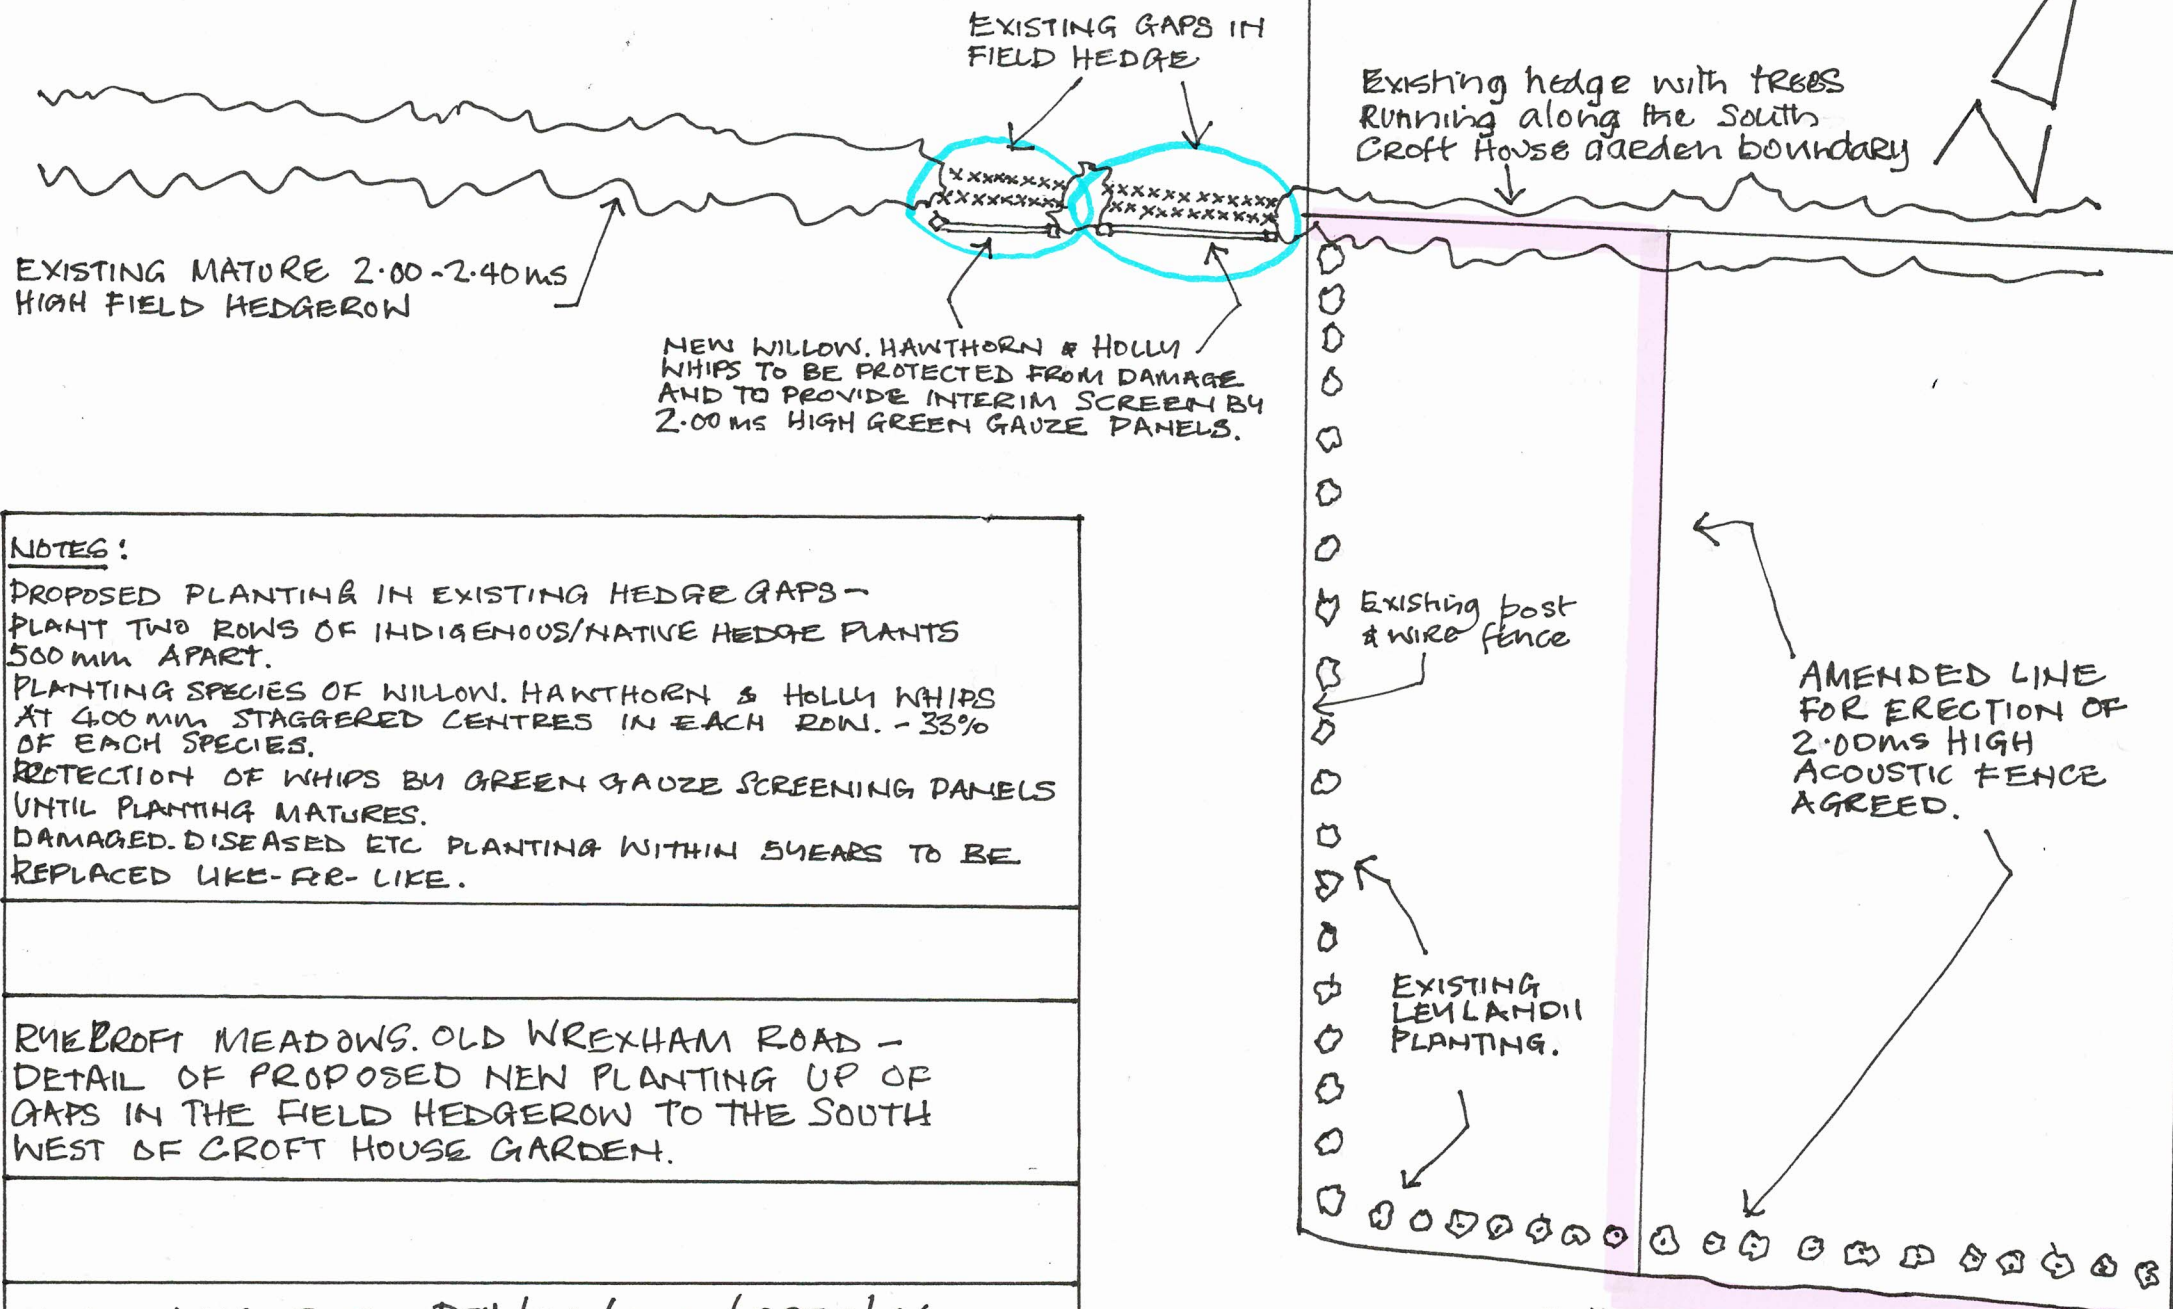

NOTES:

PROPOSED PLANTING IN EXISTING HEDGE GAPS -
PLANT TWO ROWS OF INDIGENOUS/NATIVE HEDGE PLANTS
500MM APART.

PLANTING SPECIES OF WILLOW, HAWTHORN & HOLLY WHIPS
AT 400MM STAGGERED CENTRES IN EACH ROW. - 33%
OF EACH SPECIES.

PROTECTION OF WHIPS BY GREEN GAUZE SCREENING PANELS
UNTIL PLANTING MATURES.

DAMAGED, DISEASED ETC PLANTING WITHIN 5 YEARS TO BE
REPLACED LIKE-FOR-LIKE.

RYECROFT MEADOWS, OLD WREXHAM ROAD -
DETAIL OF PROPOSED NEW PLANTING UP OF
GAPS IN THE FIELD HEDGEROW TO THE SOUTH
WEST OF CROFT HOUSE GARDEN.

DRAWING REF: PJH/24/2021/GRES/06

SCALE - 1:200 @ A4