



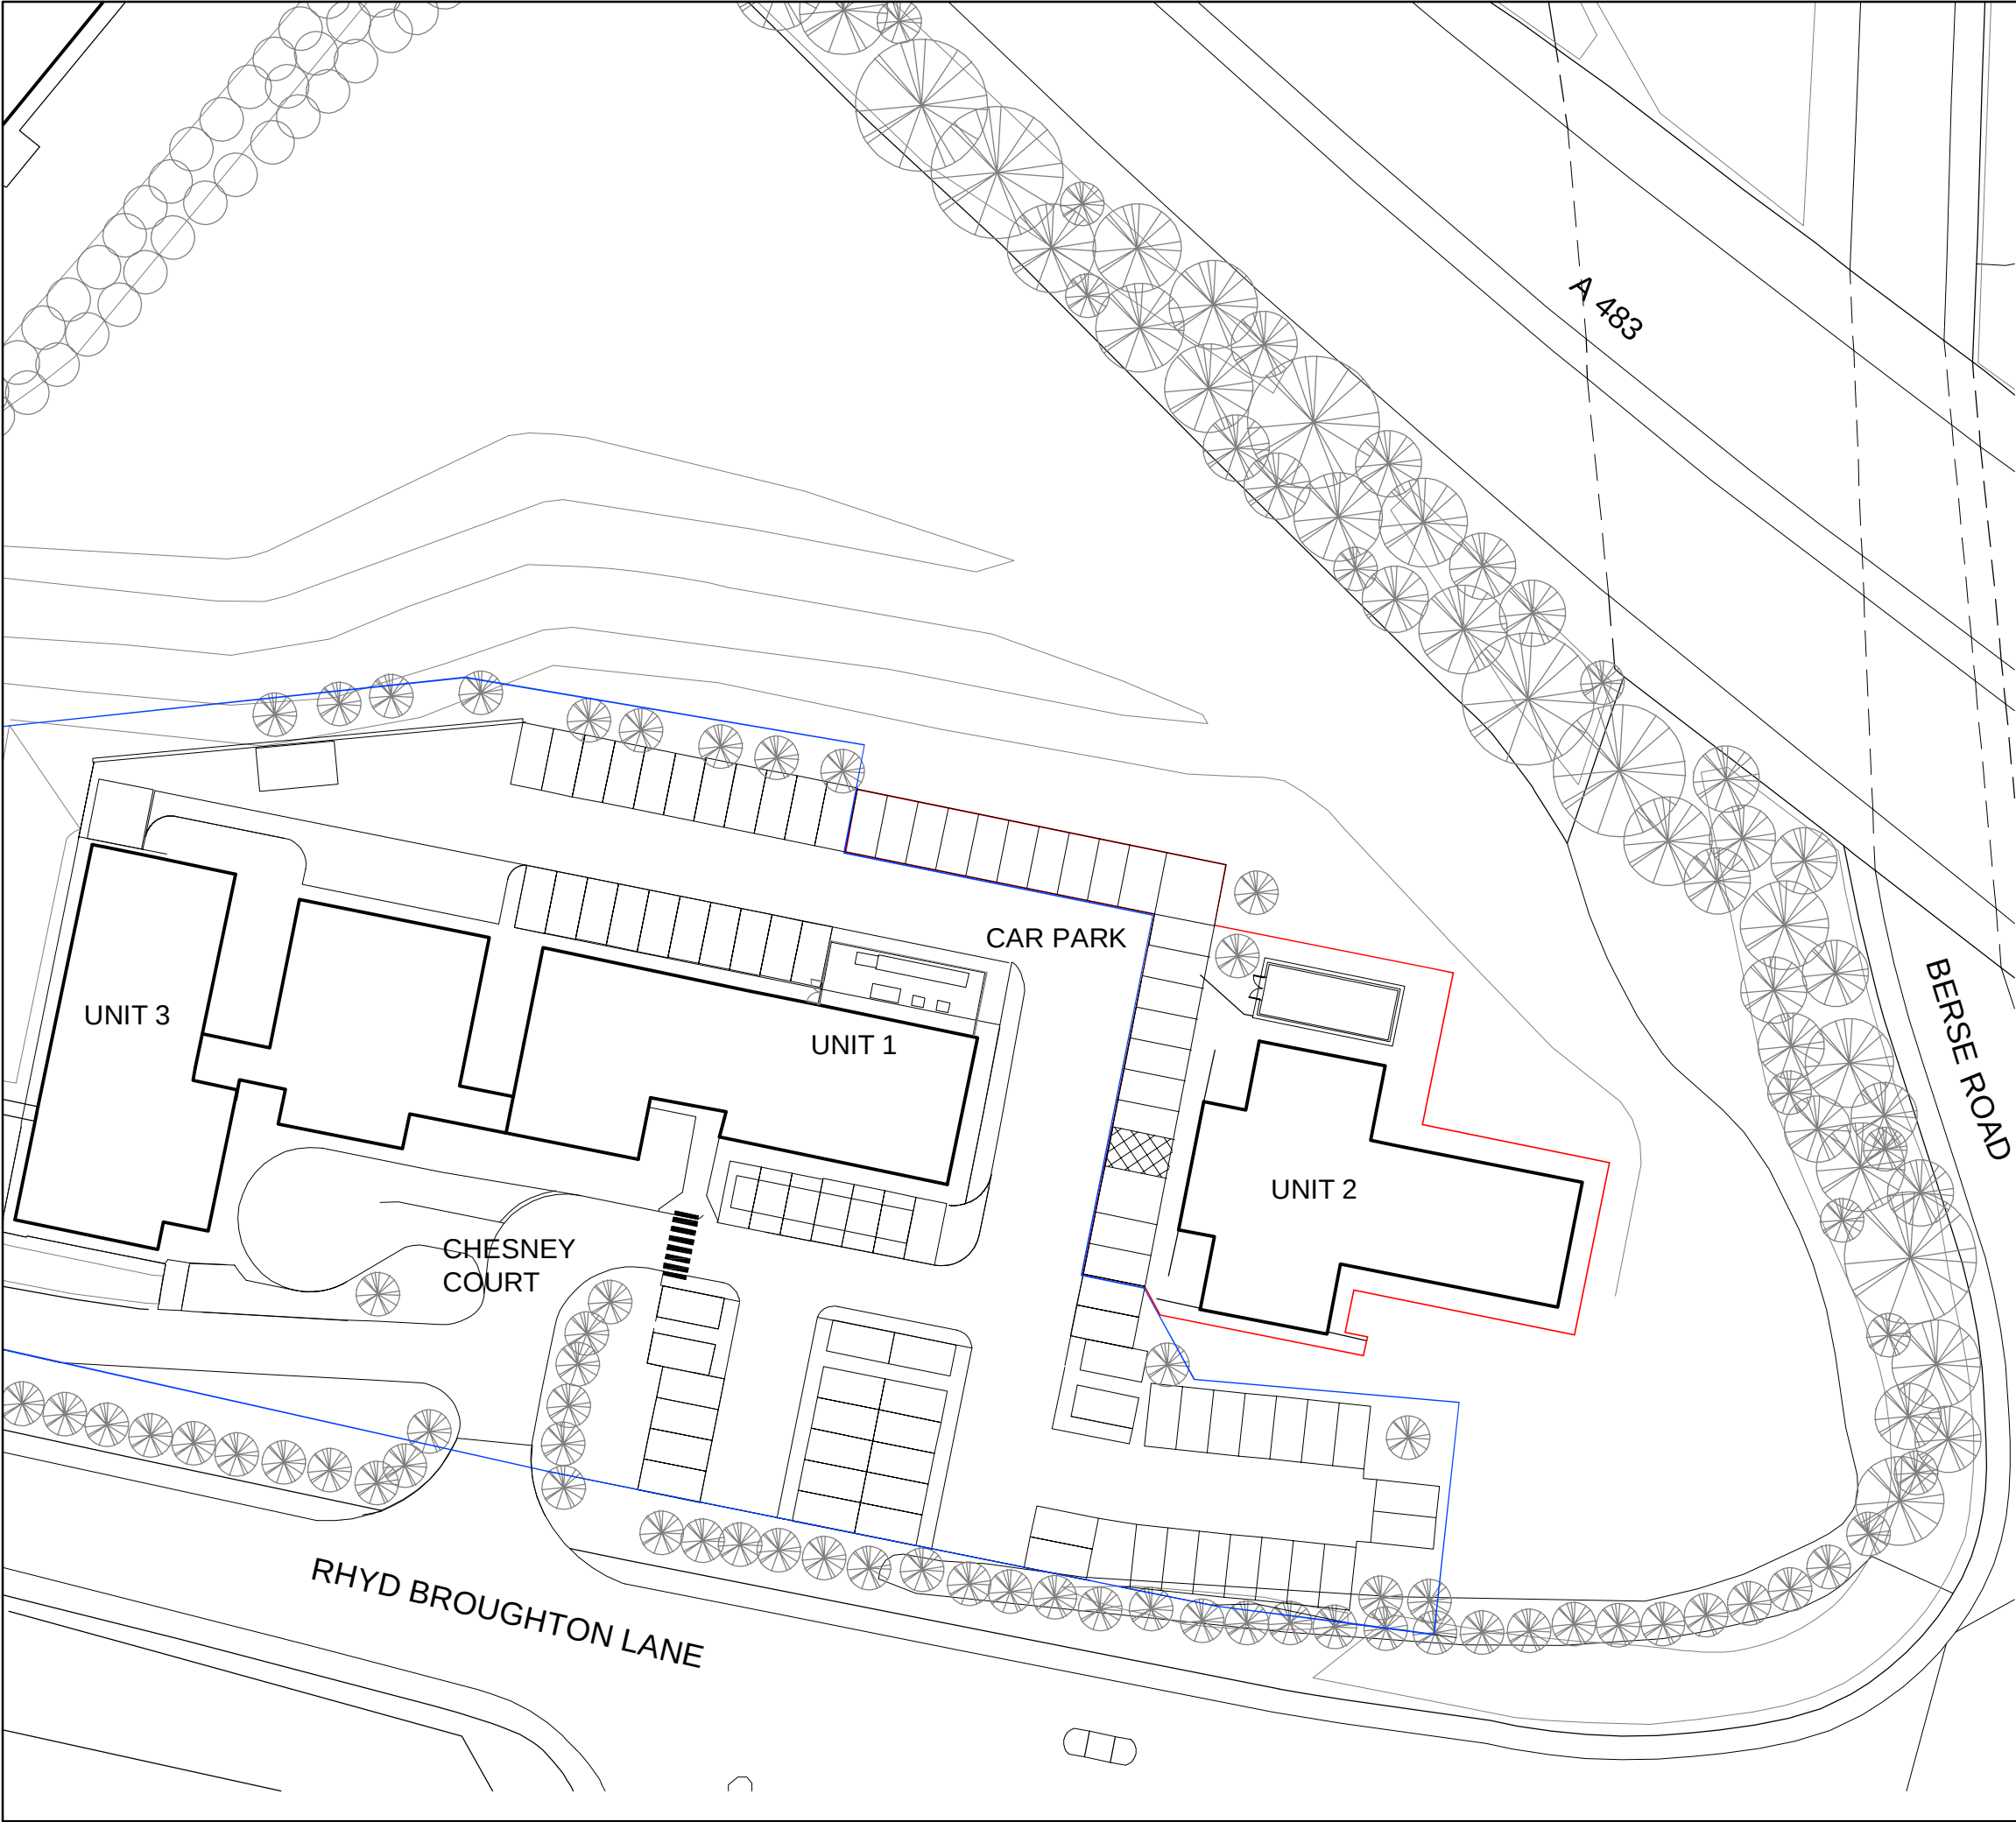

© Copyright: All rights reserved. This drawing must not be reproduced without permission. Do not scale from this drawing. All dimensions are in millimetres unless otherwise stated. Any discrepancies should be reported to the Architect.

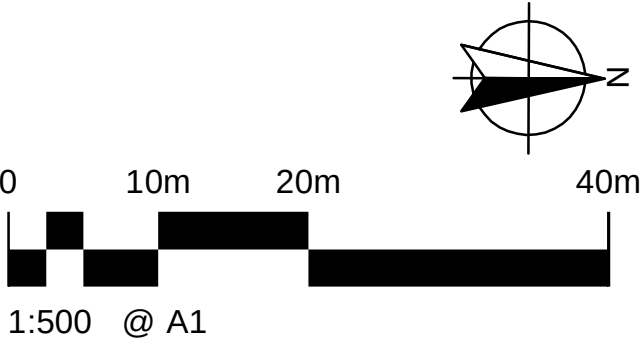

P1	Red line extended to include site owned parking spaces.	27.12.21	SB		
FIRST ISSUE FOR PLANNING					
STAGE 3 - PLANNING CONSENT					
Revision	Description	Date	Drawn	Checked	
Halliday Meecham Architects Limited					
111 Piccadilly Manchester M1 2HY +44 (0)161 661 5566				HALLIDAY MEECHAM ARCHITECTS	
4 Devonshire Street London W1W 5DT +44 (0)203 440 5175					
hma@hallidaymeecham.com www.hallidaymeecham.com					
Client:	Spire Healthcare				
Project:	New Wash & Pack Suite with Temporary Pre-Assessment Clinic				
Phase/Location:	Spire Yale - Unit 2 Chesney Court				
Drawing:	Location Plan				
Scale @ A1	Scale @ A3	Date:	Drawn:	Checked:	Job No.
-	1:500	DEC 21	SB	TM	5498
Drawing No.	10000				
Drawing Ref.	5498-HMA-SCC-XX-DR-A-10000				Revision
					P1