
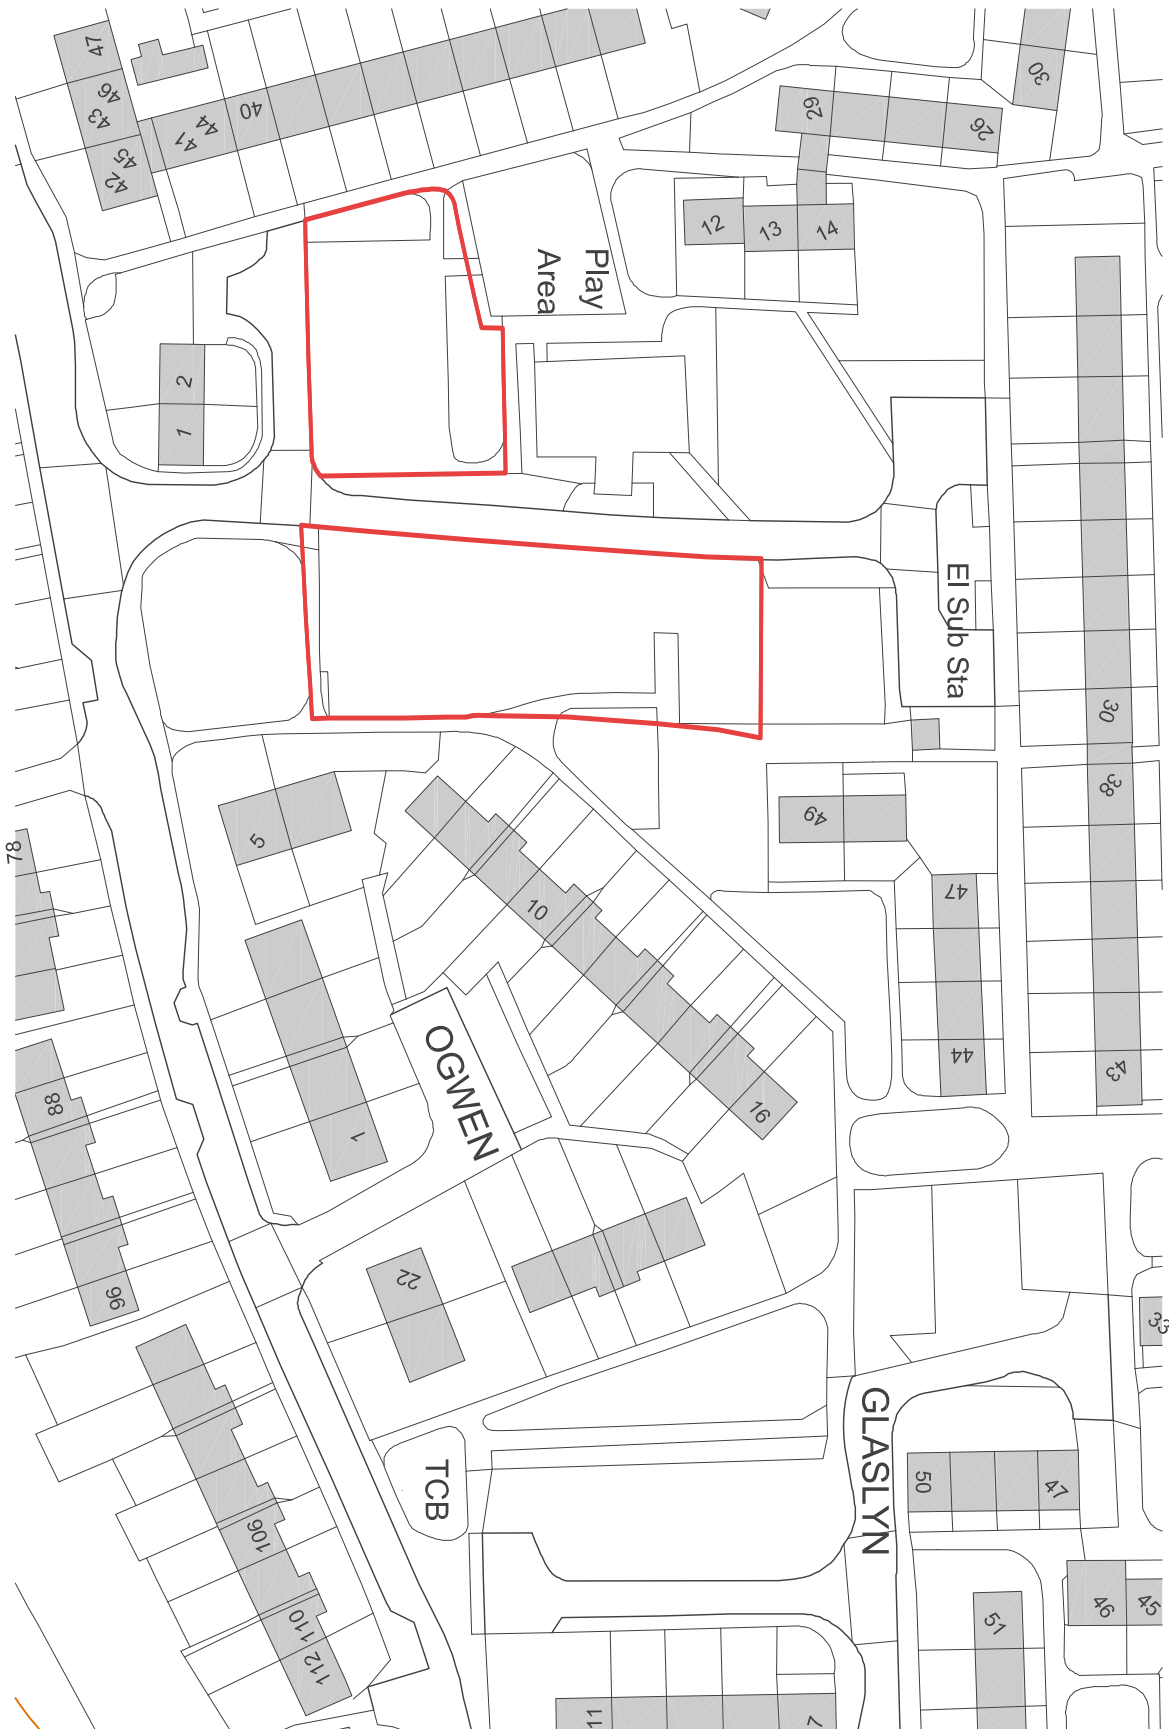
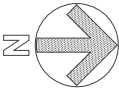


Notes

Jennings Design Associates take no responsibility for any dimensions obtained by scaling from this drawing. If no dimension is shown the recipient must ascertain the dimension specifically from the Architect or by measurement. Supplying the drawing in digital form, All data, including dimensions, is subject to change without notice. Dimensions must be checked against hard copy. Dimensions must be checked on site. Any discrepancies must be reported to the Architect immediately. This drawing is copyright of Jennings Design Associates

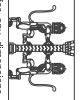

Rev	Description	Date	By
-	-	-	-

C	Concept	G	Contract
D	Planning	J	Construction
E	Building Regs	L	As Built
F	Tender	SK	Sketch

j d a architects
info@jda-architects.com
www.jda-architects.com
monchester: 0161 336 5011
liverpool: 0151 665 0112


j d a
architects

Client:	For Works			
Project:	Gwynant & Glaslyn, Plas Madoc, Wrexham			
Scale:	@ original size	Date:	Drawn by:	Checked by:
1:1000	A4	Aug 18	RT	RH

Plot Number	Description	Rev
1045	A 1001 Location Plan_Gwynant	



Scale 1:1000