



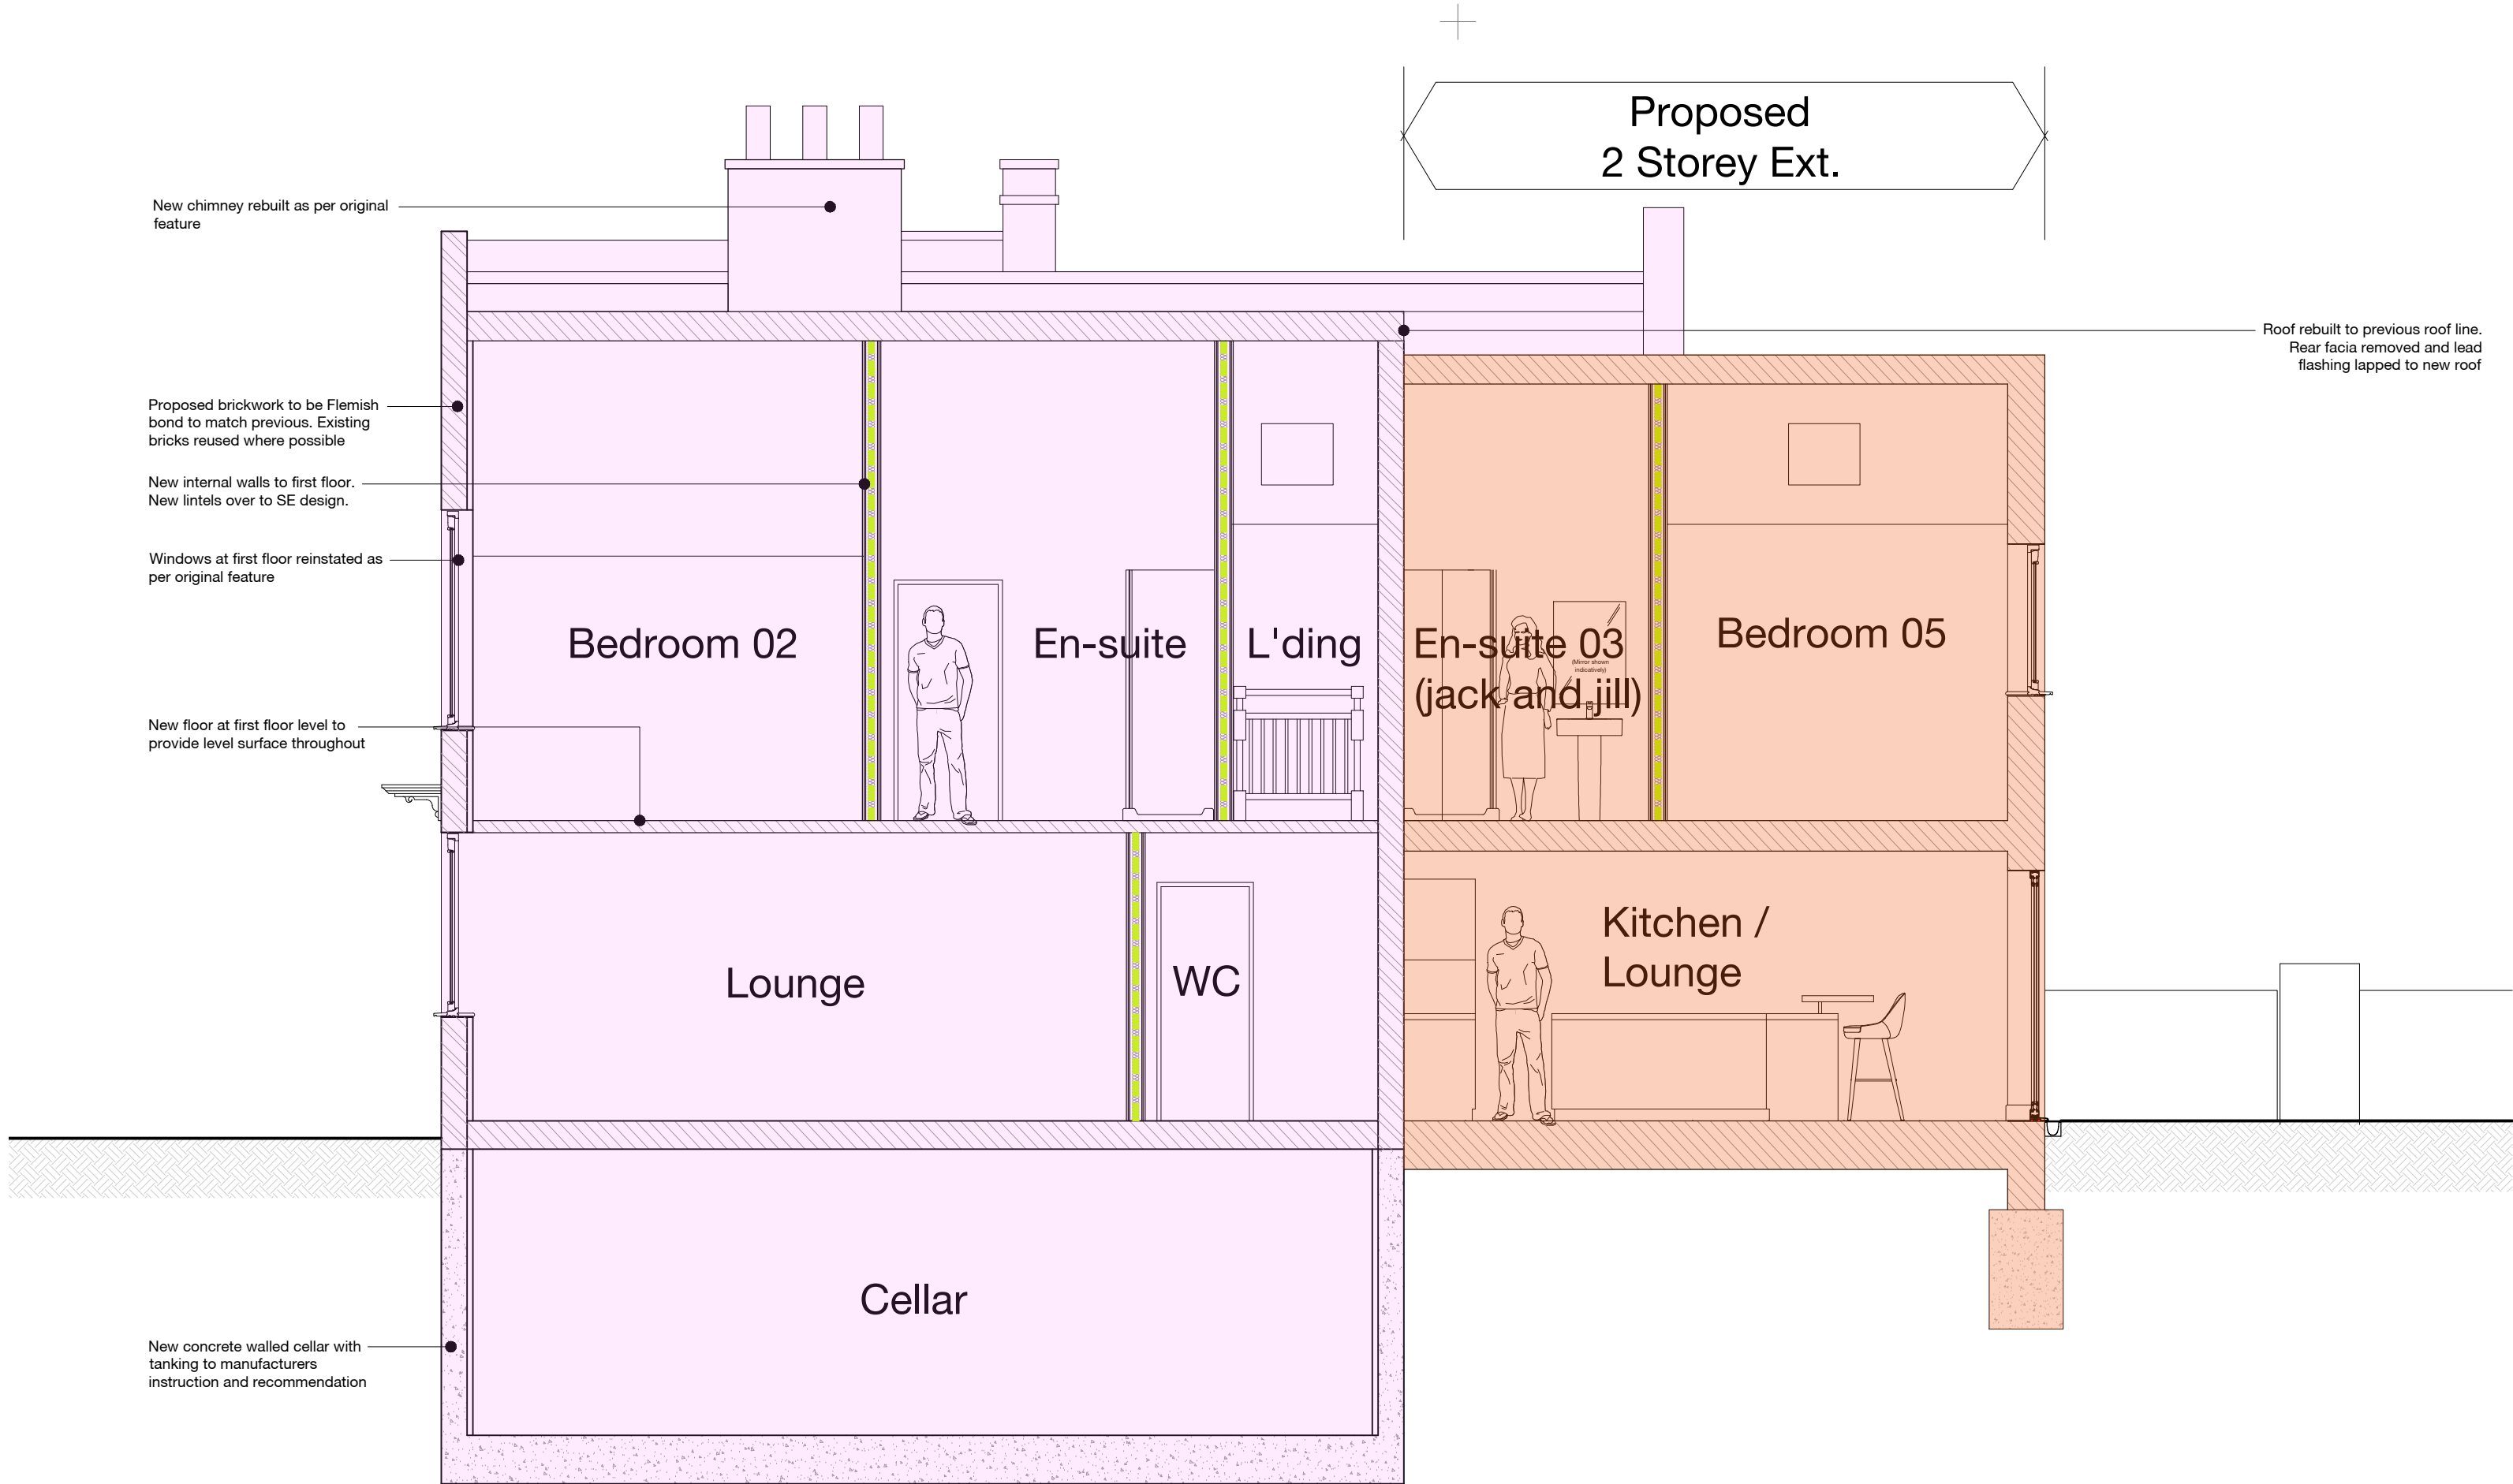

P R O P O S E D S E C T I O N A - A

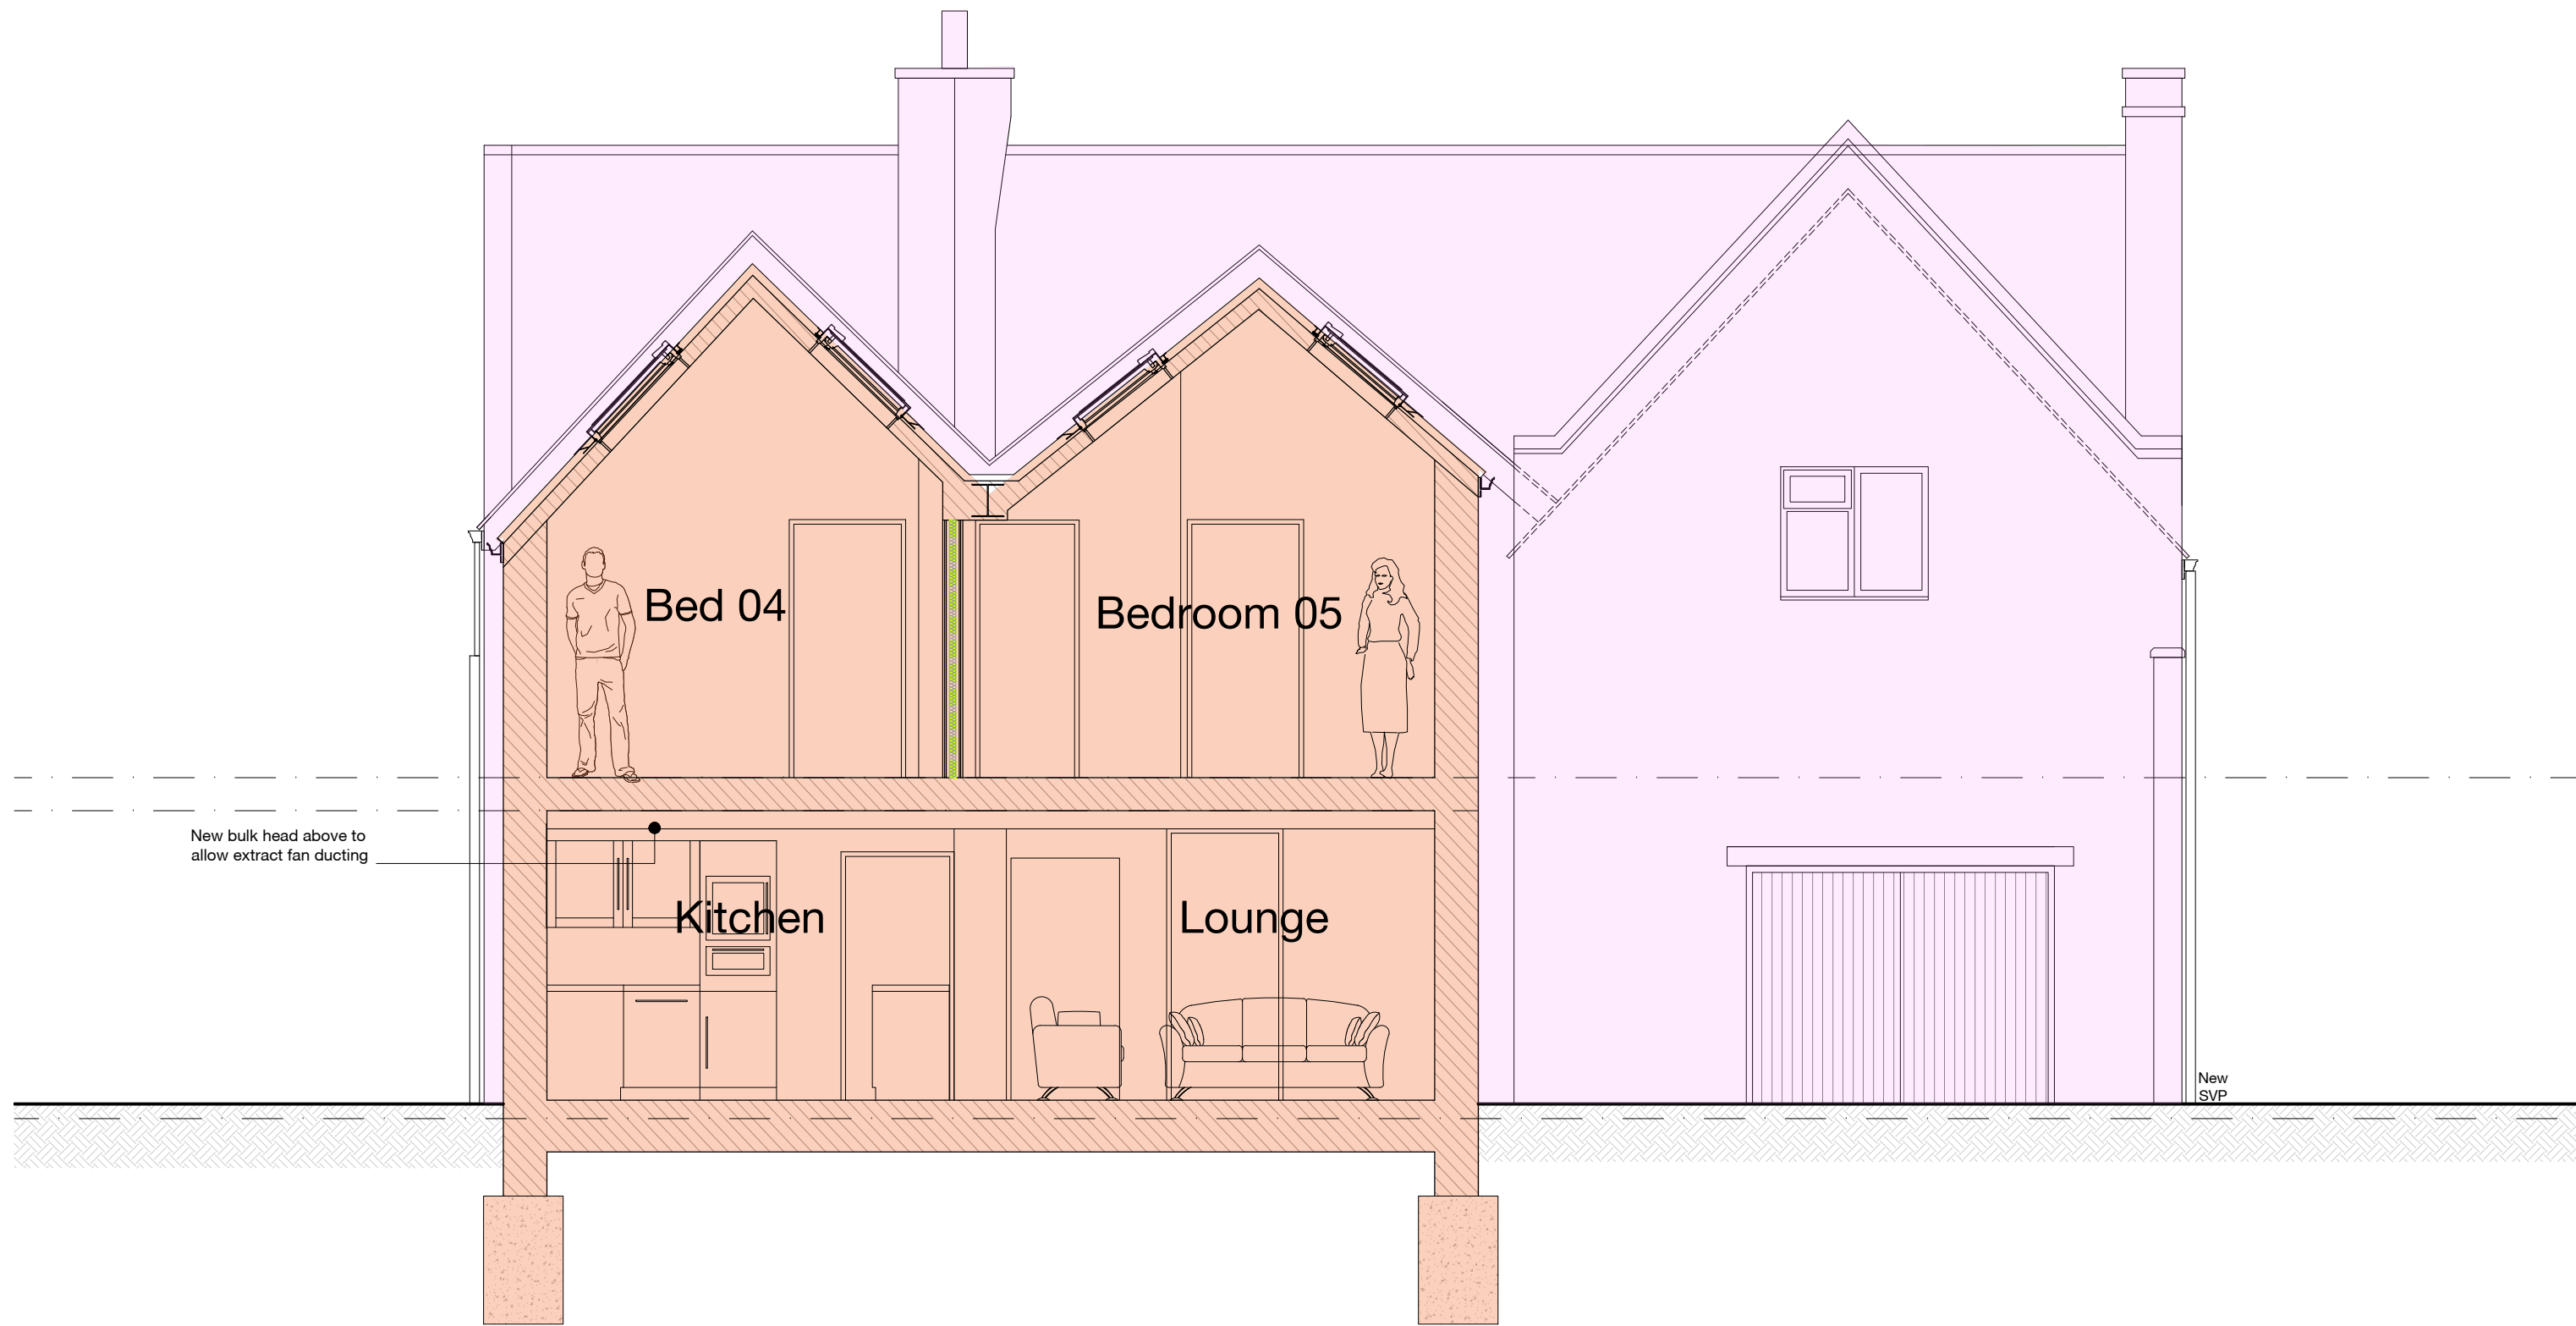

P R O P O S E D S E C T I O N B - B

B	13.01.22	Insulation zone reduced to external walls. Internal walls to be typical timber stud build up. Lime mortar omitted.	po	rgs
A	24.11.21	Job number and drawing number changed from 0759 - EA - A - PL111 - Proposed Sections	po	rgs
Rev	Date	Description	Drawn	Checked
Project	For & on behalf of Irwin Mitchell Holt Hill, Green Street, Holt, Wrexham			
Drawing	Proposed Sections			
Client	CE			
BIM Subtable Description	SUITABLE FOR INFORMATION			BIM Subtable Code S2
Status	Planning	2 Riverside Way Whitehall Waterfront LEEDS	320 City Road Angel LONDON	
Date	Nov '21	LEEDS	LONDON	
Drawn	po	LEEDS	LONDON	
Checked	rgs	10113 919 8041 info@edwardarchitecture.co.uk	10203 483 8802 info@edwardarchitecture.co.uk	
Scale (A1)	1:50			
Project	0961	Client	EA	Drawing
			A	PL111- B
		edward architecture		