



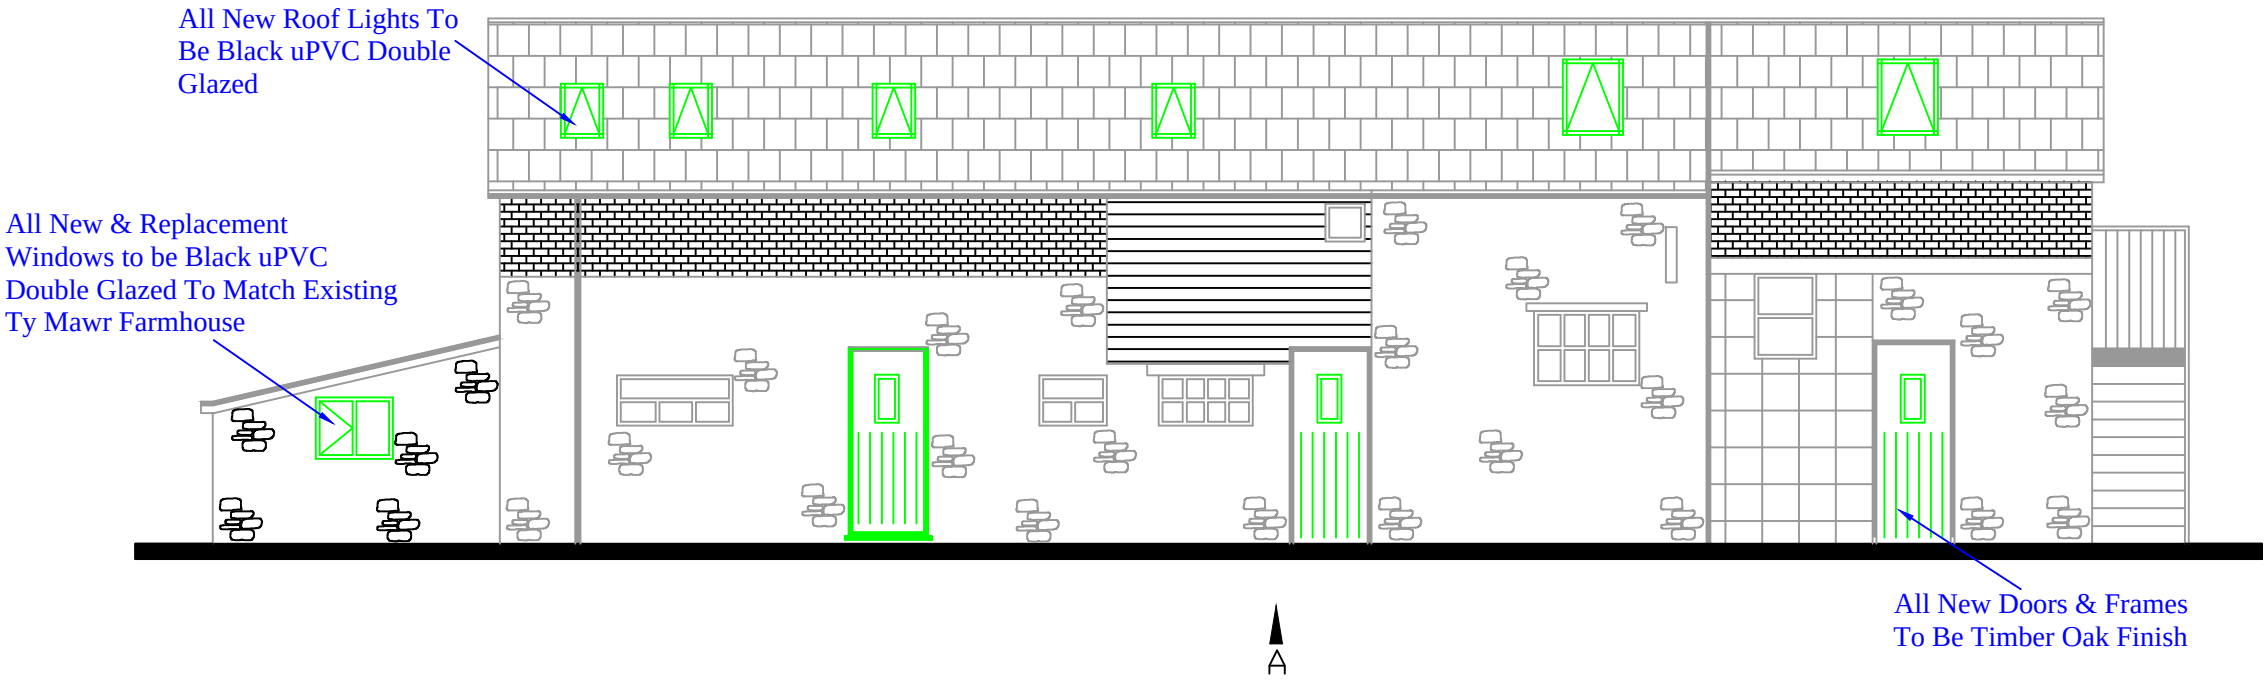

PROPOSED ELEVATION PLAN A

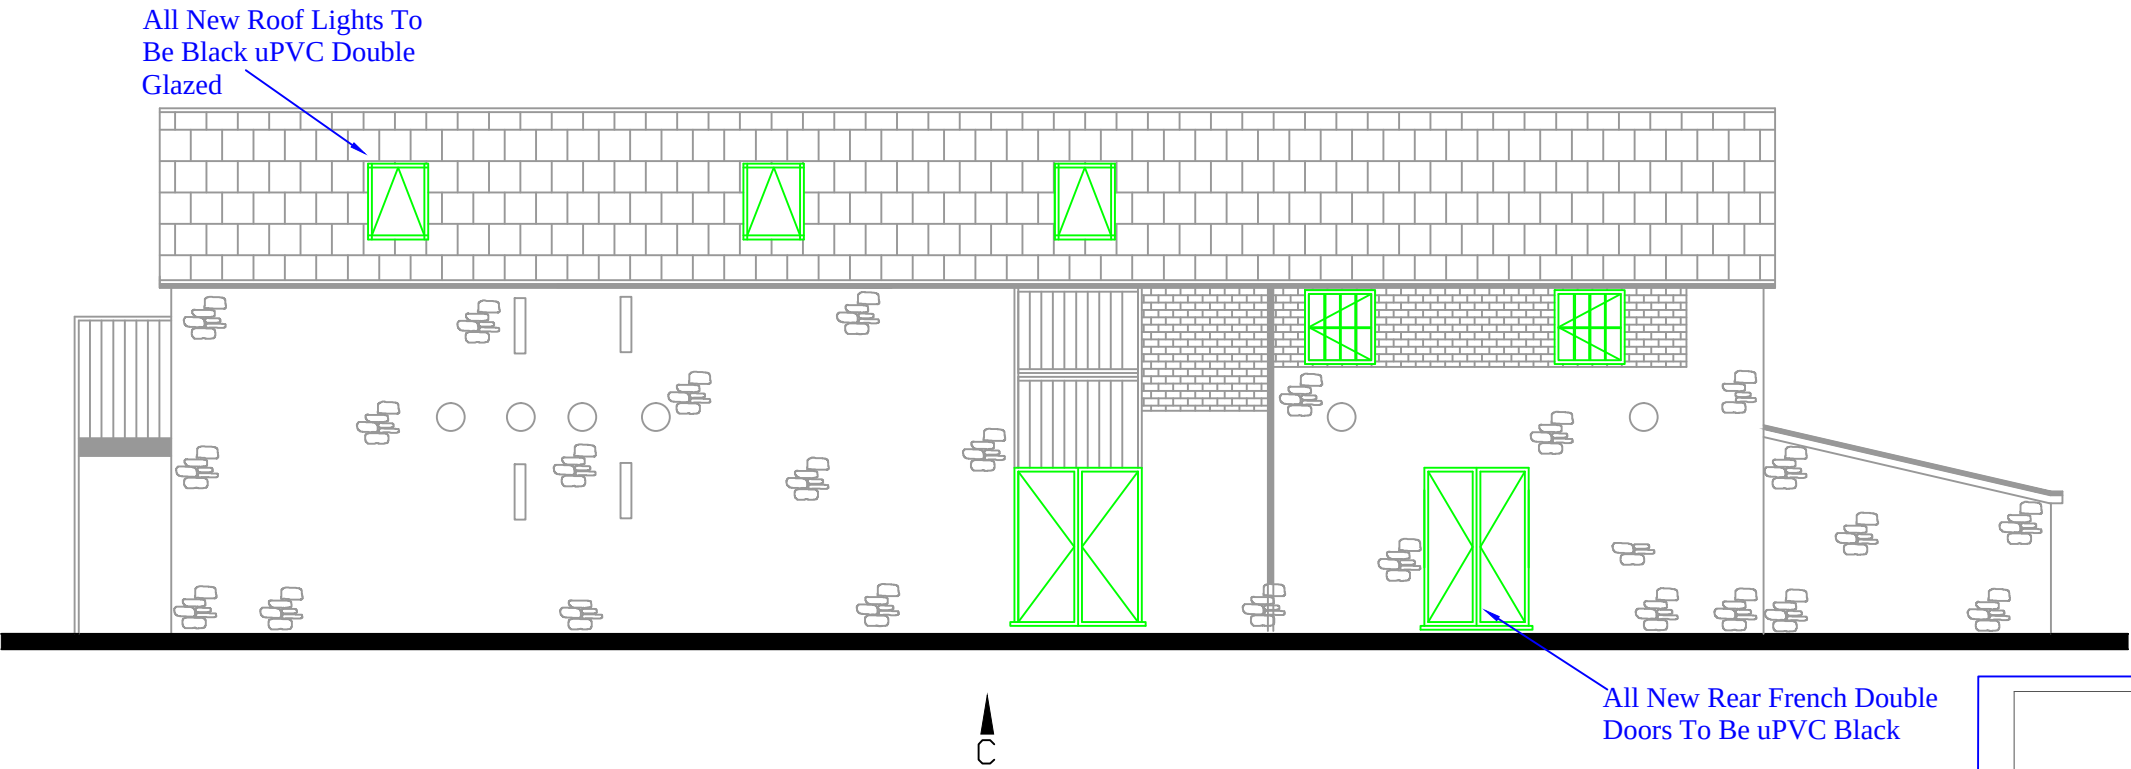

PROPOSED ELEVATION PLAN C

GENERAL PLANNING NOTES

ROOF MATERIALS

All materials to match existing, thus being Welsh slate roof slates colour to match existing

RAIN WATER GOODS

All new gutters, rain water pipes to be aluminium silver in colour to match existing farmhouse

STONE WORK / BRICKWORK

All stone work and brickwork repairs are to match existing in both stone appearance, colour and match as best possible to existing stone sizing's and shape and colour

All facing brickwork is to match existing, mortar pointing to match existing.

TIMBER CLADDING

All new timber cladding to match existing timber cladding in both size, shape and appearance, all timber work to be painted / stained black.

FOXALL SURVEYING Ltd

ARCHITECTURAL DESIGN - BUILDING SURVEYORS -
CHARTERED BUILDING ENGINEERS

Mr. IAN E FOXALL BSc. (Hons) MCIOB, C.BuildE MCABE - Building Surveyor

Tel: 01244 292421 Mobile: 07736286663

E-Mail: ian@foxallsurveying.co.uk Web: www.foxallsurveying.co.uk
9 CAMPBELL CLOSE, ROSSTT, WREXHAM LL12 0HZ

DRAWING STATUS
PROPOSED BARN CONVERSION - HOLIDAY LETS

SCALE 1:100 @A3

CLIENT
Mr & Mrs GO & ML JONES

PROJECT
TY MAWR (FARMHOUSE) PONTFADOG, WREXHAM LL20 7AS

DRAWING TITLE
EXISTING ELEVATION PLANS

DRAWING NUMBER
FSDS I.F 22.12.2021 (003)19 - 004

REV
B

DO NOT SCALE FROM THIS DRAWING - USE FIGURED DIMENSIONS ONLY. READ IN CONJUNCTION WITH ALL OTHER SPECIALISTS/CONSULTANTS DRAWINGS.REPORT ANY DISCREPANCIES BEFORE AFFECTED WORK COMMENCES. ALL SETTING OUT DIMENSIONS TO BE CHECKED ON SITE BY CONTRACTOR BEFORE WORK COMMENCES. THIS DRAWING REMAINS COPYRIGHT OF -
[FSDS FOXALL SURVEYING & DESIGN SERVICES LTD.](http://www.foxallsurveying.co.uk) COPY / DISTRIBUTION ONLY CONSENT OF THE AUTHOR.