


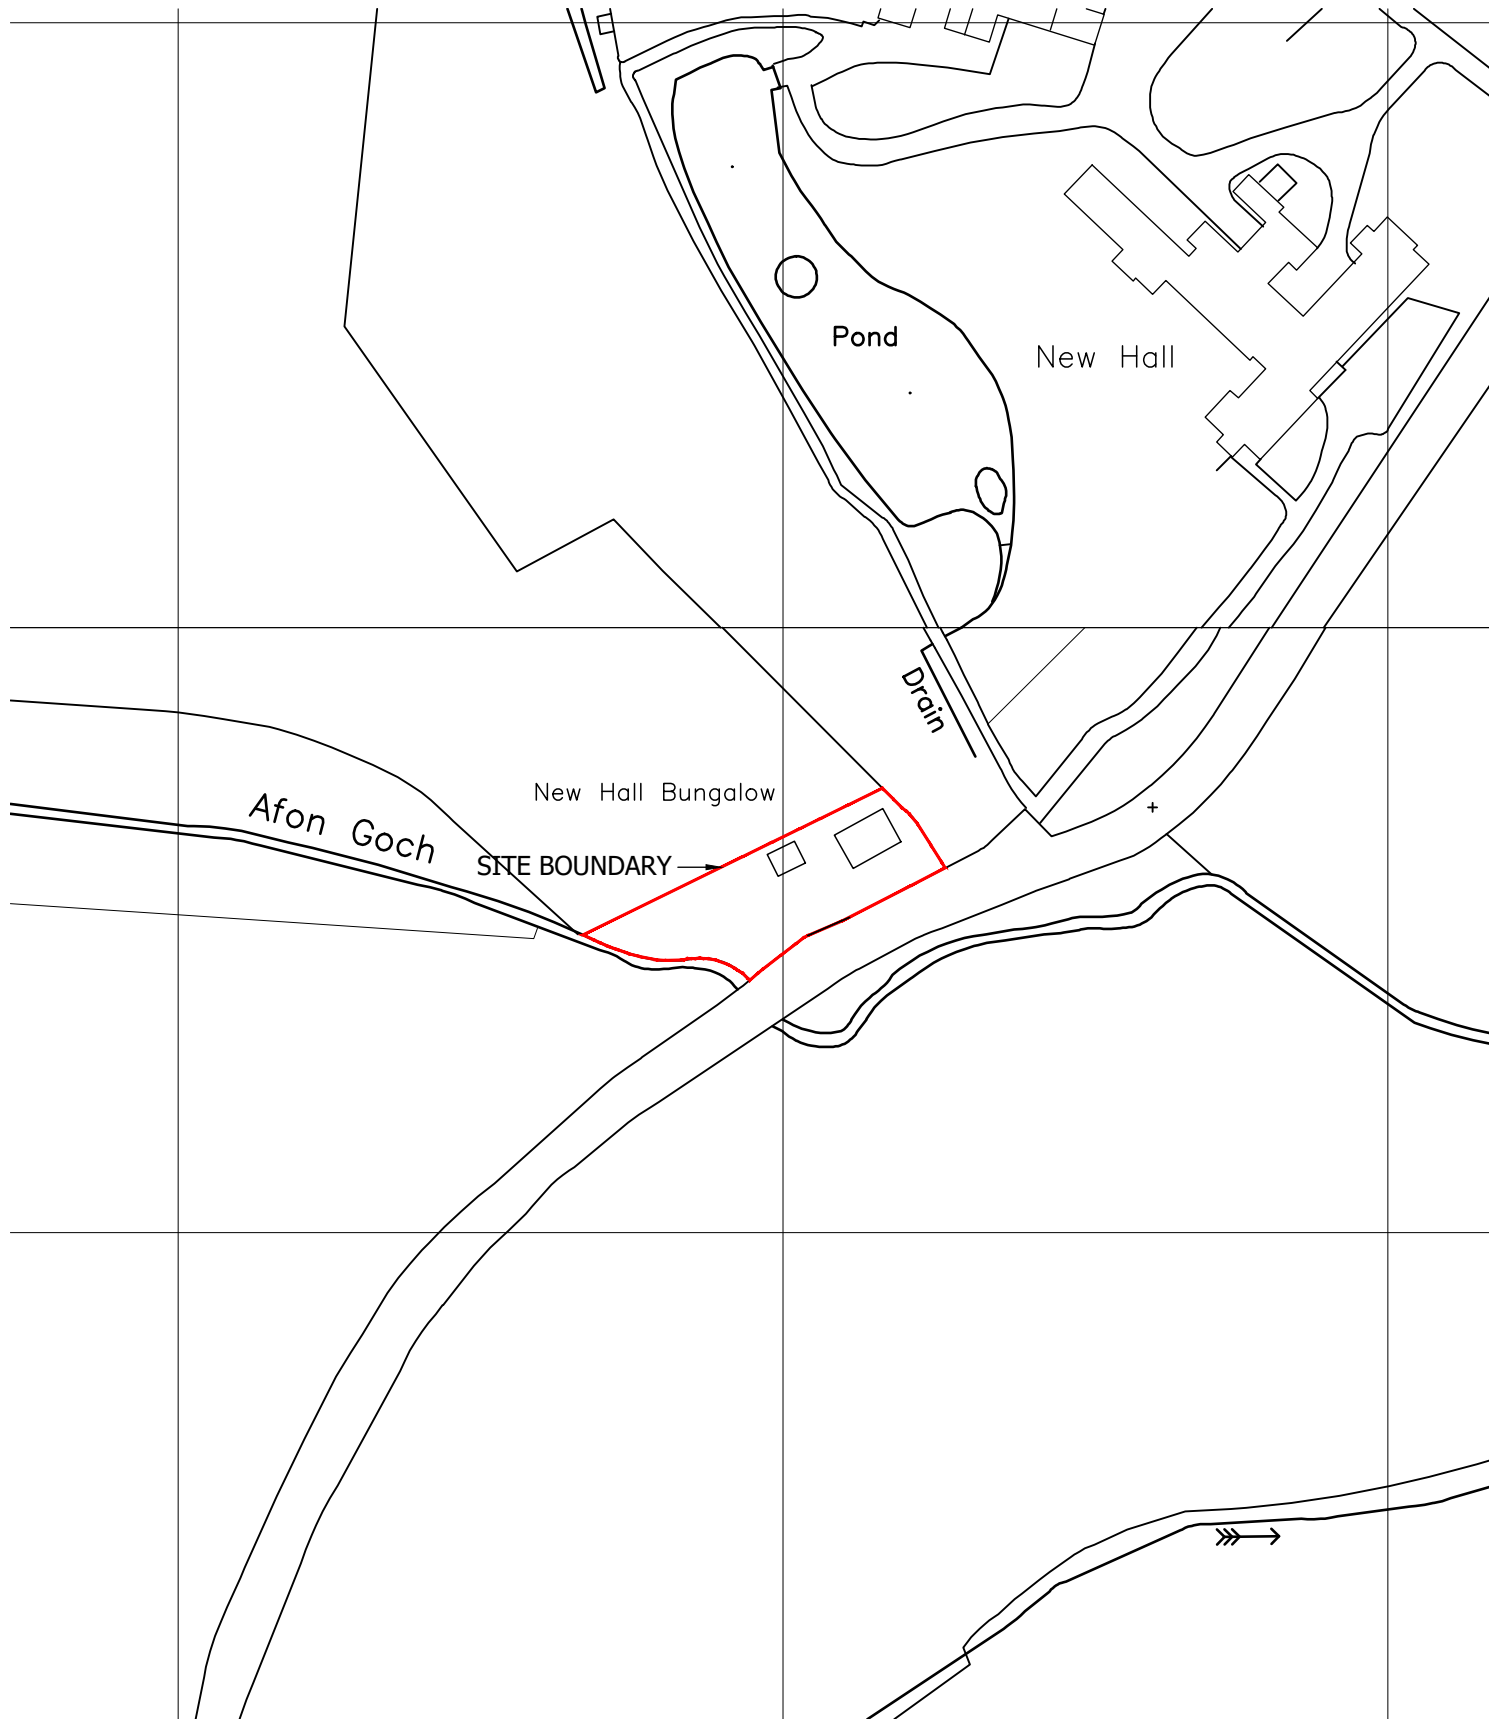

Revisions

## LOCATION PLAN

Scale 1:1250 @ A4

Drawn ks

Date October 2021

Project


Proposed Garage at  
New Hall Bungalow, New Hall Road,  
Ruabon

Drawing

Kevin Shone MCIAT, ICIOB

□ □ □ □ □

Chartered Architectural Technologist  
13, Leaches Lane,  
Mancot, Deeside,  
Flintshire, CH5 2EH  
Tel 01244 533564  
Mobile 07832 968303  
Email: kevinshone@btinternet.com

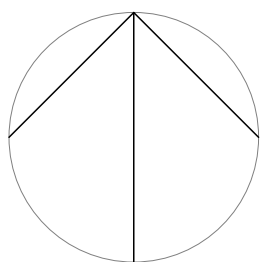

NORTH

334 - 01 Location Plan