
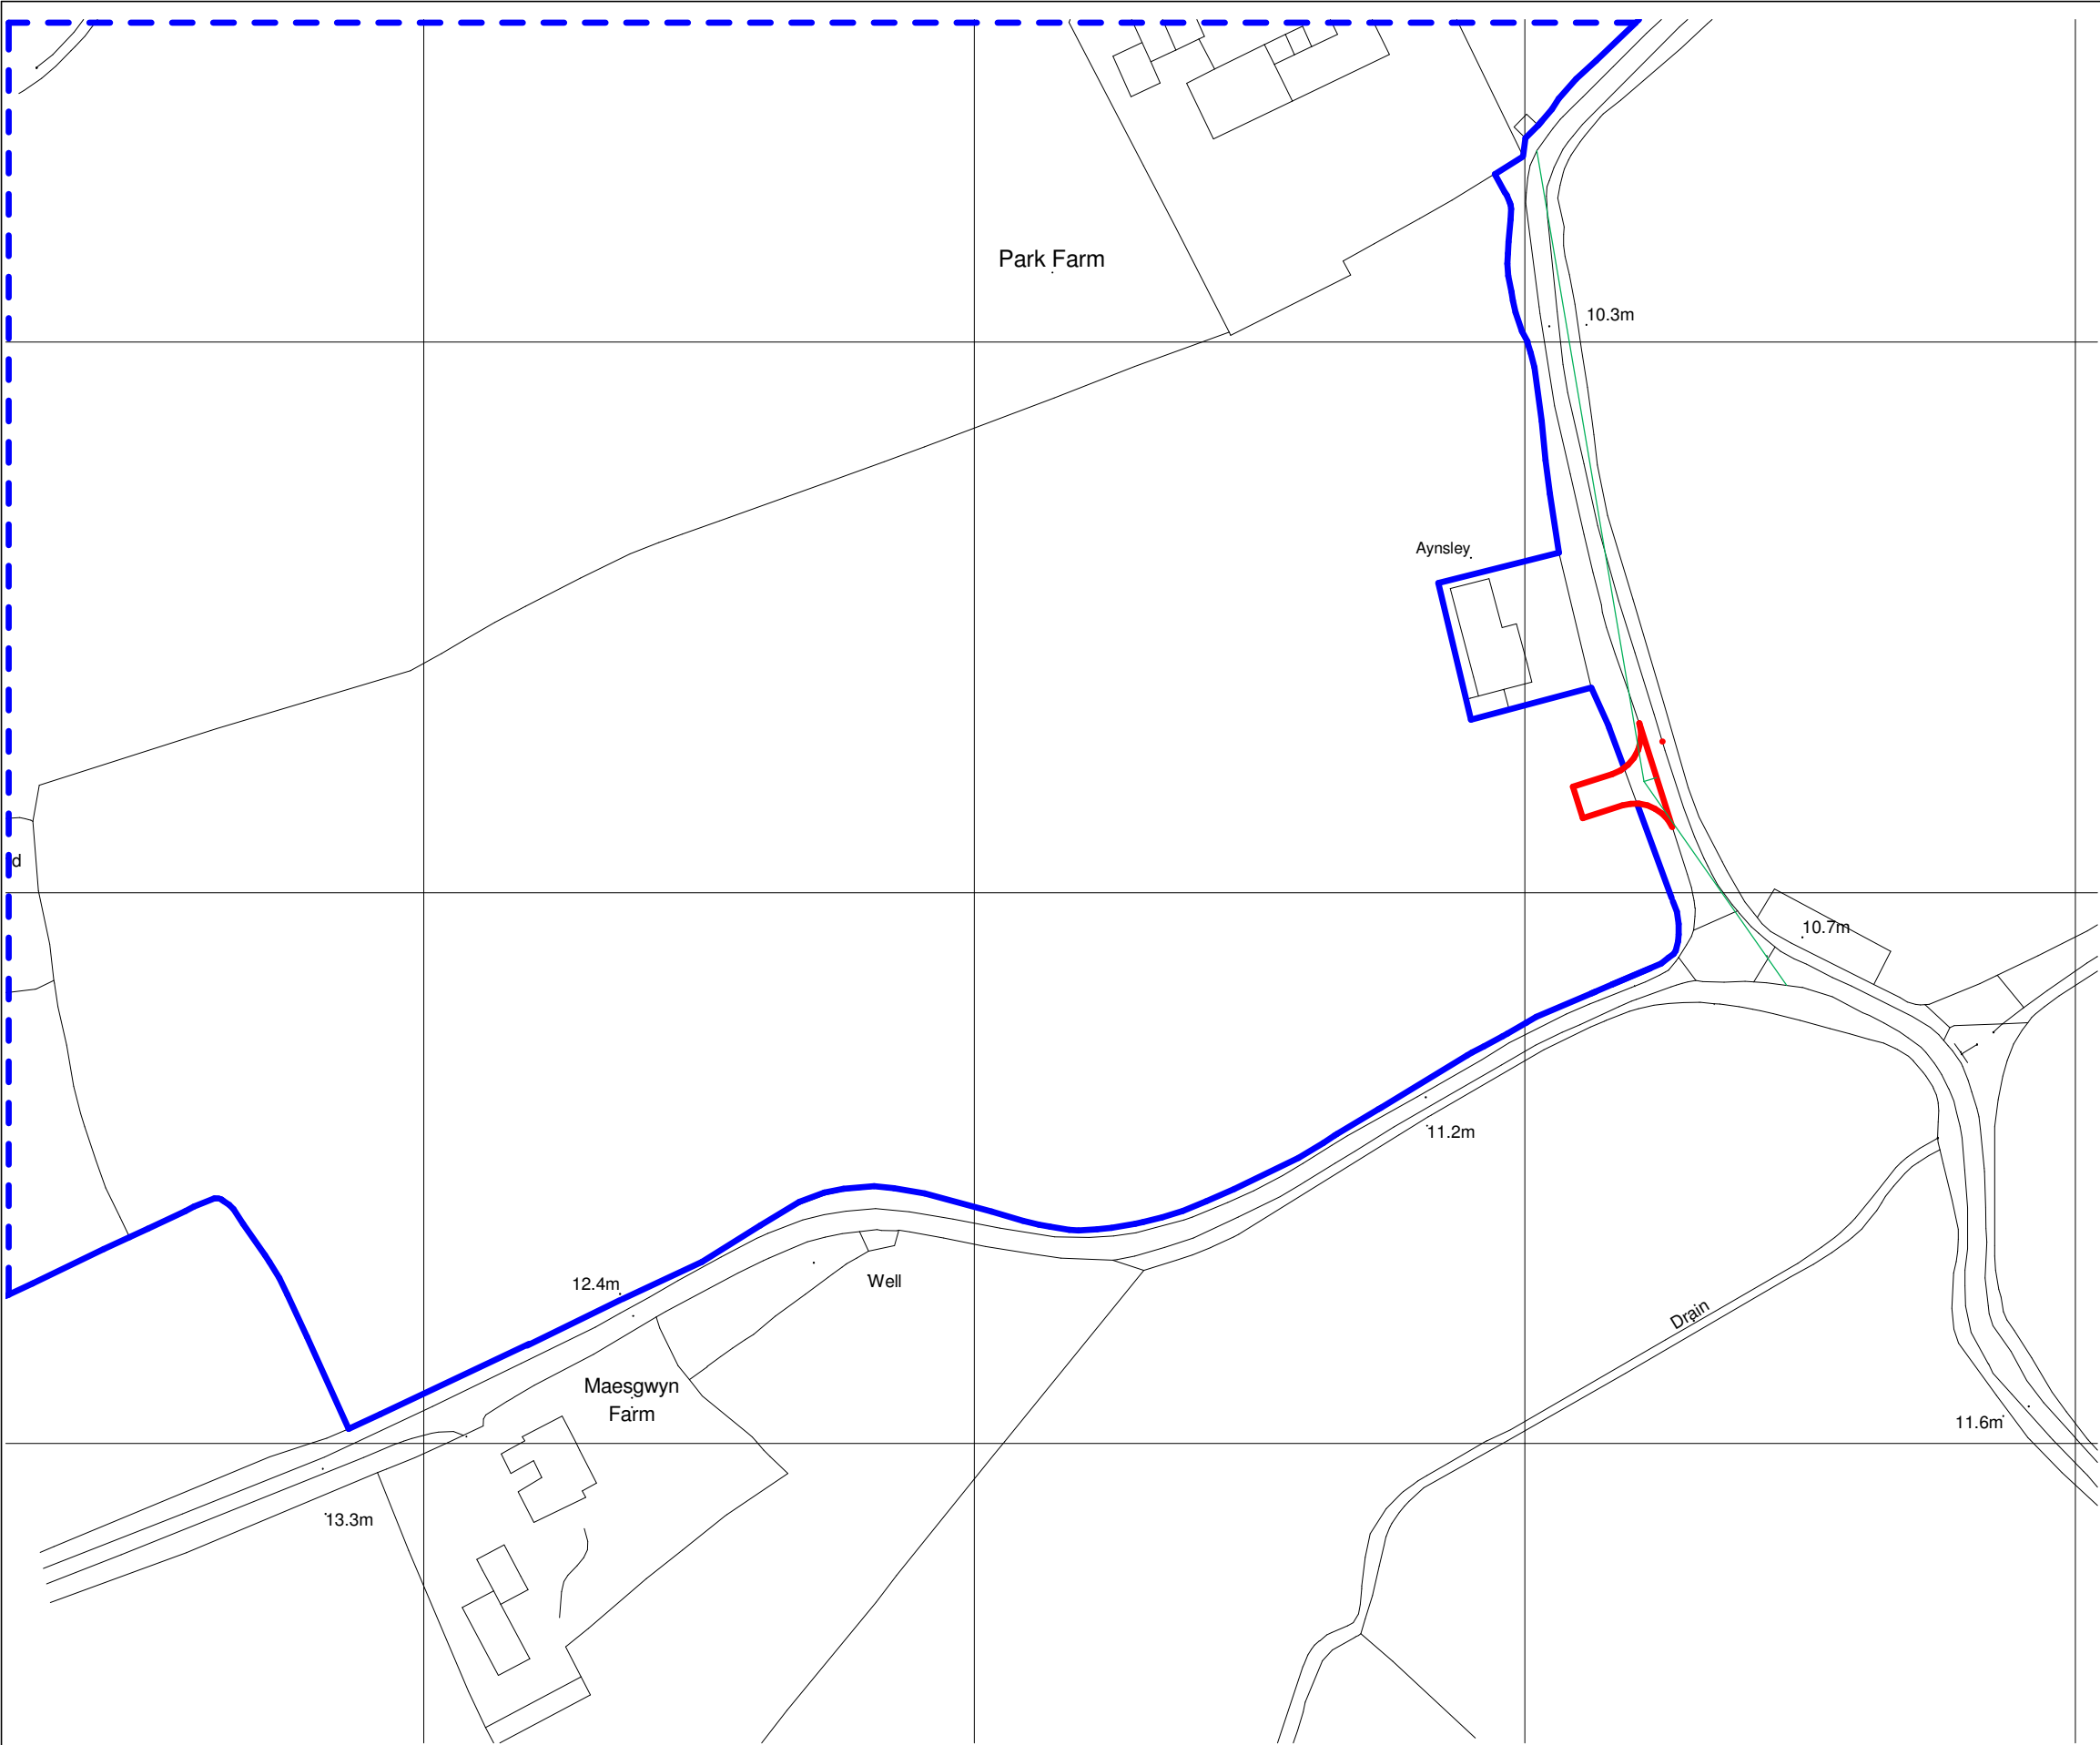


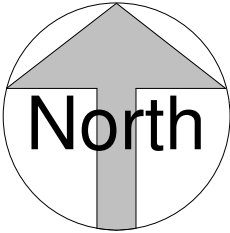

B	Access position amended following highways comments	JB	wh	14/12/21
A	Ownership Boundary Amended	WH	JB	17/11/21
Rev	Revision Description	Drawn	Check	Date

Greenspace Architects Ltd.
The Old Town Hall
The Square, Ellesmere
Shropshire, SY12 0EJ
Tel 01691 623889
e-mail: greenspace@greenspacearchitects.co.uk
web: www.greenspacearchitects.co.uk


Project
New Agricultural Access - Park Farm Wrexham

Title
Location Plan

Scale @ A3	Drawn By	Checked By	Date
1 : 1250	WH	JB	09/11/21

Drawing Number	Job No.	Sheet No.	Rev.
	21-35	A001	B

Location Plan
1 : 1250

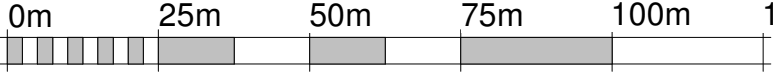

X:\SERVER\Greenspace Jobs 2021\21-35 Agricultural Access, Wrexham\2.0 Architectural drawings\2.2 Models\Central\21-35 Park Farm - Wrexham.rvt

Crown Copyright and database rights 2021 OS Licence no.100019980