




East  
Elevation



West  
Elevation

SCALE BAR 1:100

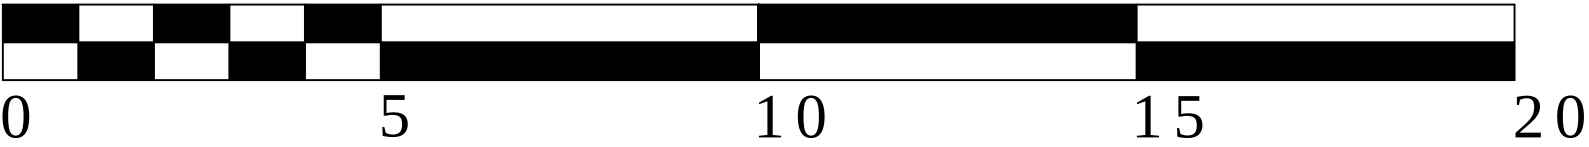

Grantley Lowe

chartered surveyors

34 St Anne Street  
Liverpool  
L3 3DS

t:0151 298 9669  
f:0151 298 9670

www.grantleylowe.co.uk

|                                  |                                  |              |
|----------------------------------|----------------------------------|--------------|
|                                  |                                  |              |
|                                  |                                  |              |
| Rev                              | Date                             | Revisions    |
| Client                           | Fairpark Care Limited            |              |
| Job Title                        | Hullah Farm                      |              |
| Drawing Title                    | Farmhouse- Existing Elevations   |              |
| Draft / initial / schematic plan | <input type="radio"/>            |              |
| Planning                         | <input checked="" type="radio"/> |              |
| Building Regulations             | <input type="radio"/>            |              |
| Structural                       | <input type="radio"/>            |              |
| Construction                     | <input type="radio"/>            |              |
| As Built                         | <input type="radio"/>            |              |
| Scale                            | 1:100 @ A3                       |              |
| Date                             | Nov 2021                         | Drawn By WJJ |
| Drawing No.                      | 3513-17.5                        | Rev          |