



(Revised) Site Plan Brook Street

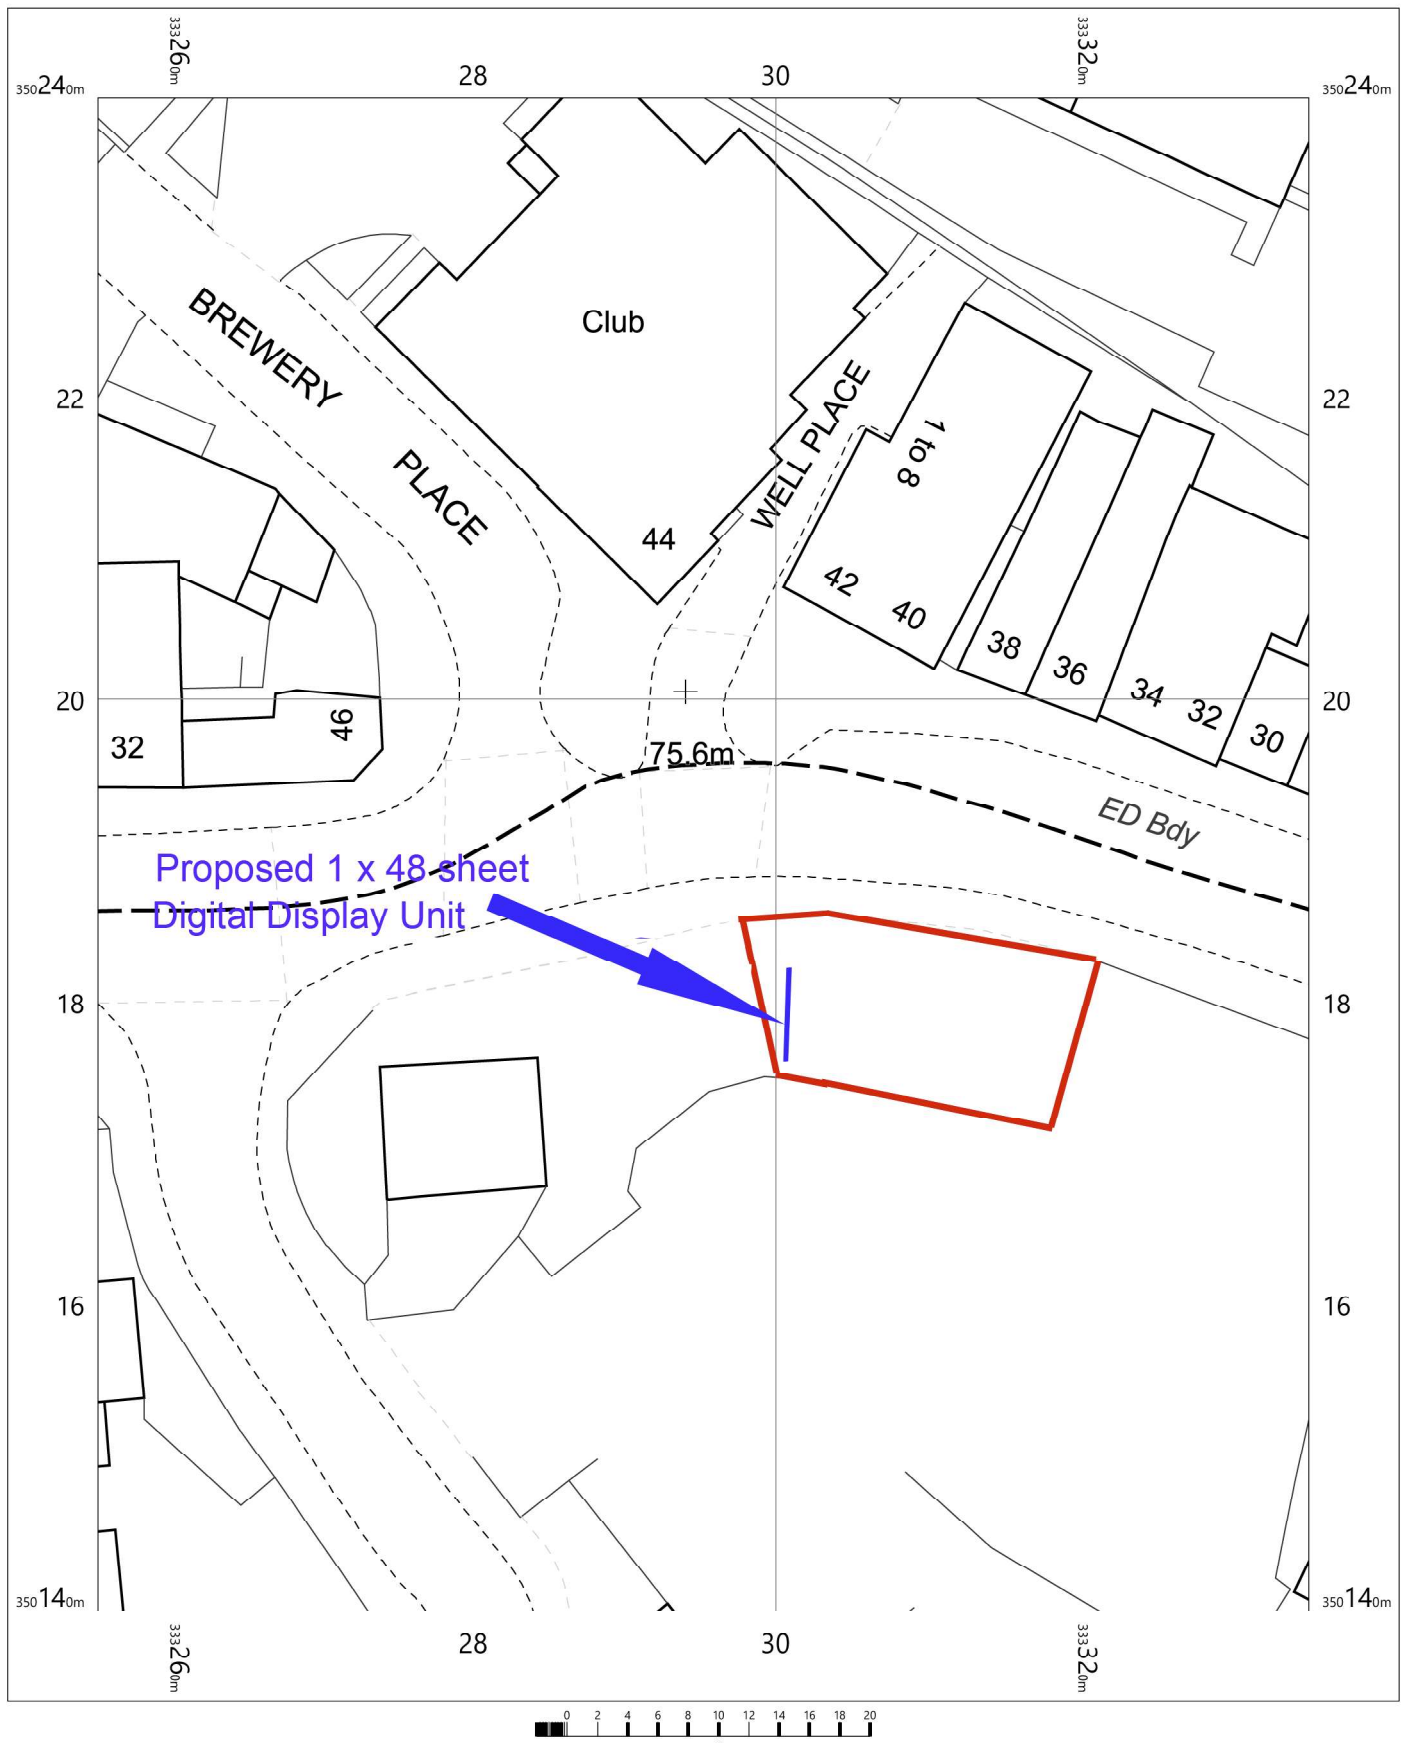

OS MasterMap 1250/2500/10000 scale
Monday, May 24, 2021, ID: BW1-00964386
maps.blackwell.co.uk

1:500 scale print at A4, Centre: 333295 E, 350190 N

©Crown Copyright Ordnance Survey. Licence no. 100041041

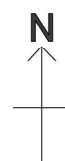

BLACKWELL'S
MAPPING SERVICES
PERSONAL & PROFESSIONAL MAPPING
www.blackwellmapping.co.uk

TEL: 0800 151 2612
maps@blackwell.co.uk