


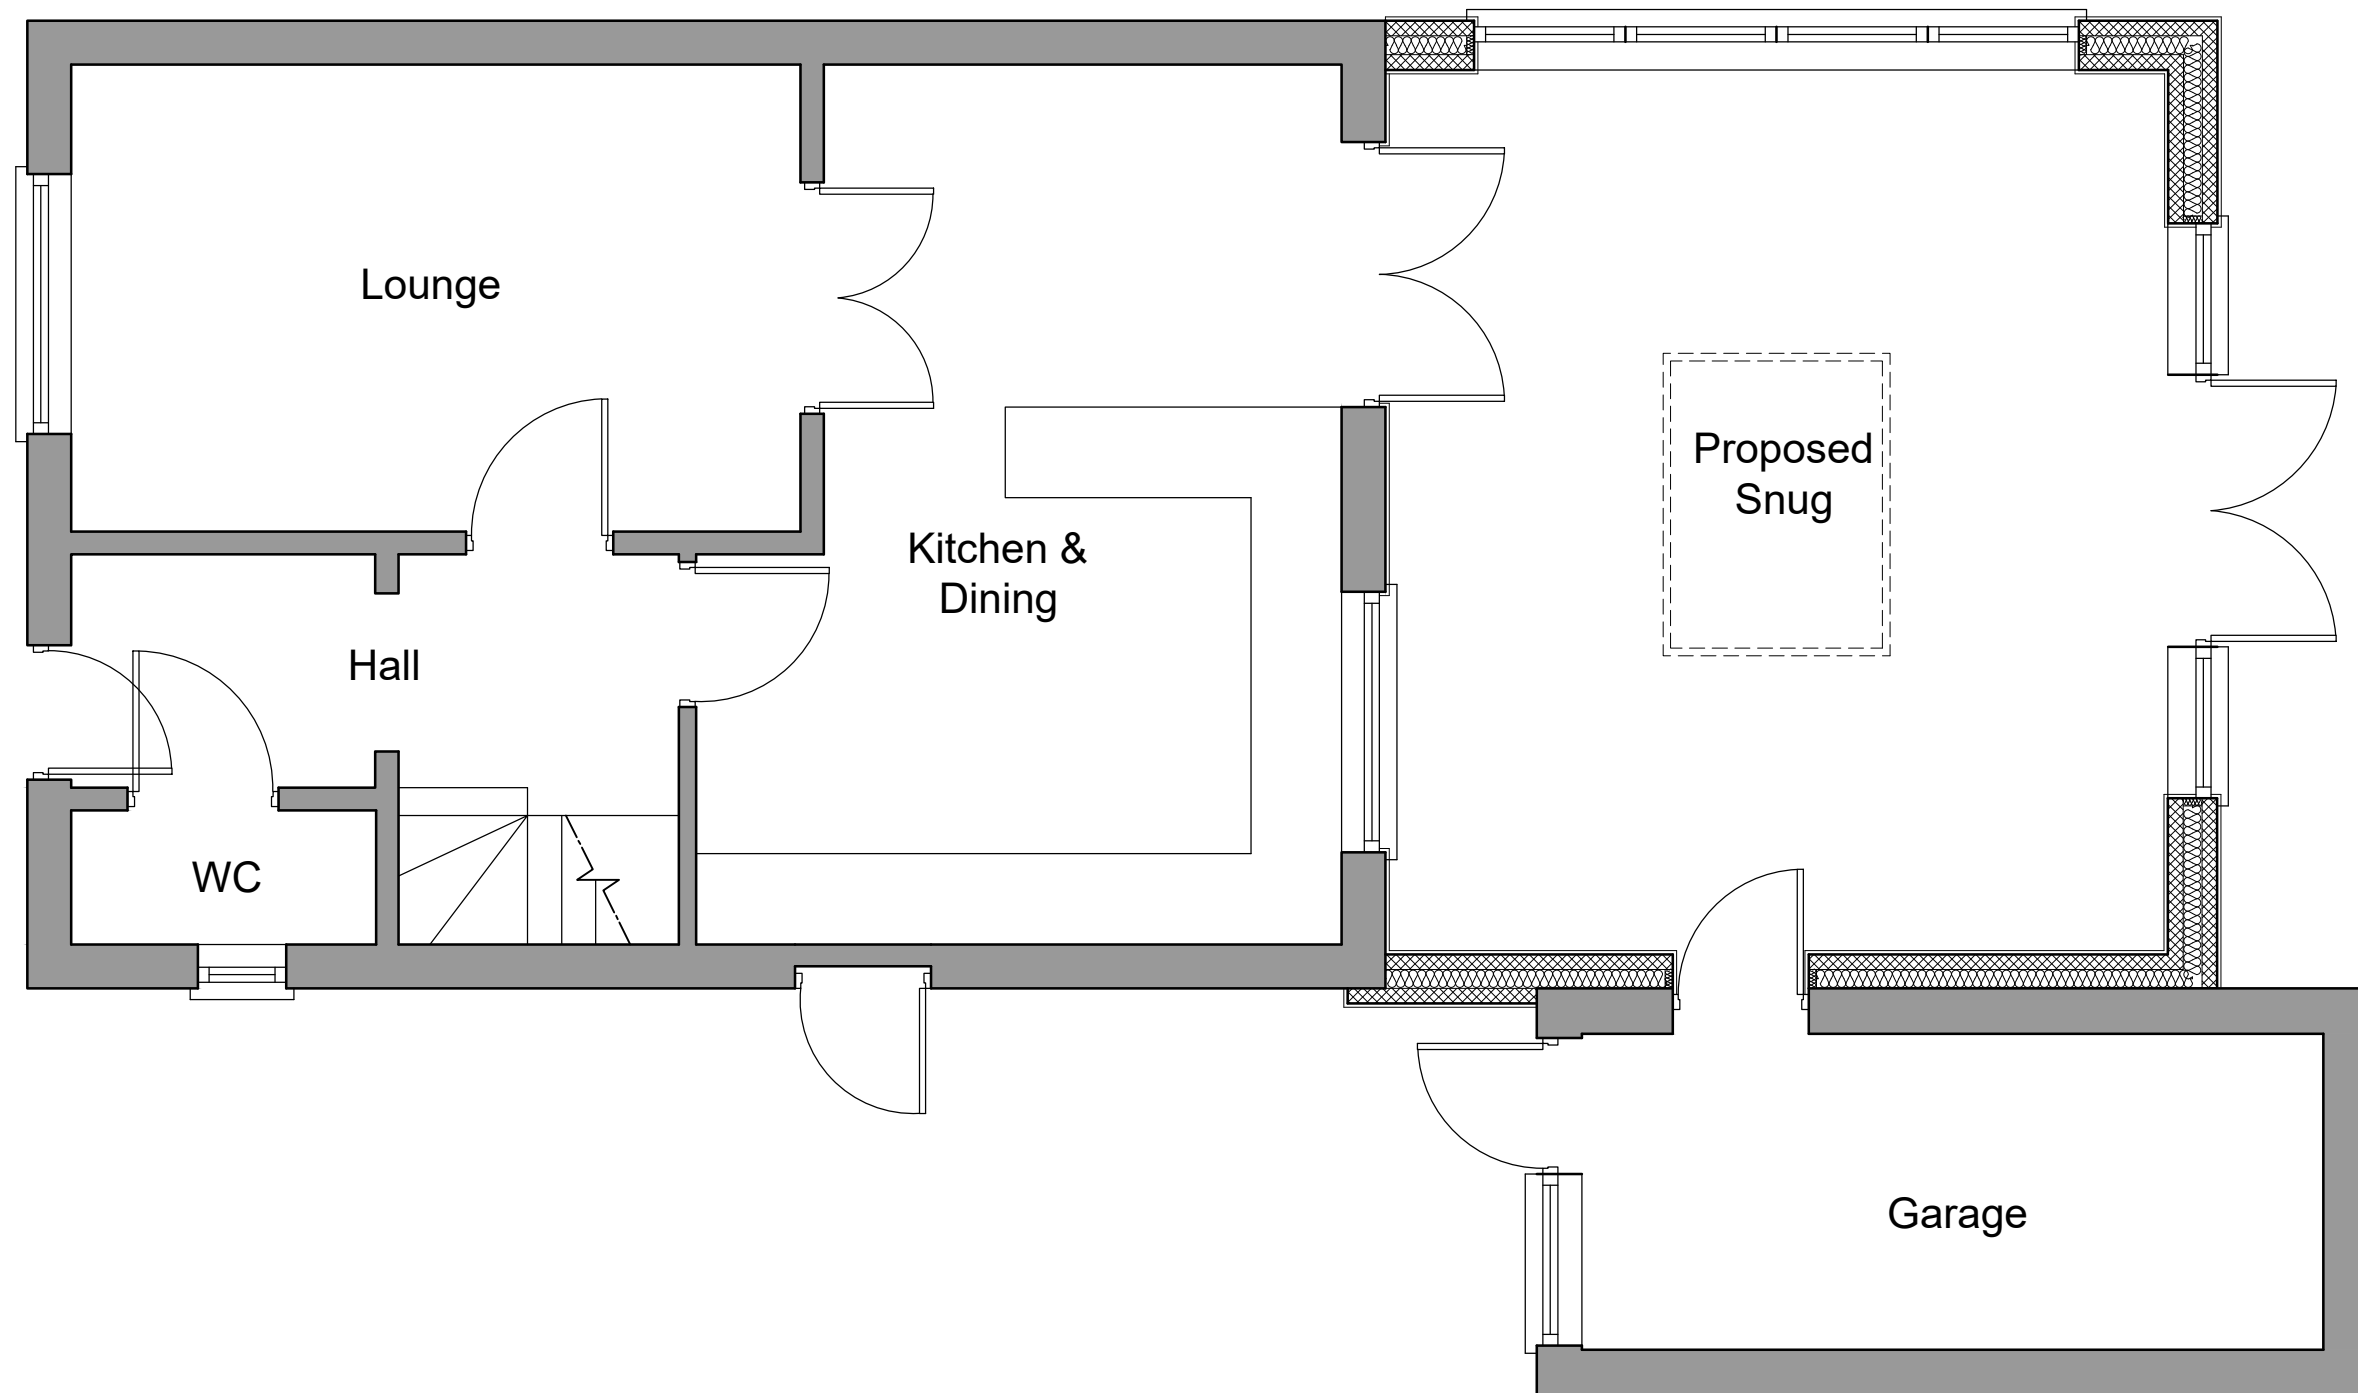



HDS Architectural Services, The Foundry,  
15 Yorke Street, Wrexham  
LL13 8LW  
Tel (01978) 345250  
www.hdsarchitectural.co.uk

|   |                              |
|---|------------------------------|
| <b>Project;</b><br>29 Castle Walks, Chirk, Wrexham, LL14 5LQ                                                                                             |                              |
| <b>Title;</b><br>Proposed Floor<br>Plans   | <b>Scale (A3);</b><br>1:50   |
| <b>Dwg No;</b><br>CW/PD/03   | <b>Date;</b><br>October 2021 |
| <b>Revision;</b><br>REV A - amendment requested by client<br>(05-10-21).<br>REV B - drawing amended with removal of<br>window to side 01 ele (07-01-22). |                              |