


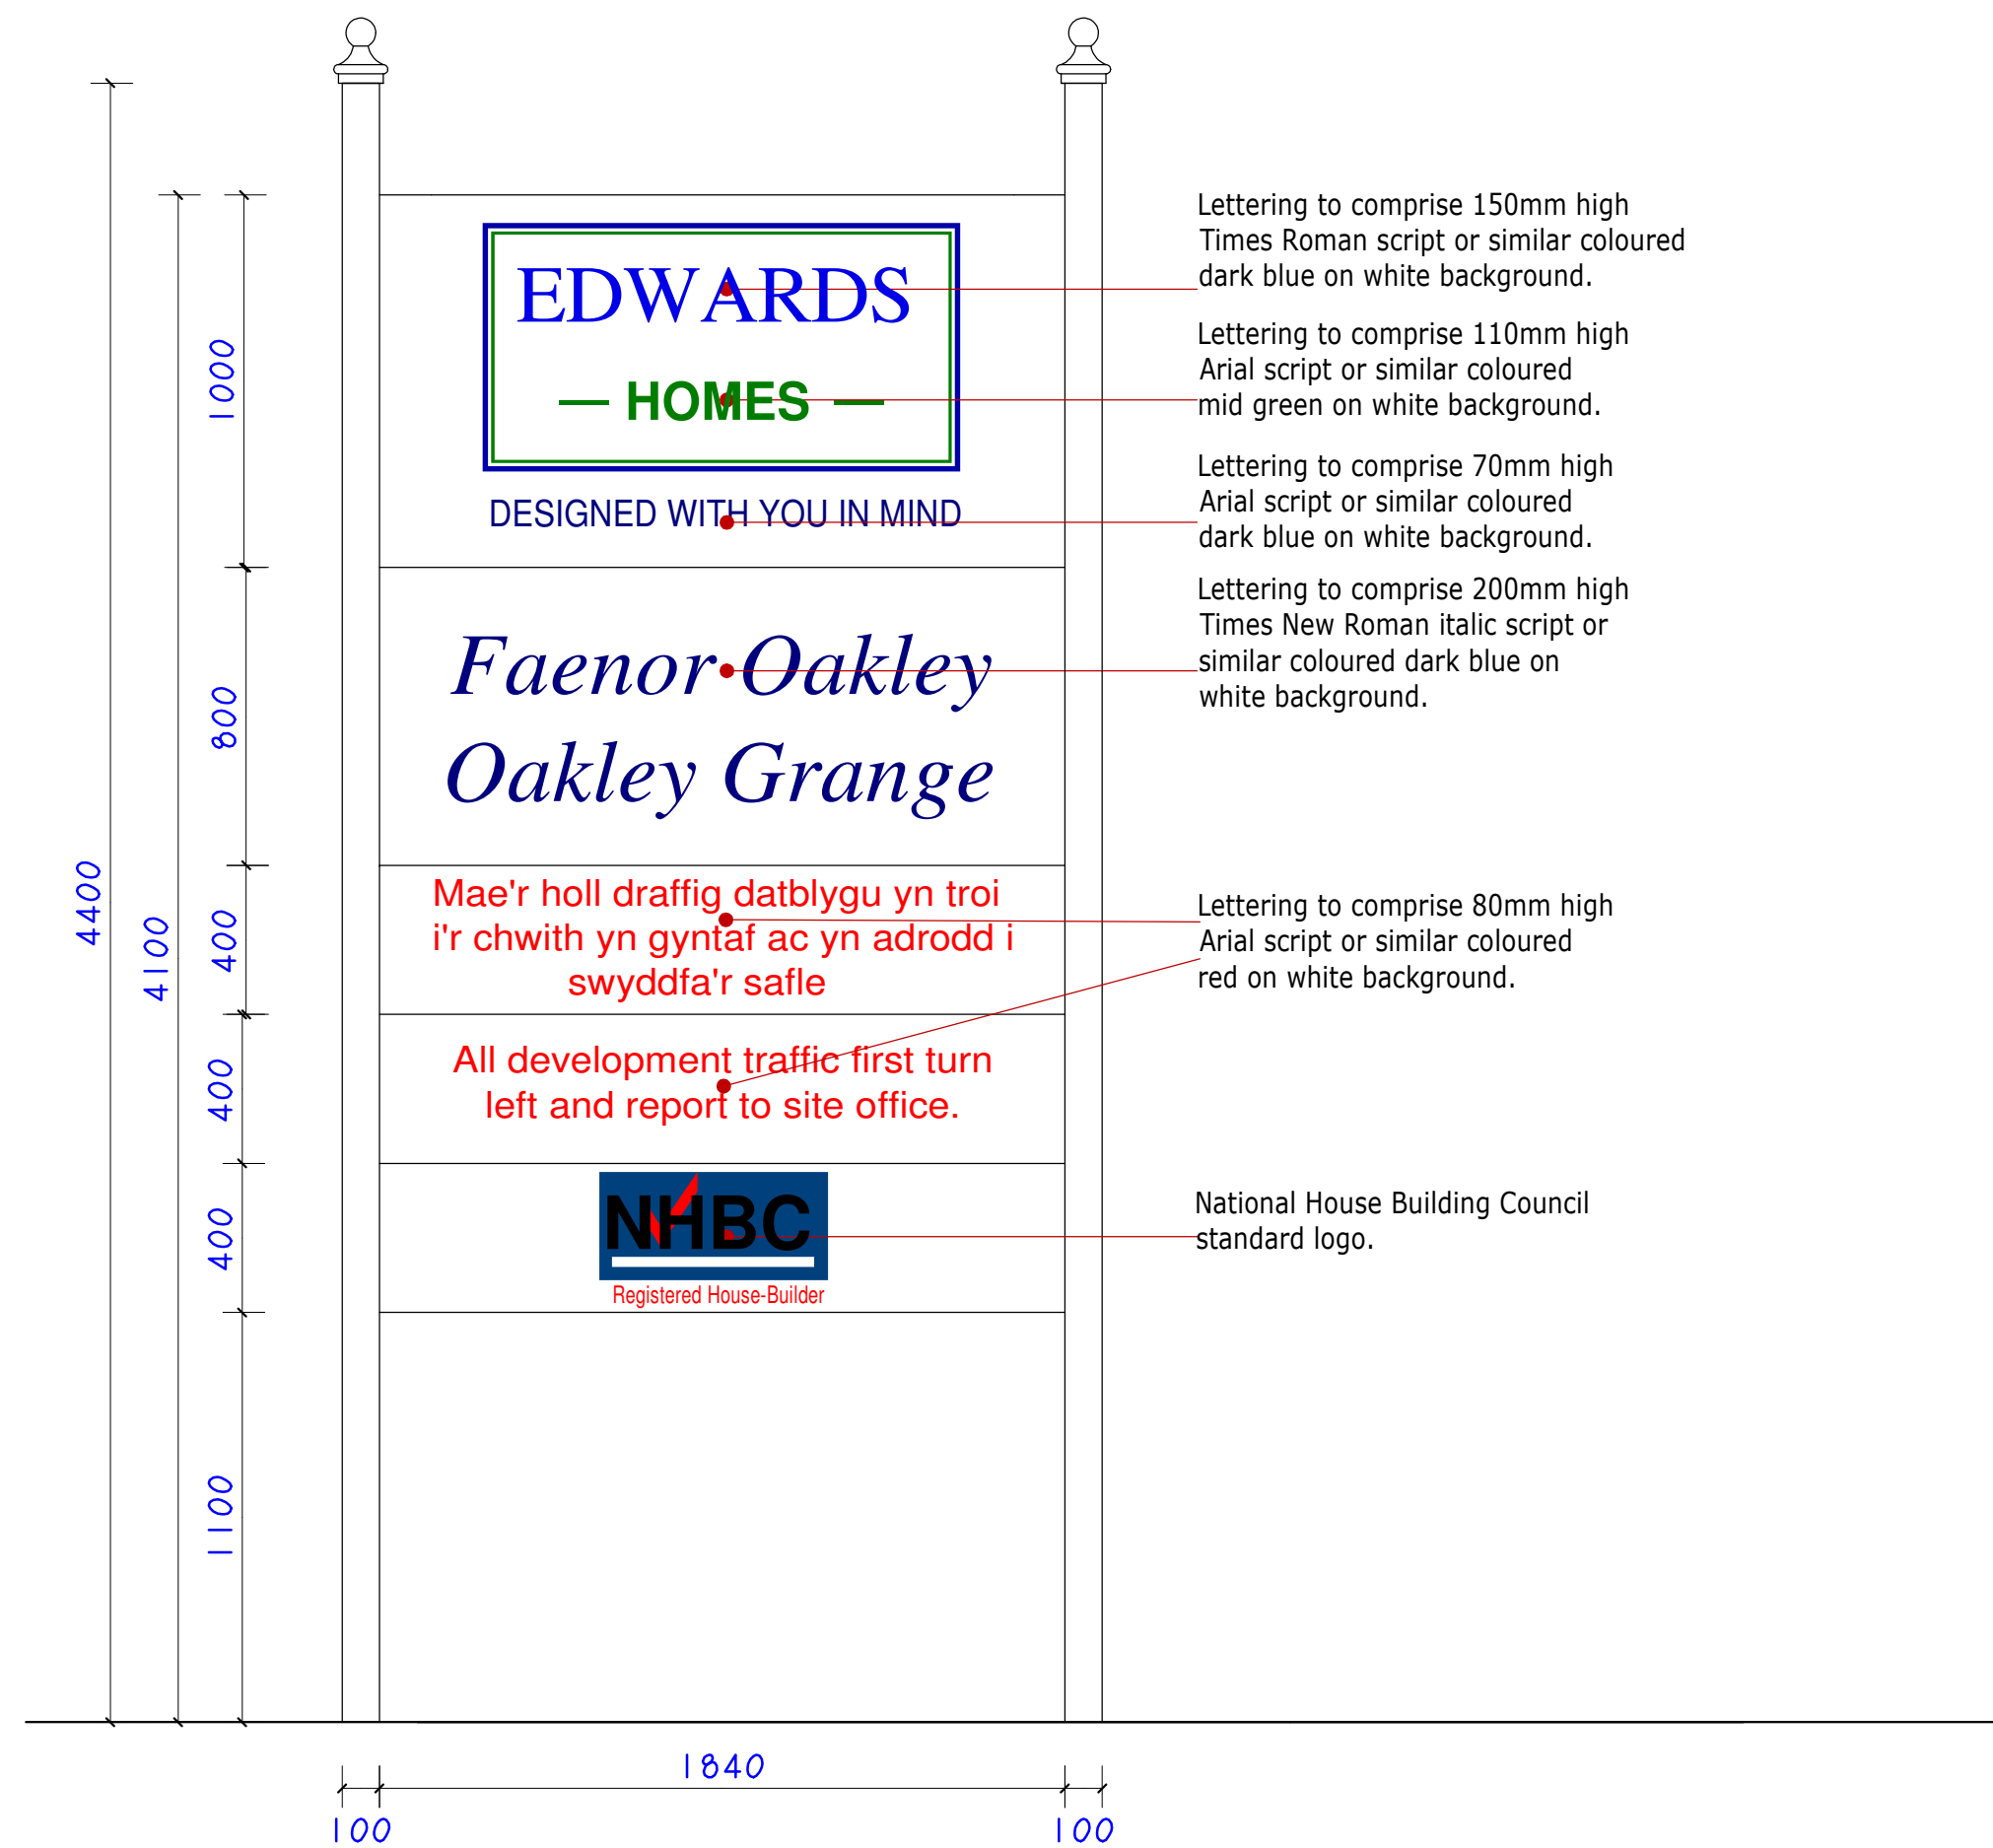

- Lettering to comprise 150mm high Times Roman script or similar coloured dark blue on white background.
- Lettering to comprise 110mm high Arial script or similar coloured mid green on white background.
- Lettering to comprise 70mm high Arial script or similar coloured dark blue on white background.
- Lettering to comprise 200mm high Times New Roman italic script or similar coloured dark blue on white background.
- Lettering to comprise 80mm high Arial script or similar coloured red on white background.
- National House Building Council standard logo.

PROPOSED ON-SITE STACKER SIGN  
TO BE POSITIONED ADJACENT TO  
PLAS COCH ROAD ACCESS.



|   |          |
|---|----------|
| Project.   |          |
| PROPOSED RESIDENTIAL DEVELOPMENT on land at THE NORTHERN QUARTER, GLYNDWR UNIVERSITY, PLAS COCH ROAD, WREXHAM, LL11 2BZ.                                                          |          |
| Title.   |          |
| PROPOSED DEVELOPMENT TRAFFIC SIGN AT ACCESS.   |          |
| Drawing No.   |          |
| 10408.19.dsj   |          |
| Date.   | Scale.   |
| Sept 2021.   | 1:20@A2. |
| D.S. Jones & Co.   |          |
| Architectural & Planning Consultants.<br>The Studio,<br>26, Prospect Drive,<br>Coedpoeth, Wrexham, LL11 3PE.<br>Tel : 01978 750195 / 07880 874522.<br>E : dsjonesandco@live.co.uk |          |