



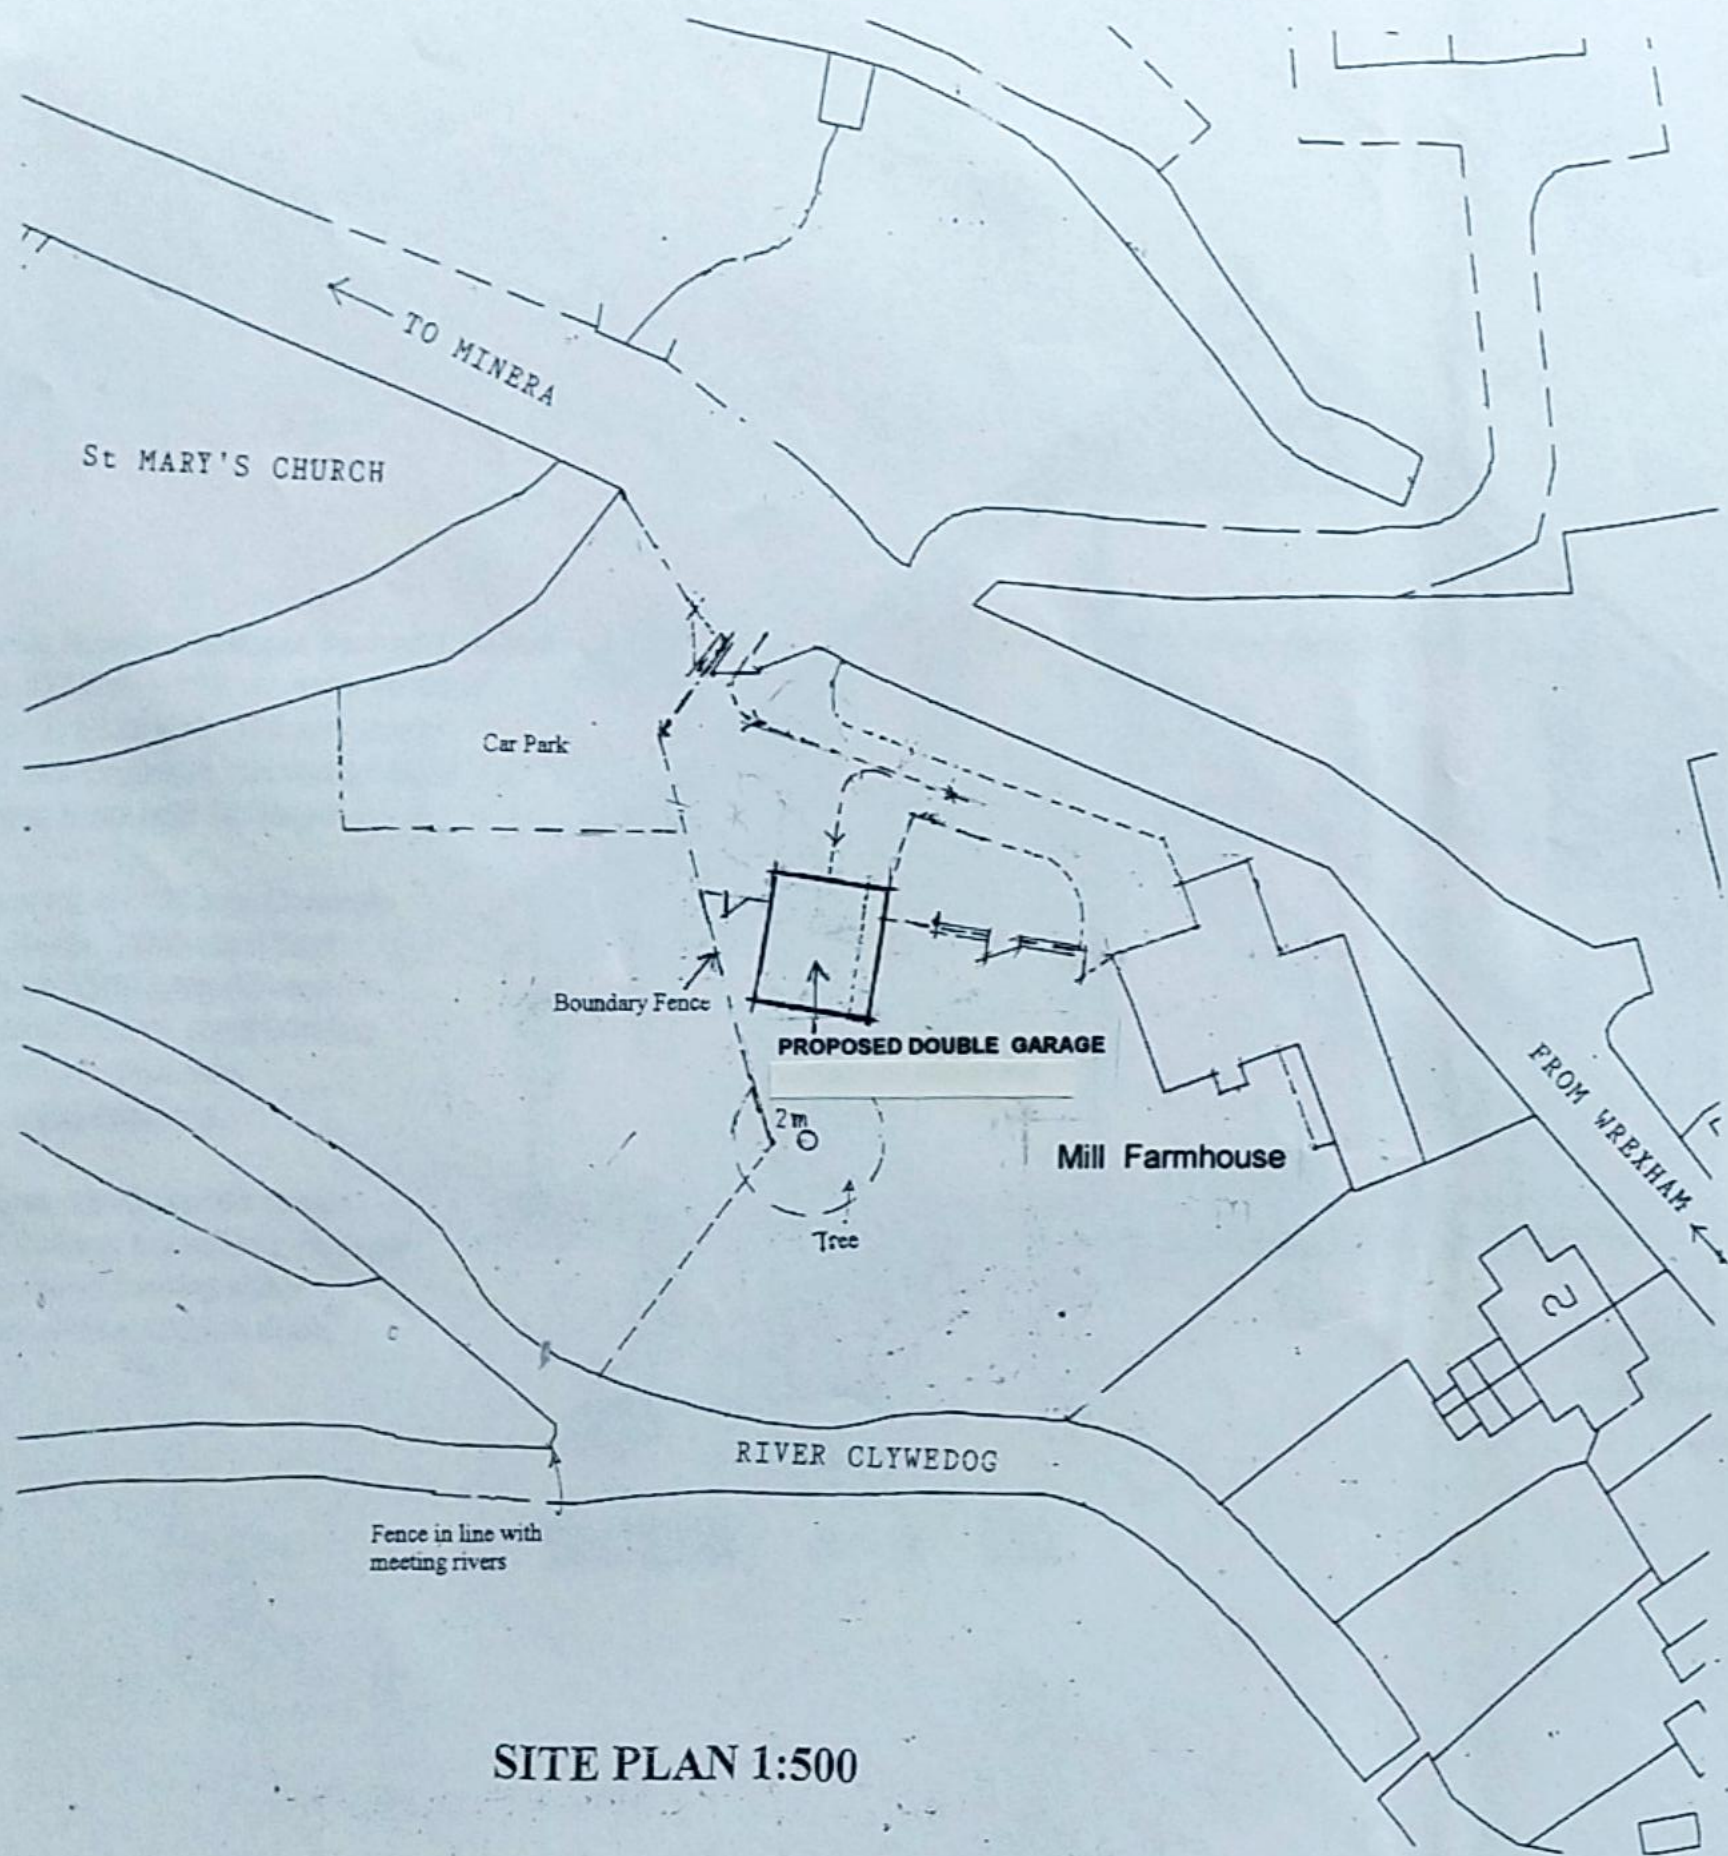

SITE PLAN 1:500

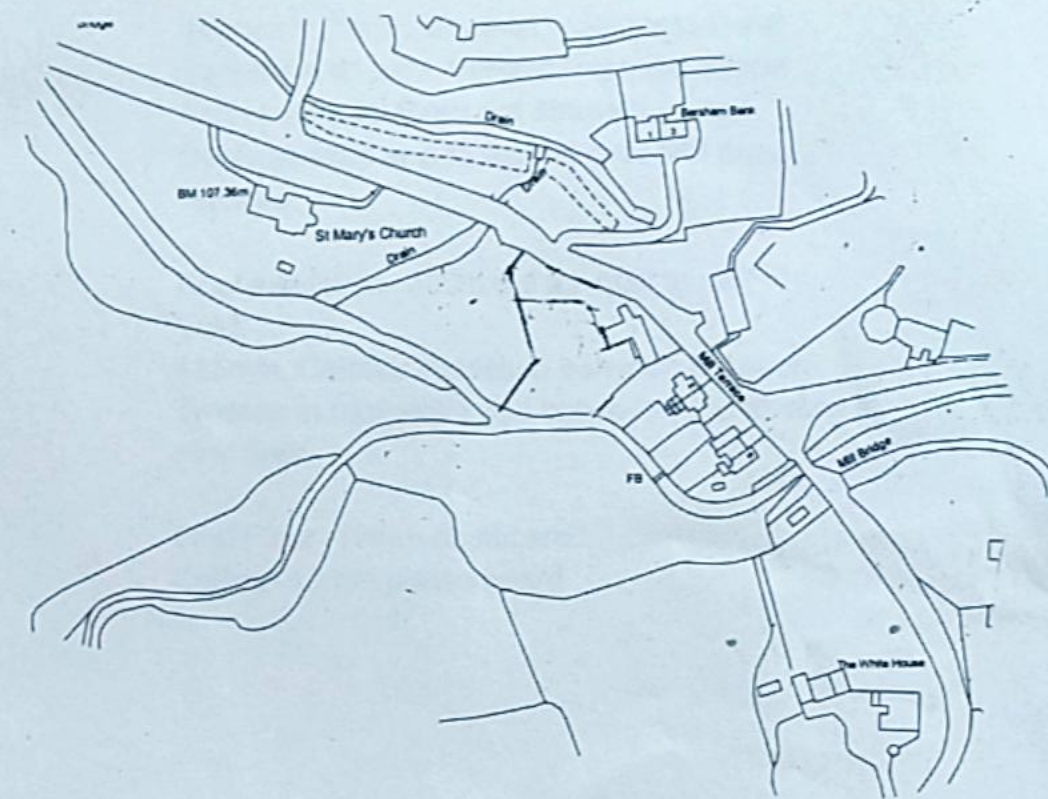

LOCATION PLAN 1:2500

MILL FARM HOUSE, BERSHAM, WREXHAM

SITE & LOCATION PLANS – PROPOSED