

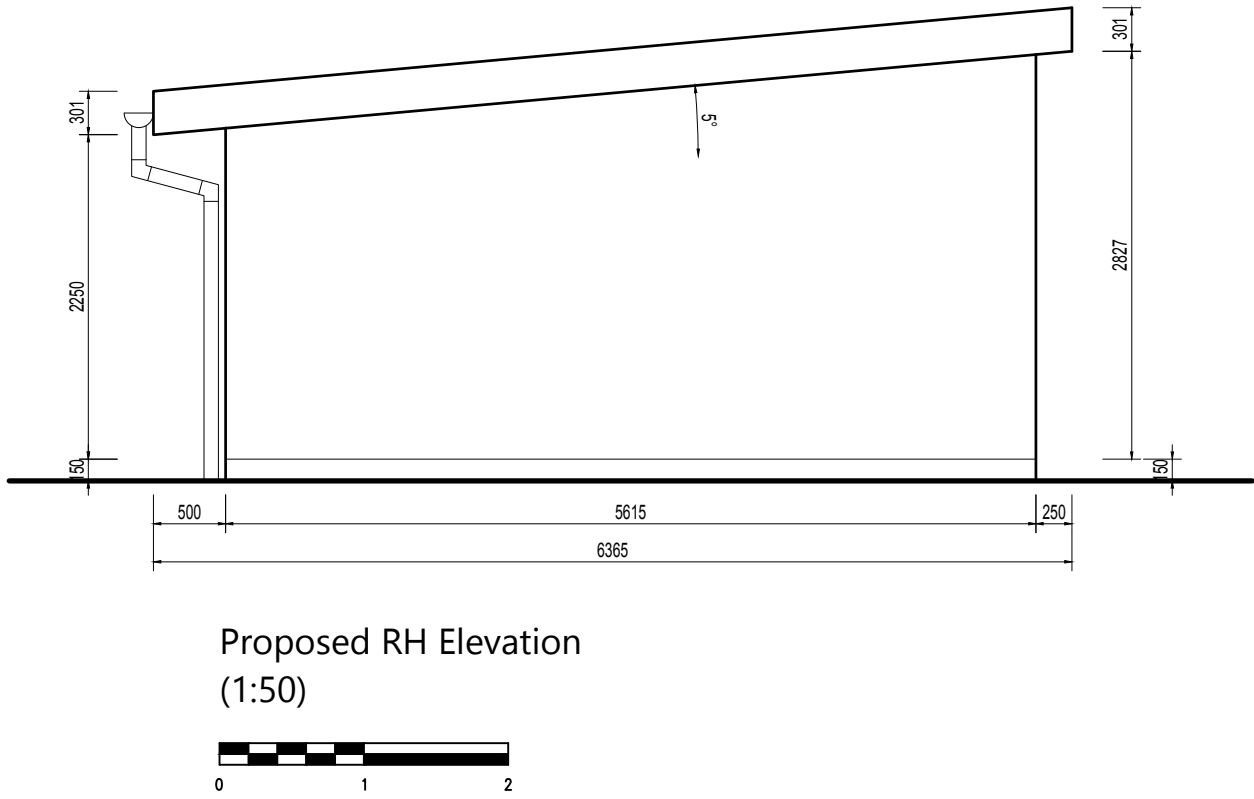
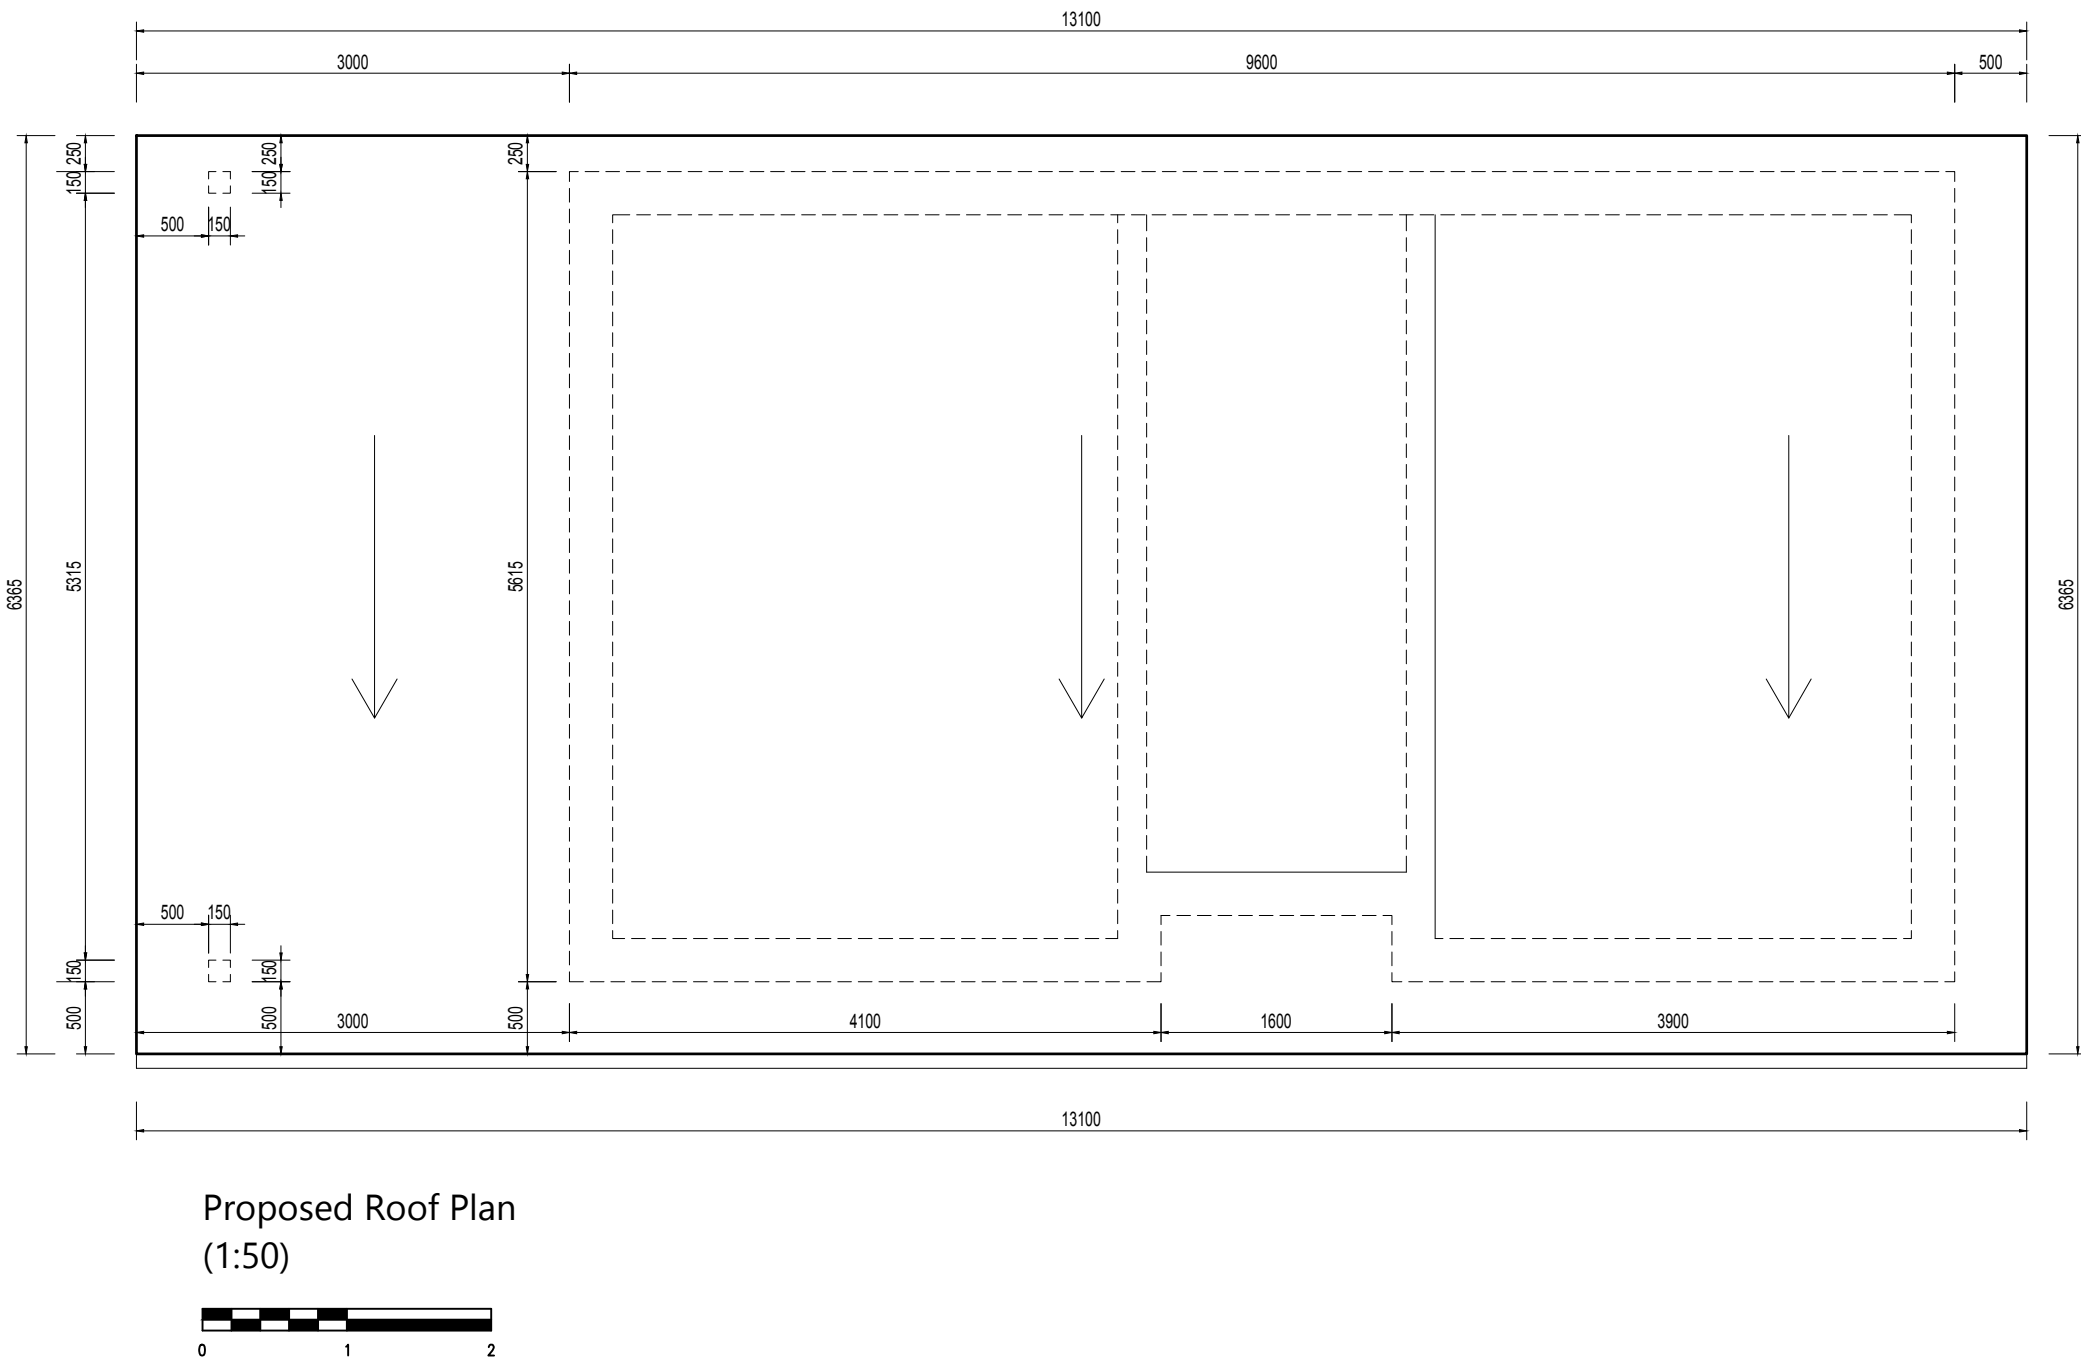
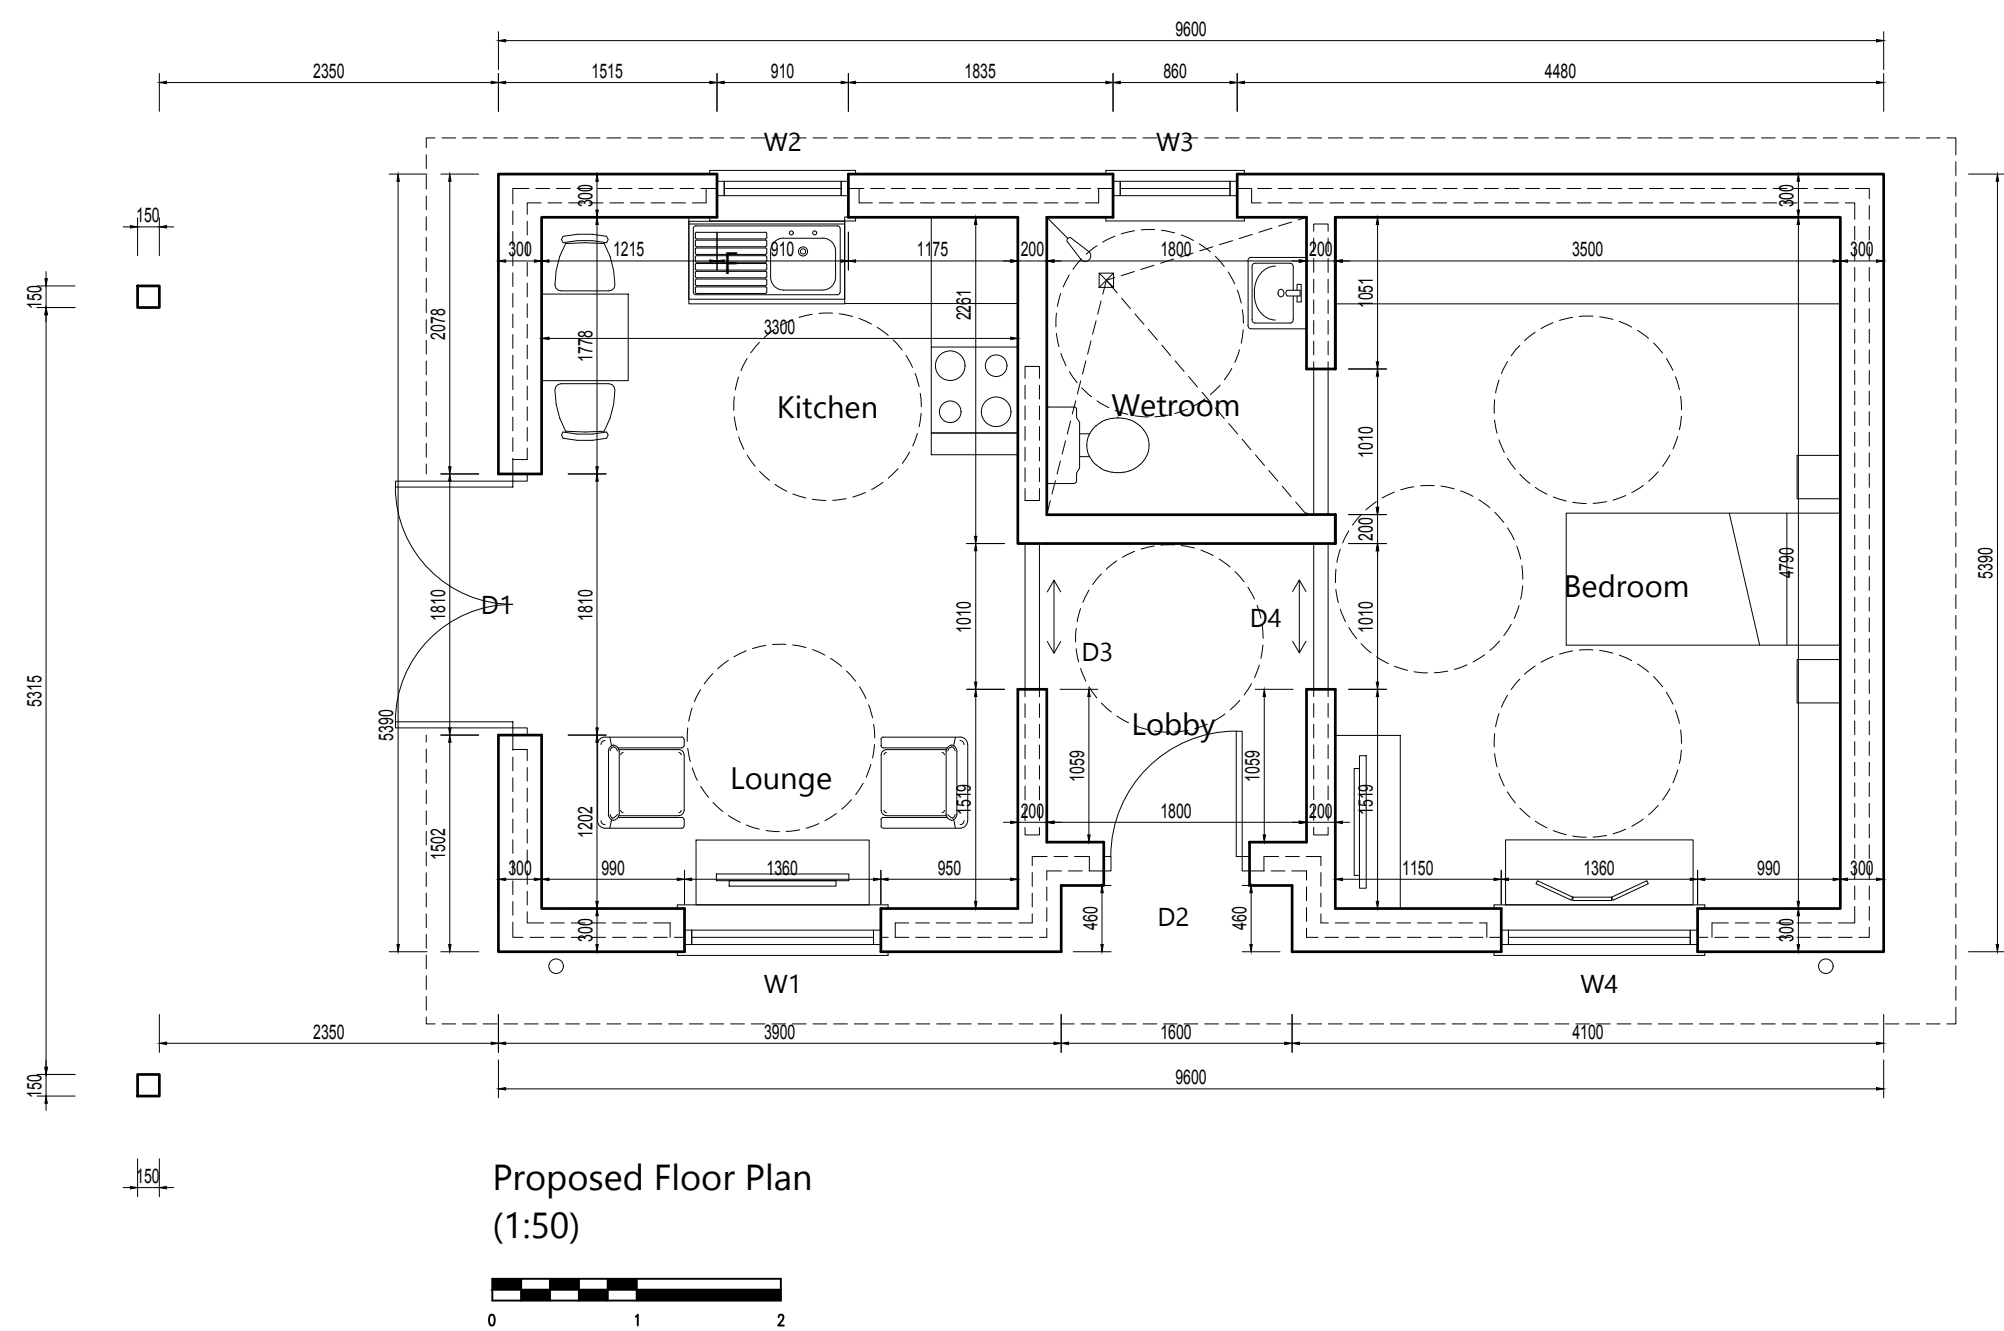
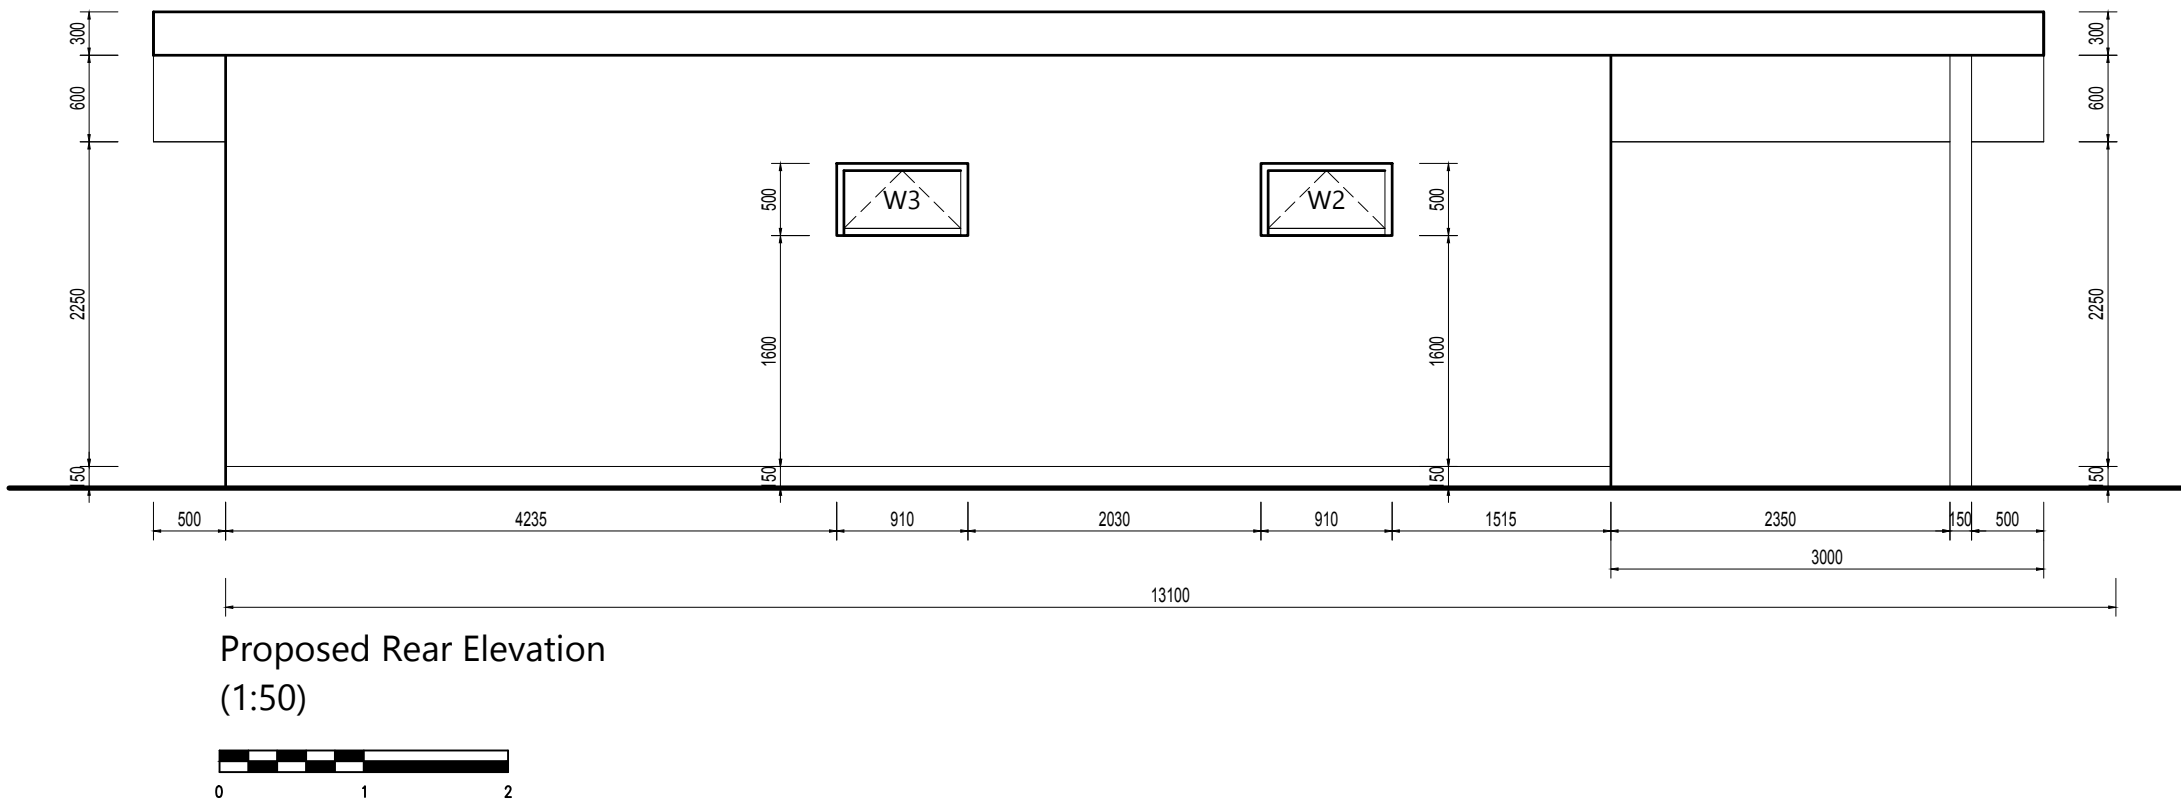
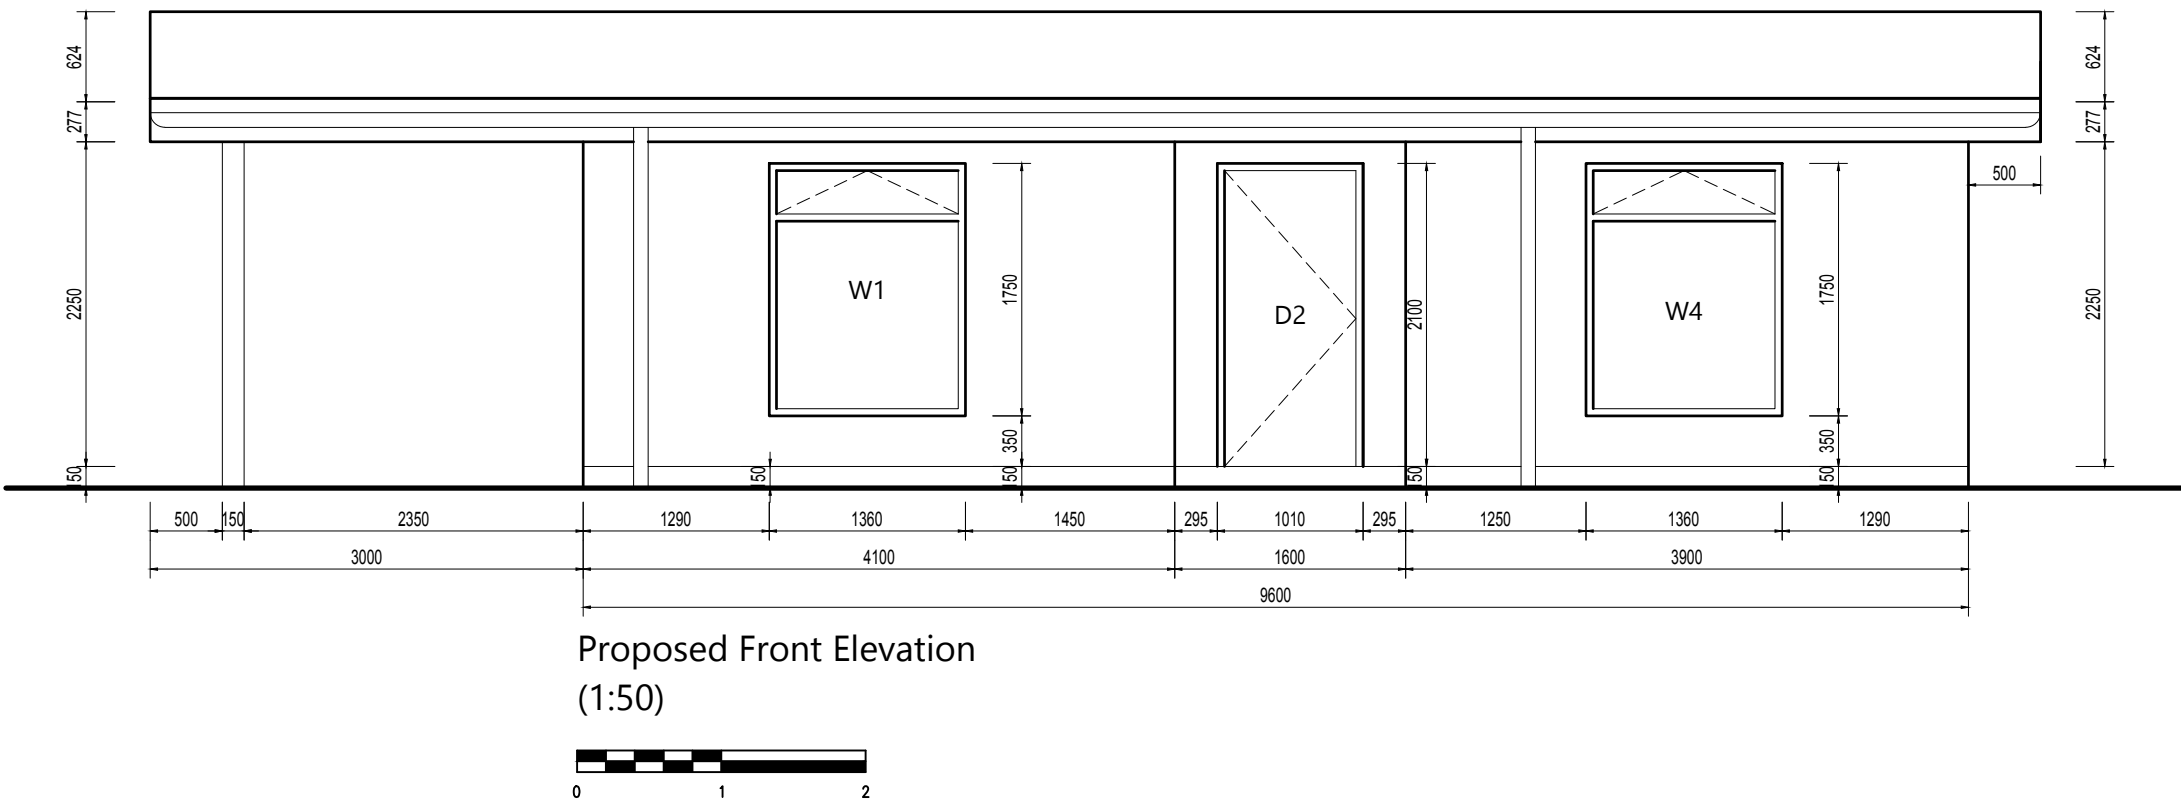
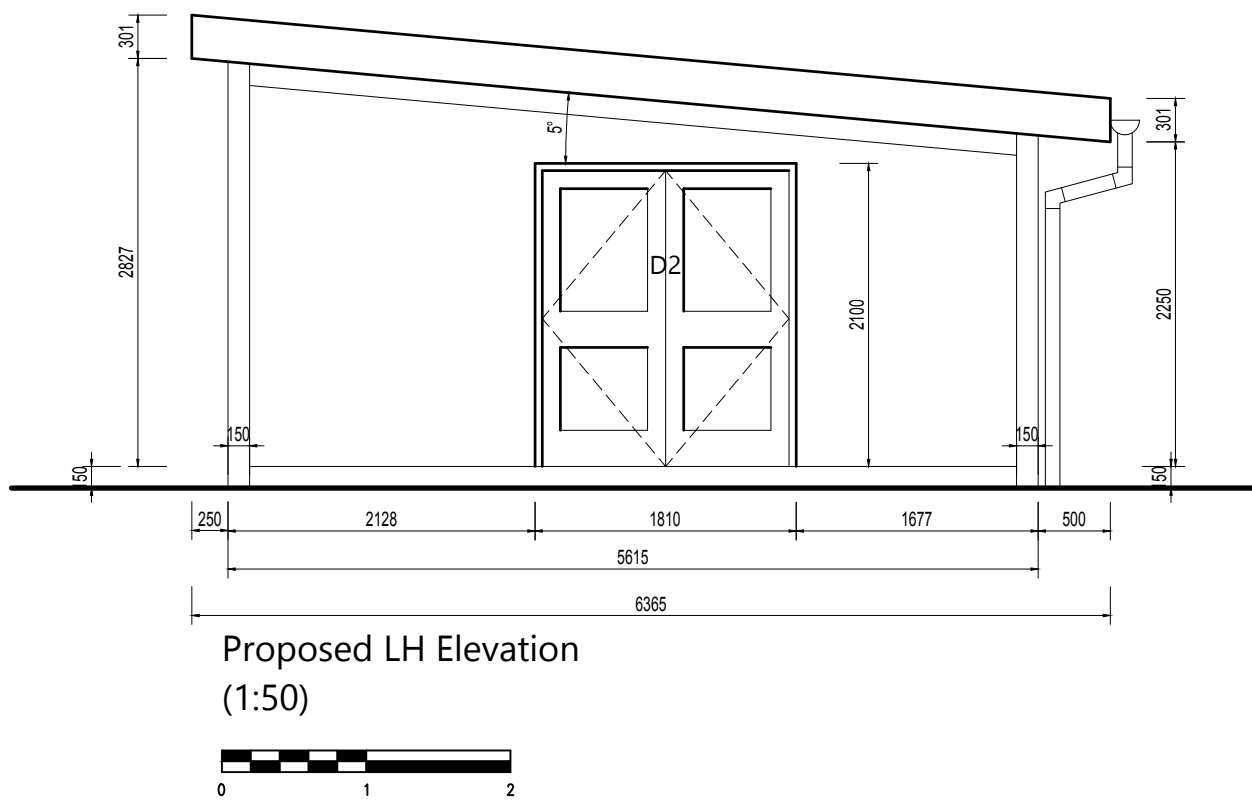


01.0 - GENERAL SPECIFICATION / DISCLAIMER: Do not scale from this drawing. All calculations to be confirmed by Local Authority Building Control Officer. Contractor to verify all dimensions on site prior to commencing work.
02.0 - INTELLECTUAL PROPERTY RIGHTS & COPYRIGHT: The title of all drawings, calculations & associated materials at all times remains with Ian Stockdale & is not transferable. The storage &/or retrieval &/or reuse of all or part of this document, (or any associated materials), in whatever form, for whatever purpose by Client, Contractor, Sub-Contractor or Local Authority Officer is a breach of both express & implied terms & conditions of contract & copyright & will result in legal action against any offending party(s) for the purposes of recovering damages & establishing indemnification.

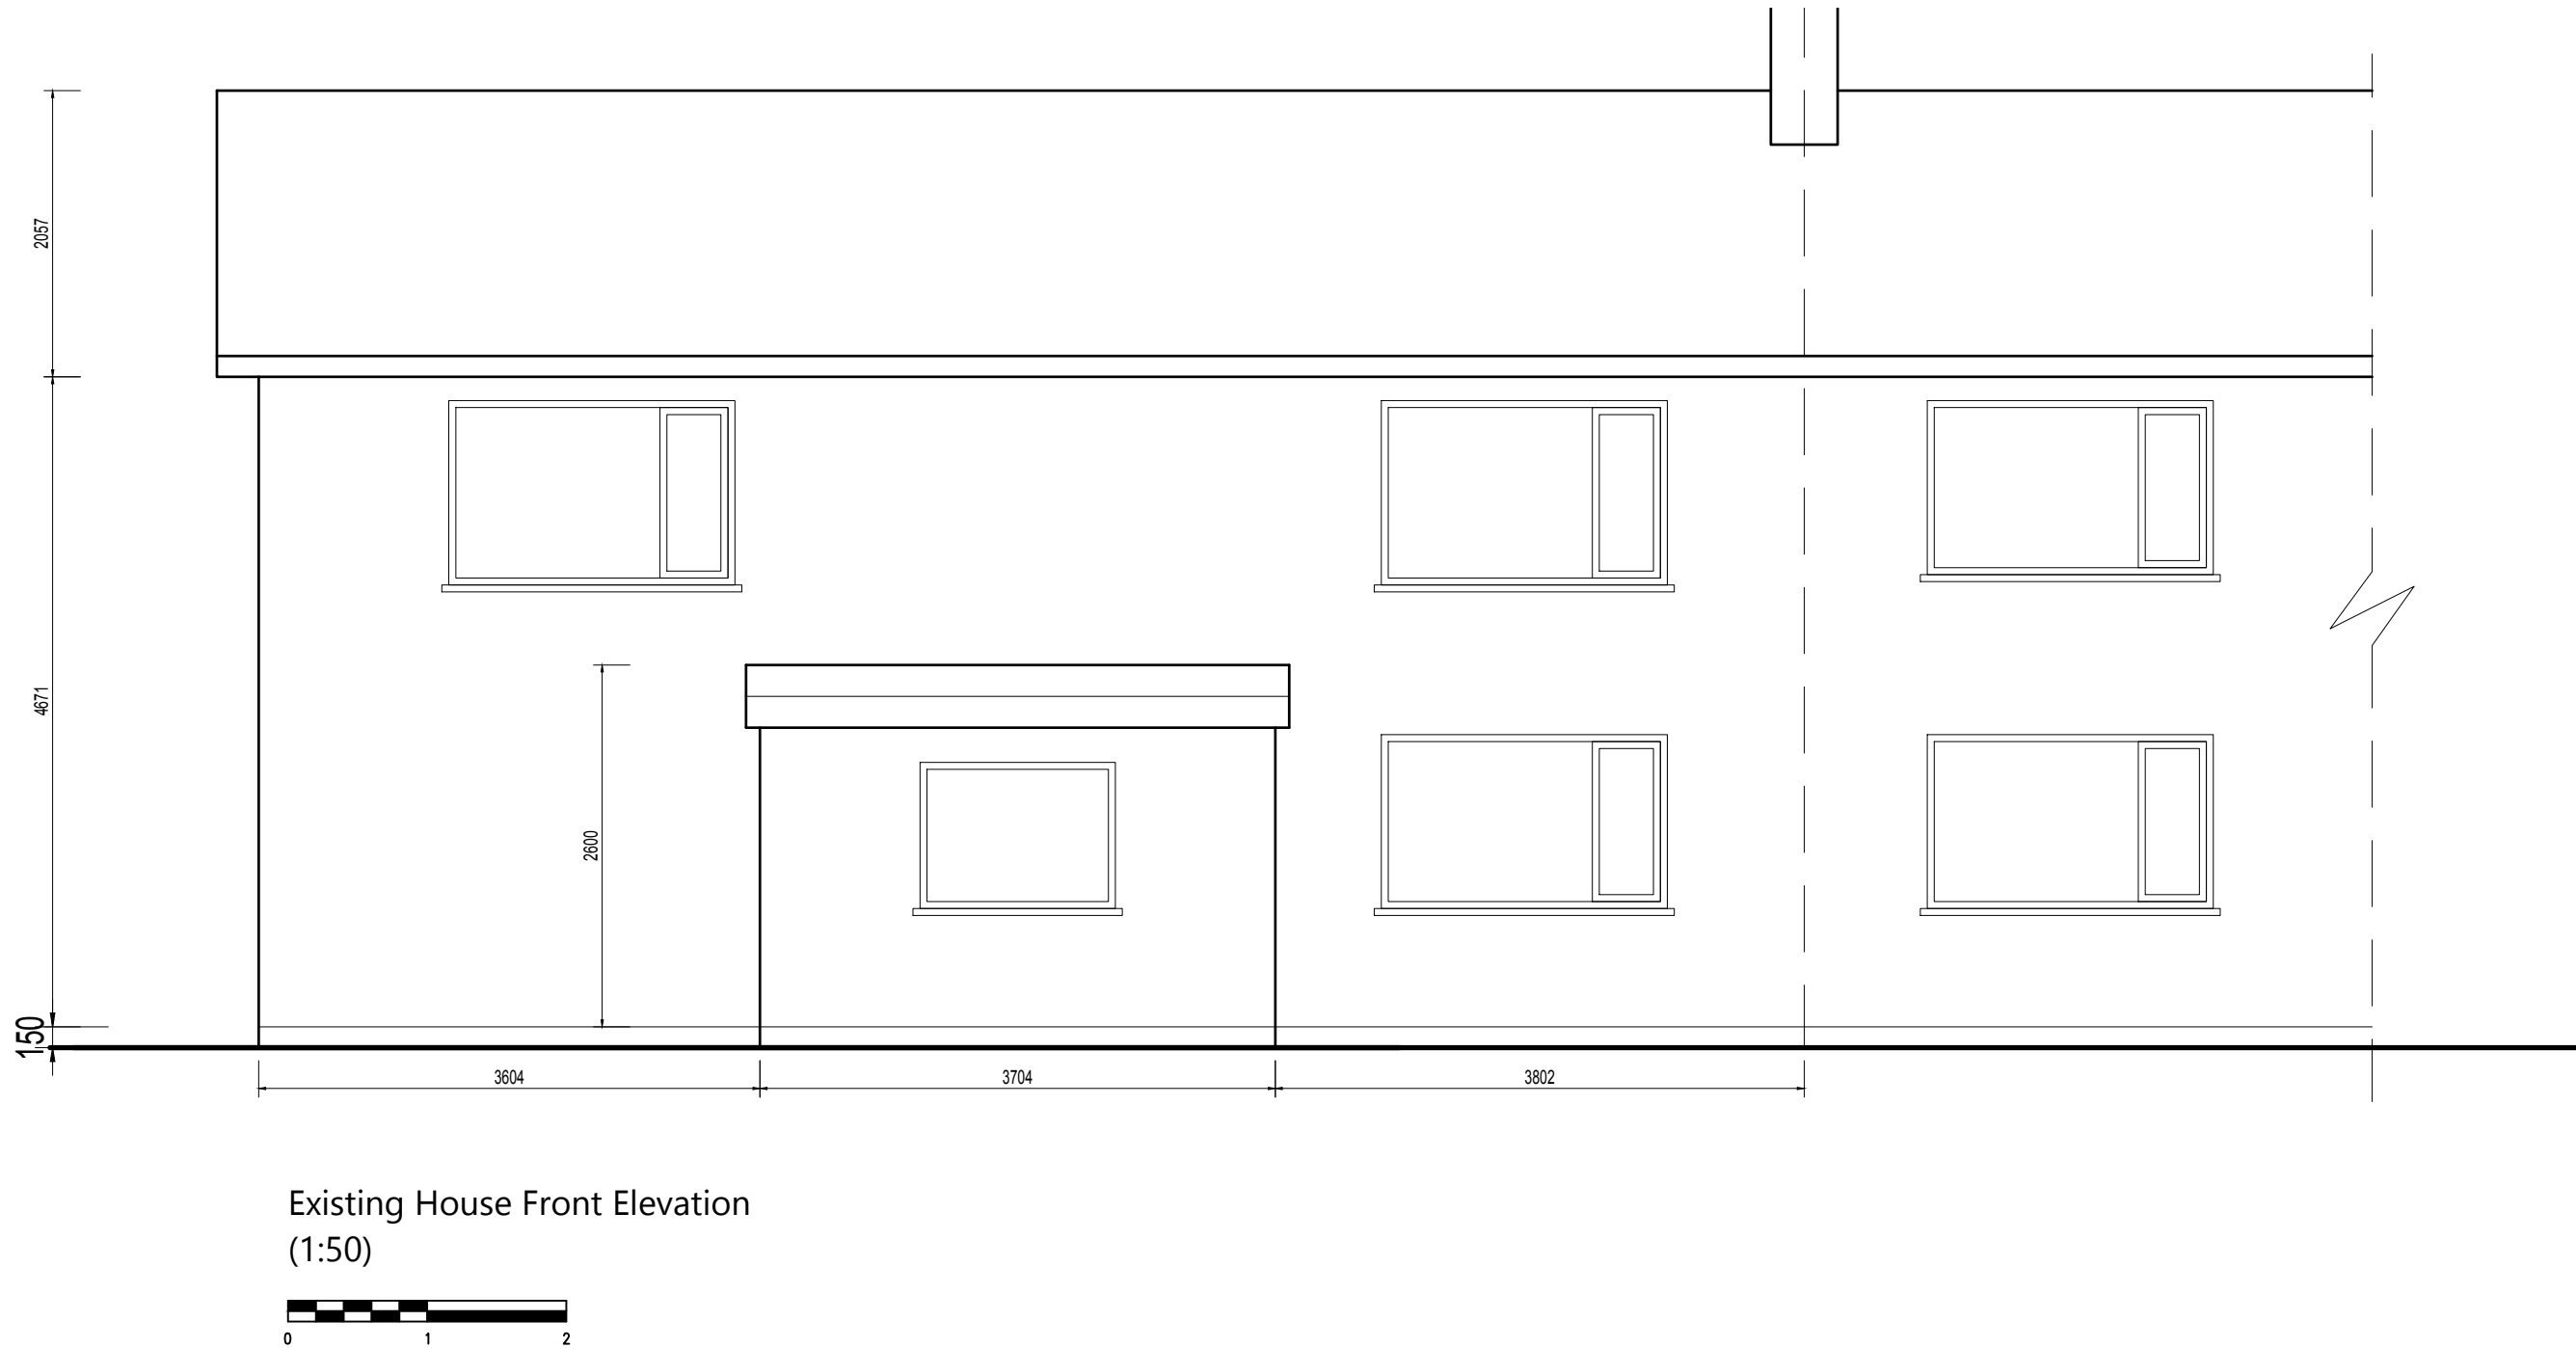

Proposed Annexe

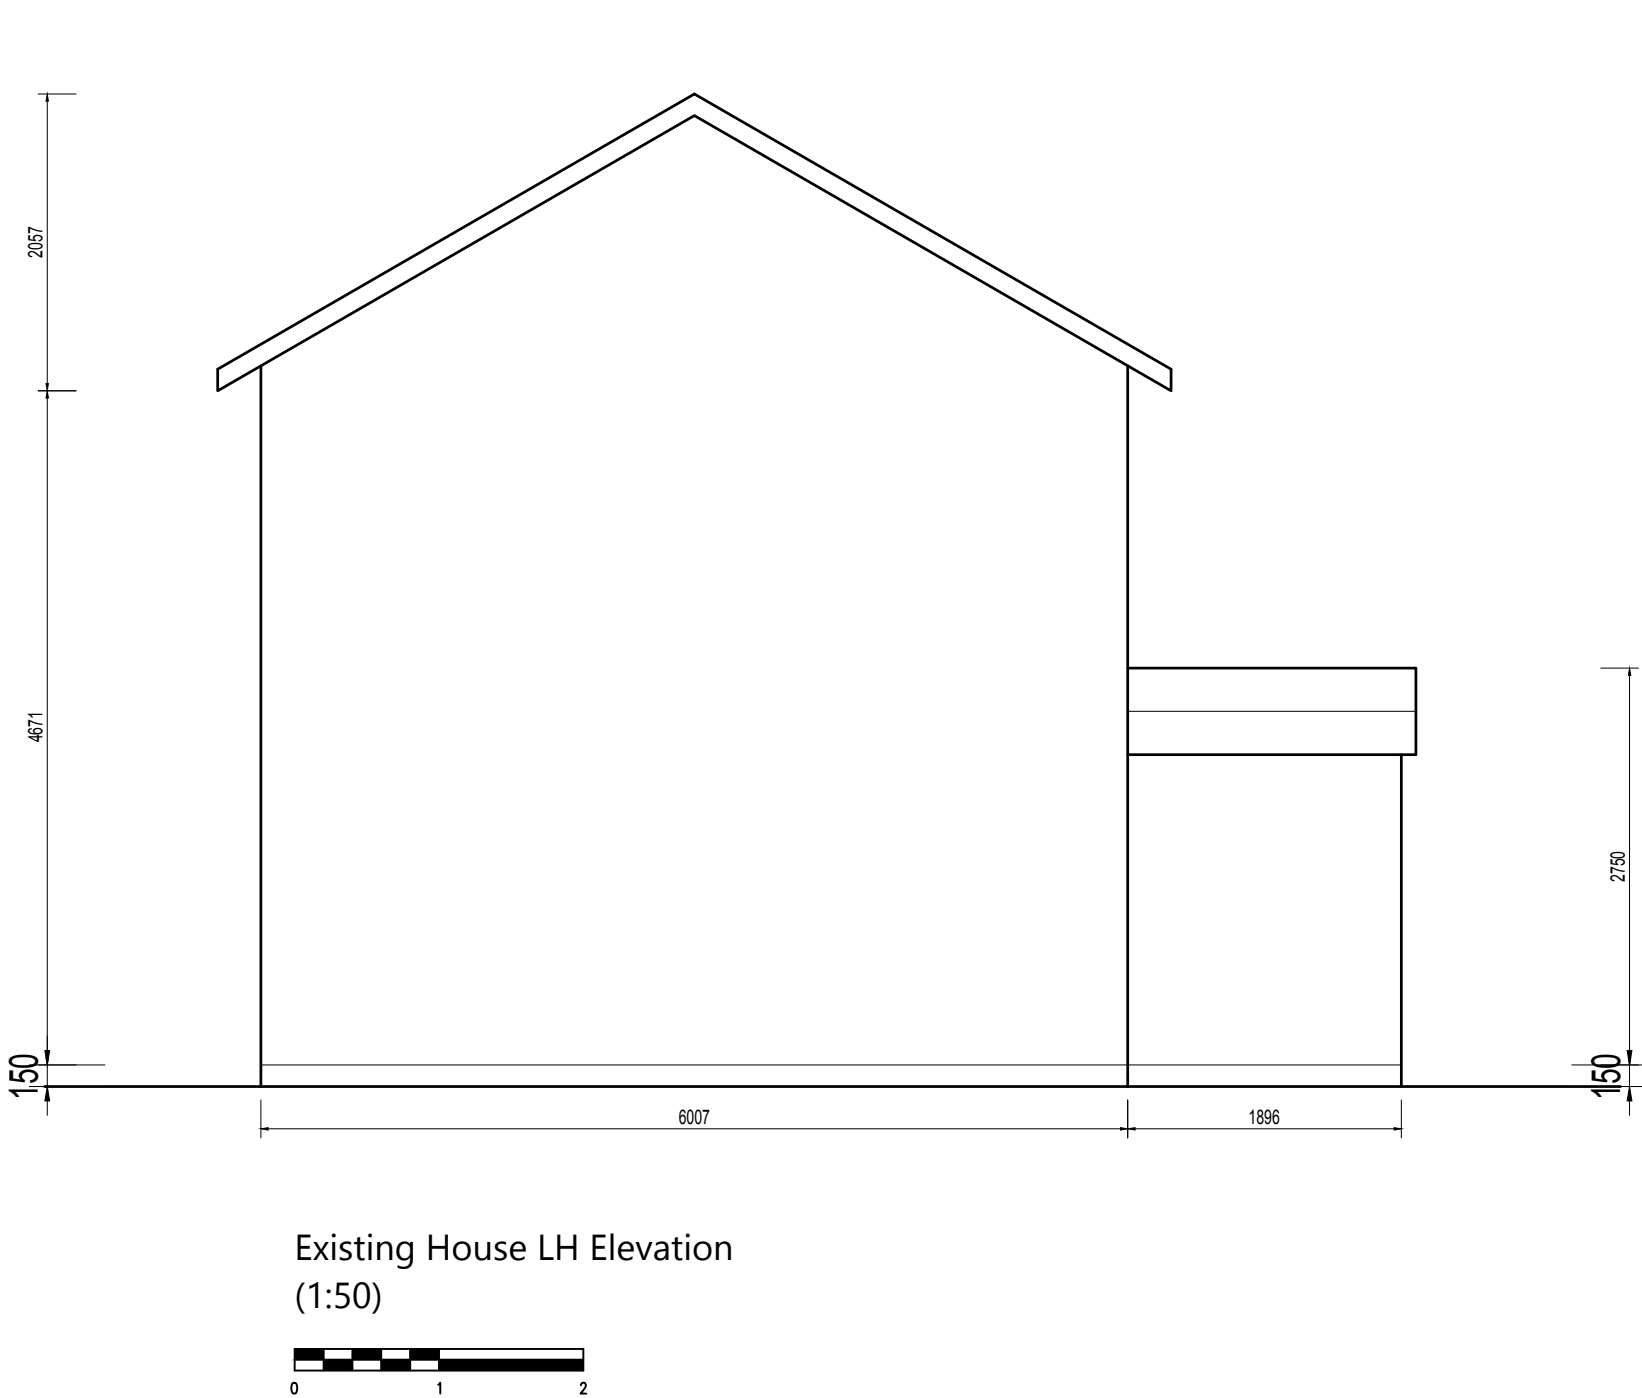

Existing Green Acres House (Outline Only)

A		Revised to Client's comments.	28.10.2020
Rev.	Revision		Date
Ian Stockdale Limited			
3C Edison House Wrexham Technology Park Wrexham LL13 7YT Tel: 07725 555715			
Title: Proposed Details of Single Storey Annexe Elevations & Plans		Scale: 1:50 @ A1	Authorised: -----
		Date: 28.08.2021	Issue: -----
Client: Mr Stefan Paudler, Green Acres, Heol Maelor Coedpoeth, Wrexham		Drawn: IMC	Chk'd: -----
		Draw'n. No. ISP-3284-001 A	Rev. -----

Issued for Client Comment