


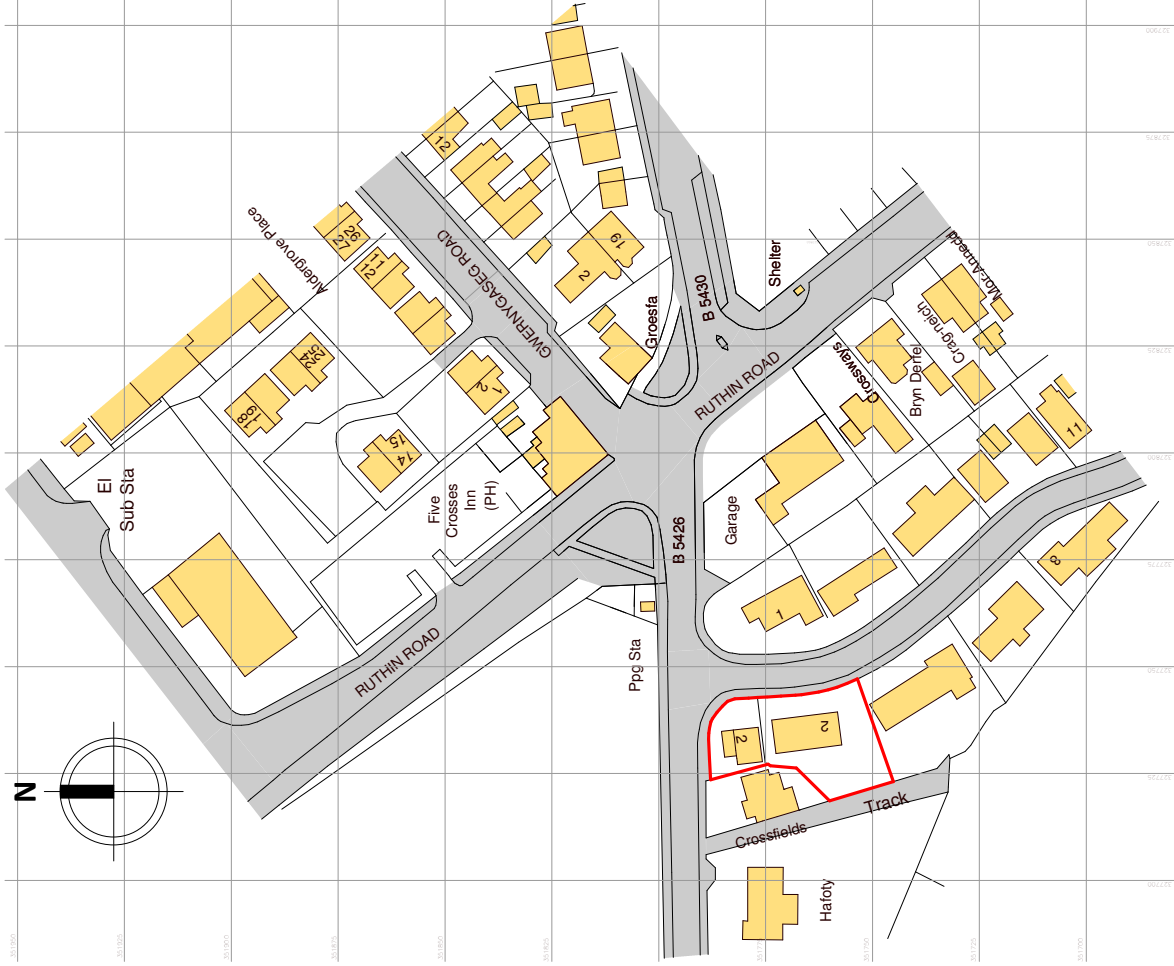

Ordnance Survey, (c) Crown Copyright 2020. All rights reserved. Licence number 100022432

1 | 01 - LOCATION PLAN

SCALE: 1 : 1250



VISUAL SCALE 1:1250 @ A3

REV	DESCRIPTION	DATE	BY

THIS DRAWING IS THE COPYRIGHT OF AINSLEY GOMMON ARCHITECTS. CHECK ALL DIMENSIONS ON SITE. DISCREPANCIES TO BE NOTIFIED TO ARCHITECT. ELEMENTS OF STRUCTURE SHOWN ARE INDICATIVE AND FOR GUIDANCE. FINAL DESIGN TO BE AS STRUCTURAL ENGINEERS DETAILS AND SPECIFICATION. DO NOT SCALE FROM THIS DRAWING. WORK TO FIGURED DIMENSIONS ONLY.

PROJECT
2 NANT LAIS, MINERA
for FIRST CHOICE HA

DRAWING TITLE
LOCATION PLAN

SCALE @A3 | DATE 12/02/20 | DRAWN IO | CHECKED MG

DRAWING STATUS
TENDER ISSUE

JOB No C1026 | DRAWING No 01 | REVISION

AG AINSLEY GOMMON ARCHITECTS

THE OLD POLICE STATION, 75 GYNNY WAT, HAMWEN, CHS 3NS
Tel: 01444 331 1001 | info@ainsleygommon.co.uk | www.ainsleygommon.co.uk
Ainsley Gommon Architects Ltd. Registered in England & Wales No. 4879948
Registered Office: 75 GYNNY WAT, HAMWEN, HAMWEN, CHS 3NS

PRINTED: 12/02/2021 11:40:25

A3