


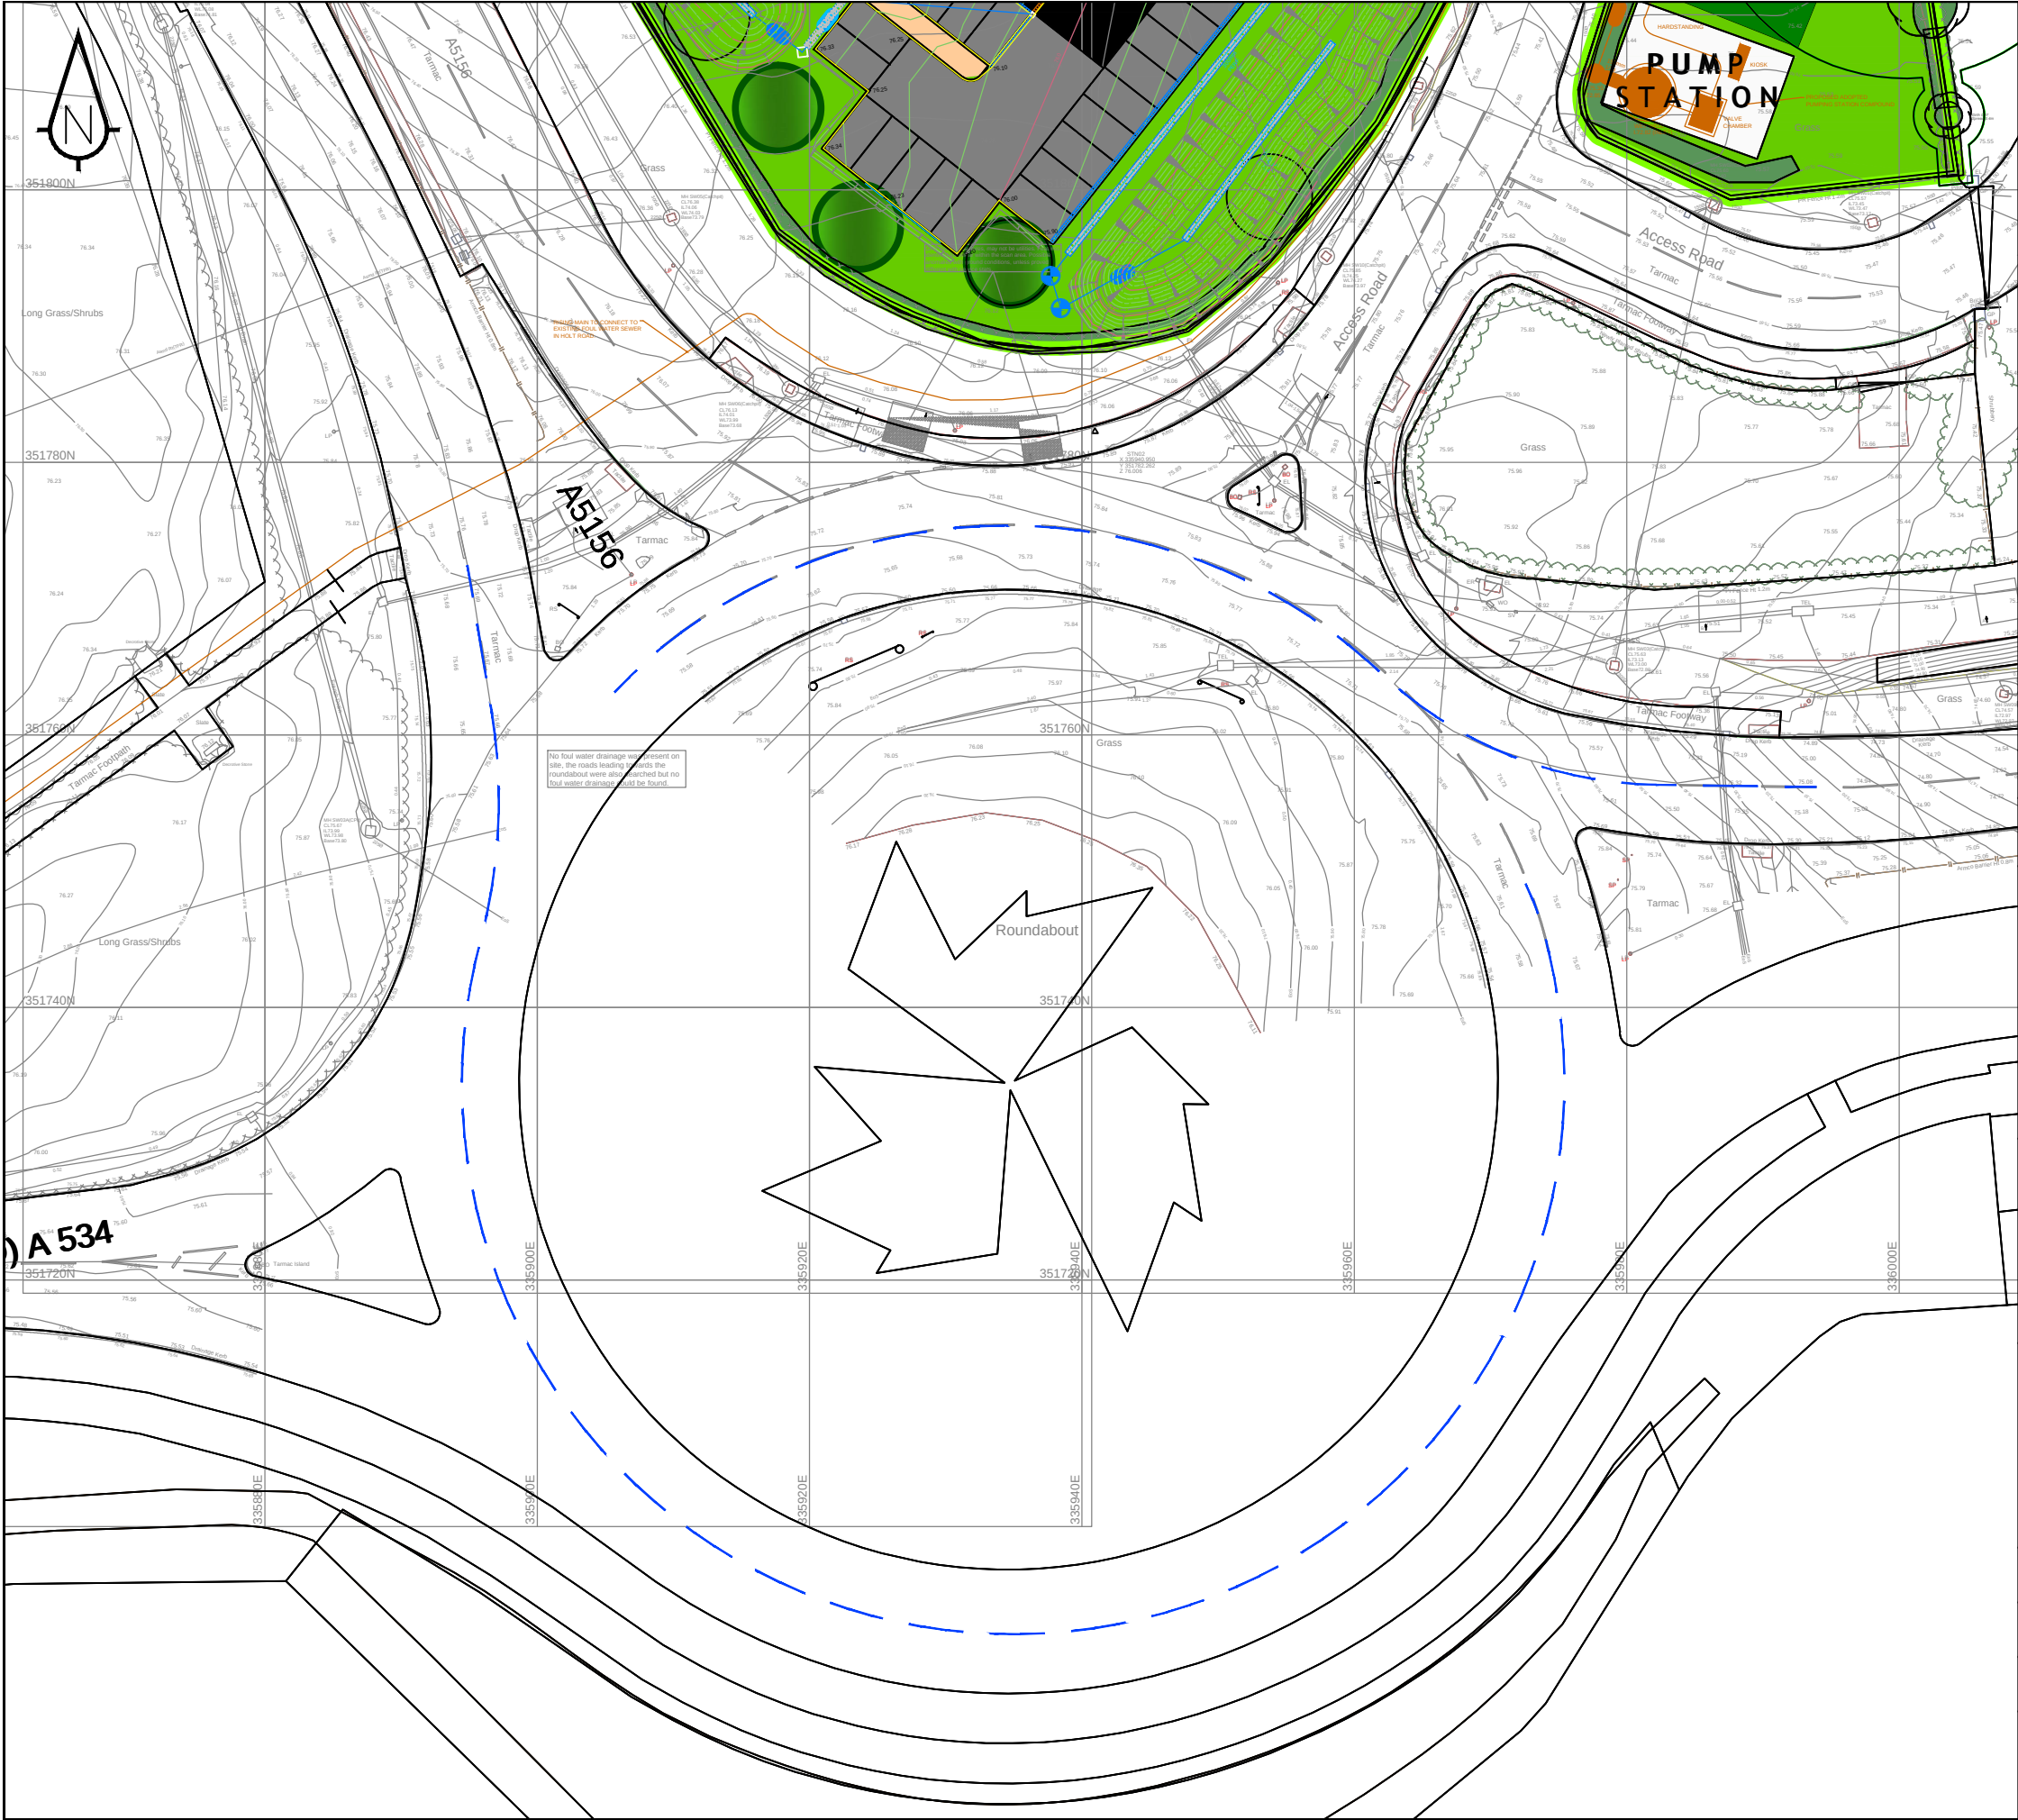

KEY:

Existing Road Markings

Proposed Road Markings

Rev	Amendment	Drawn	Date	Checked

(consulting engineers) ltd

Highways | Traffic | Transportation | Water

T 01924 844080 mail@sandersonassociates.co.uk
F 01924 844081 www.sandersonassociates.co.uk

Project Name

Land at Holt Road
Wrexham

Drawing Title

Proposed Roundabout
Concentric Markings

Scale	1:500 @ A3	Drawn By	LOB
Drawing Size	A3	Checked By	DJC
Date	18/09/18	Approved By	DJC
	Drawing Number	Rev	
	10104/002		