

APPENDIX B: MODEL SCHEMATIC

Drawing no. HYD554/001/A MODEL SCHEMATIC

This page has been left intentionally blank

-  Site boundary
-  1D node
-  HQ boundary
-  HX boundary
-  2D model extent

REV	DATE	BY	DESCRIPTION	CHK
A	16/04/21	DK	PREFIMINARY	



Unit 6, Old Marsh Farm Barns, Welsh Road, Sealand, Flintshire CH5 2LY
Tel: 01244 288178 enquiries@betts-associates.co.uk




PROJECT:

LAND OFF ROSSETT ROAD
ROSSETT

TITLE:

RIVER ALYN MODEL SCHEMATIC

DATE:	APR 21	SCALE @ SIZE:	N.T.S	DRAWN:	DK	CHECKED:	DK
PROJECT NO:		HYD554		DRAWING NO:		001	
				REV:		A	

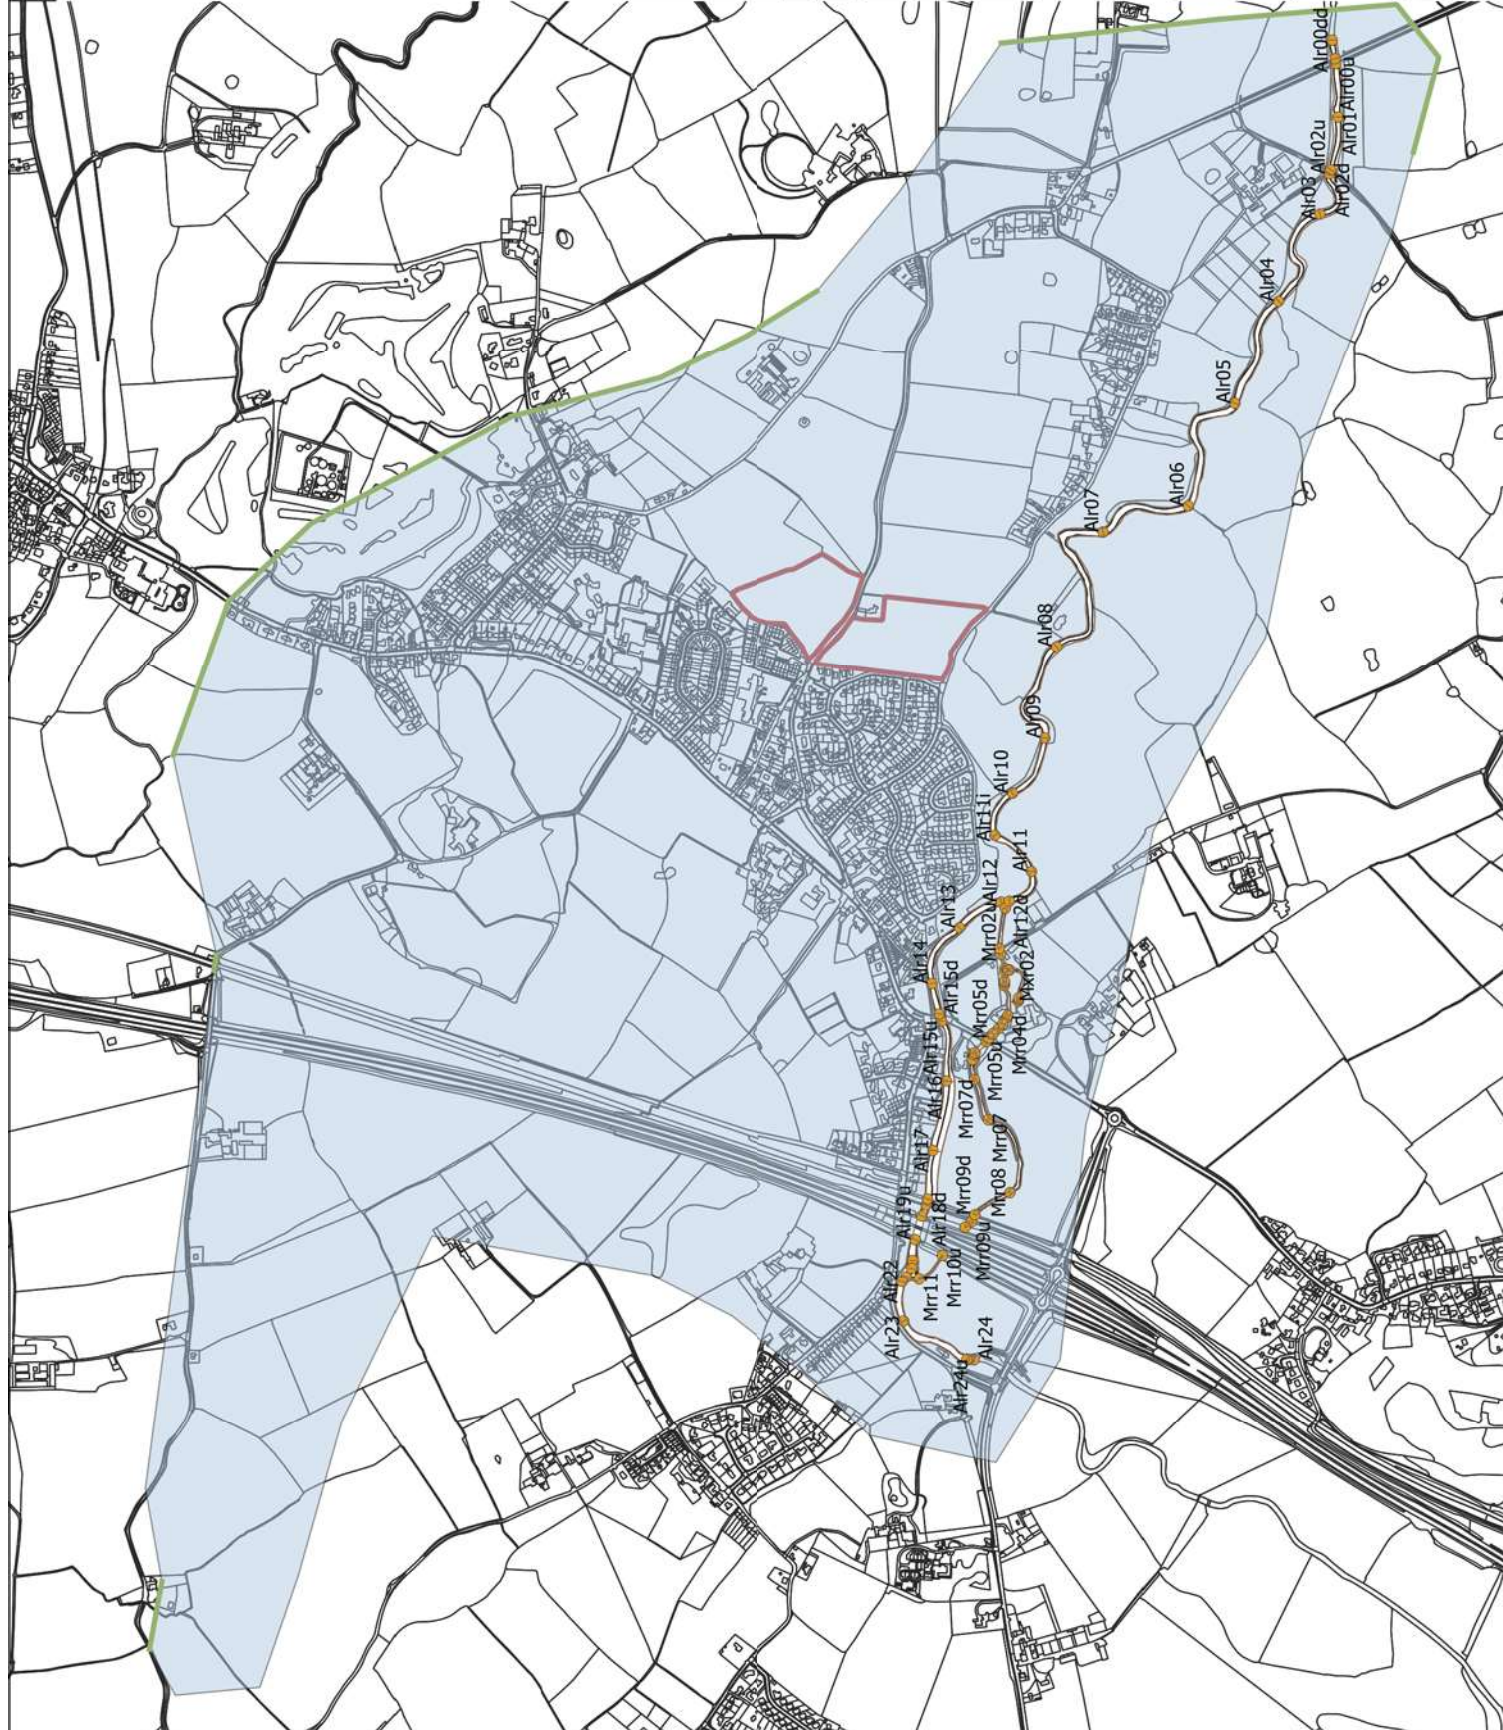


This page has been left intentionally blank

APPENDIX C: PROPOSED LEVEL PLAN

Drawing no. HYD554/0101/G
Drawing no. HYD554/0104/G

This page has been left intentionally blank.

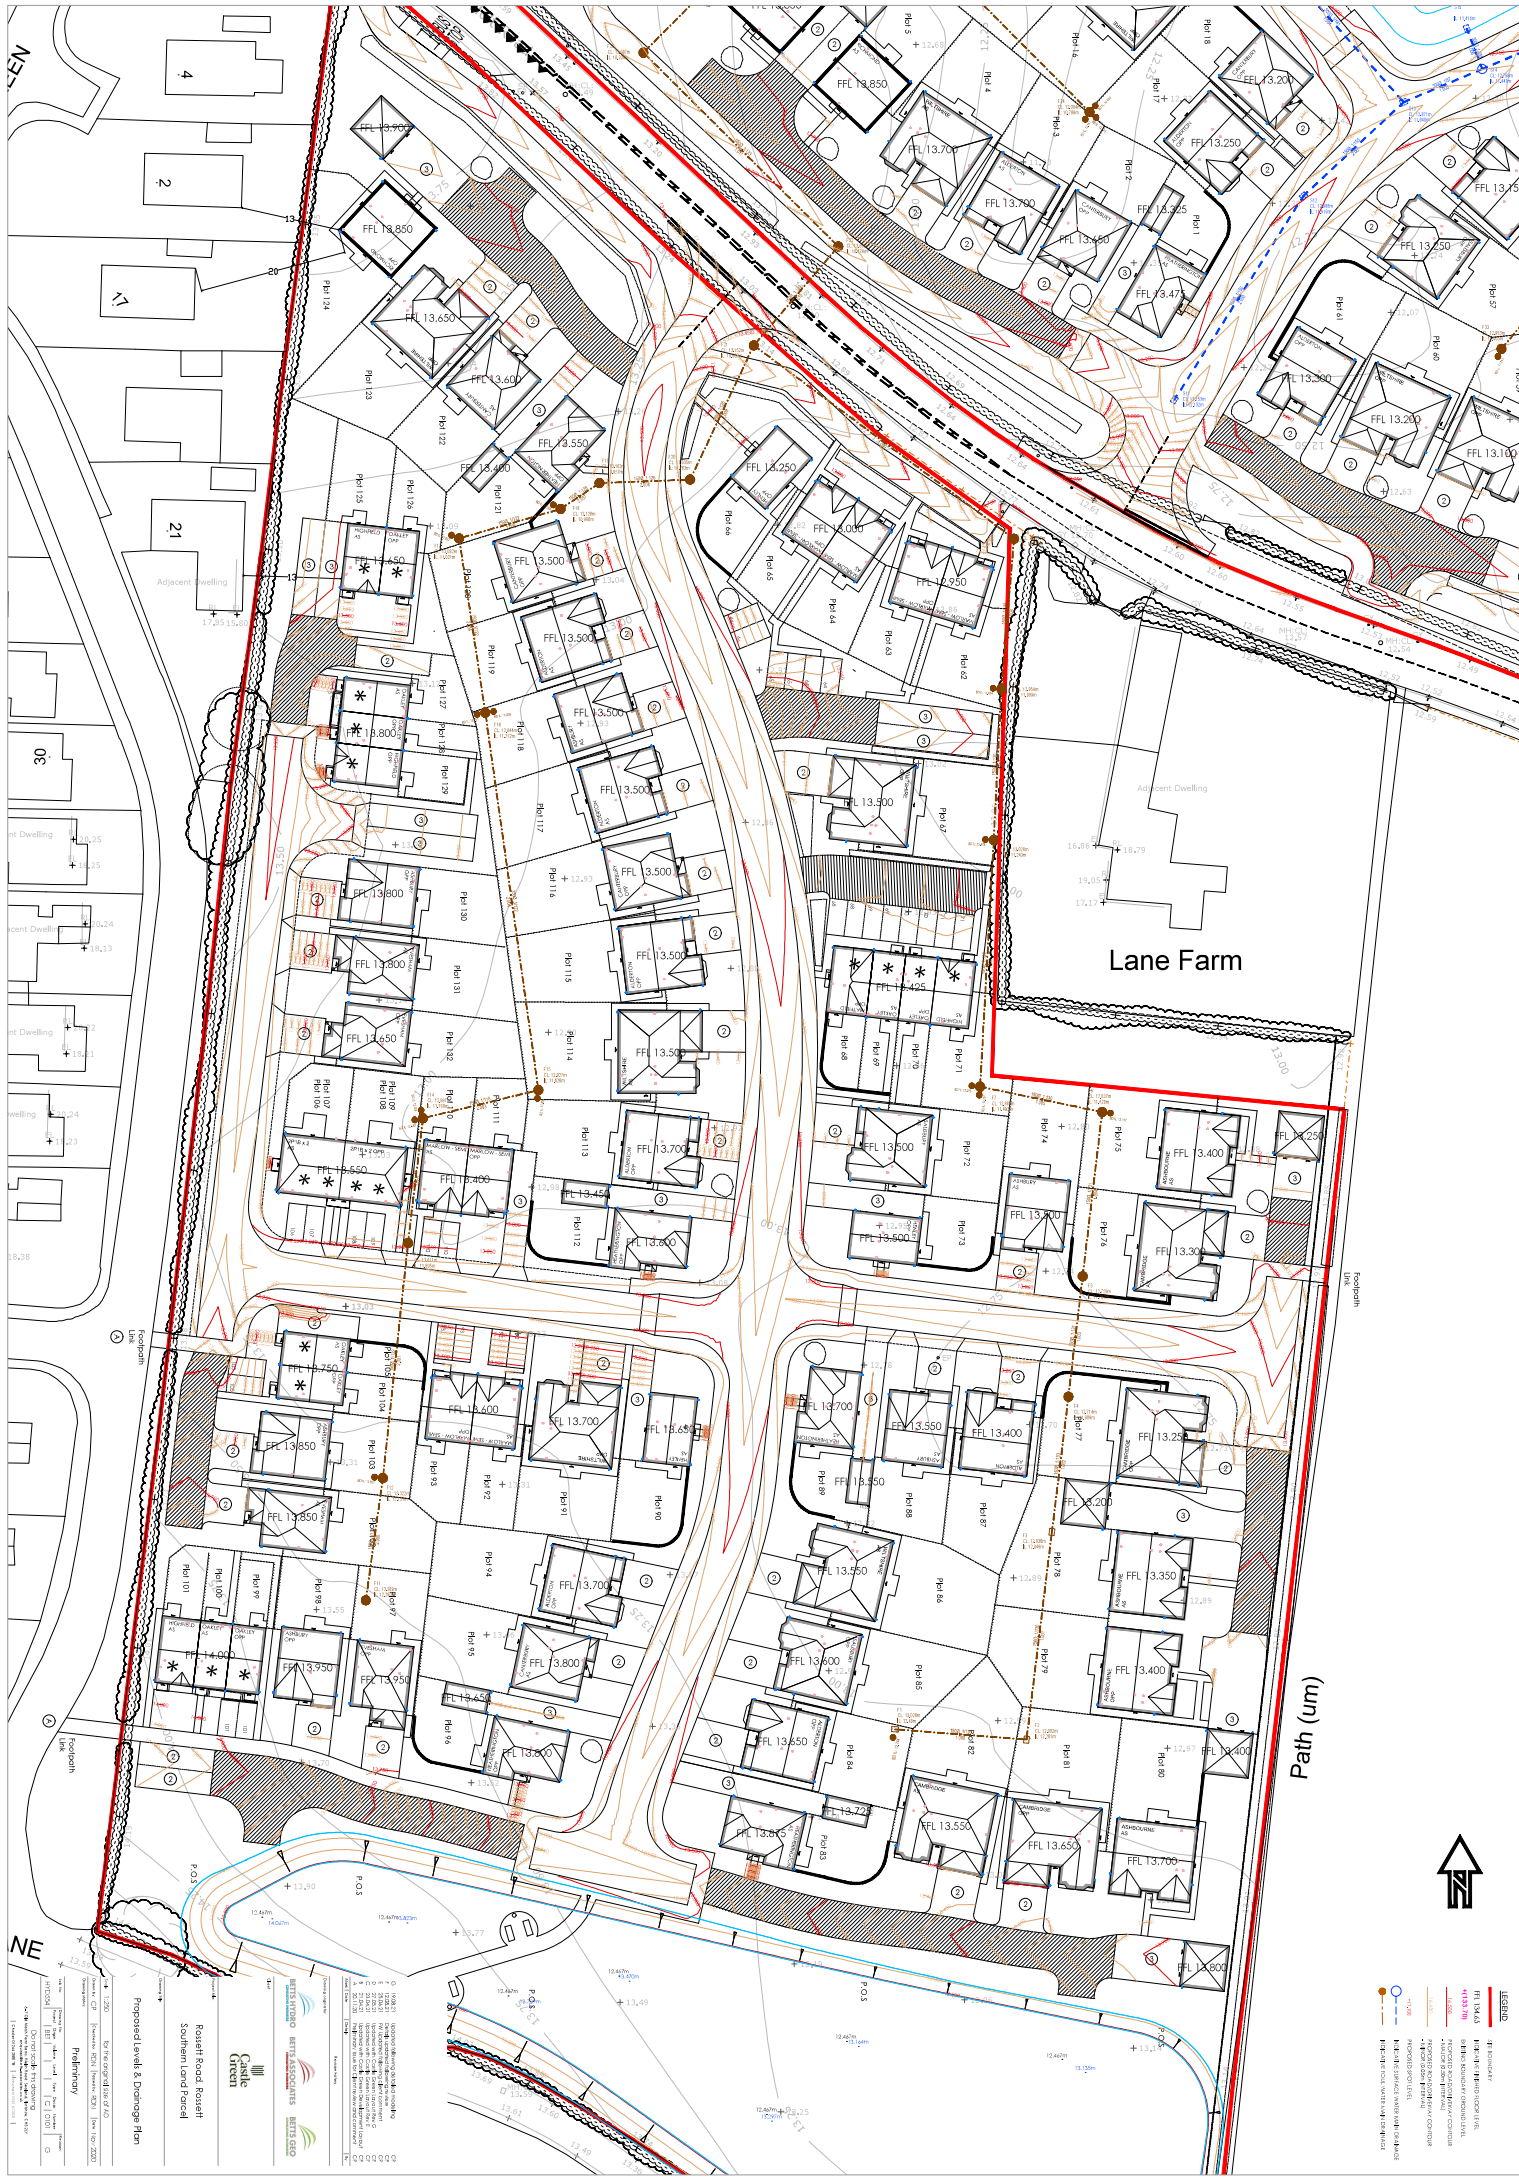

Lane Farm

Path (um)



Proposed Levels & Drainage Plan

Roariff Road Roariff
Southern Land Parcel

Legend

- FFL 13.850
- FFL 13.800
