



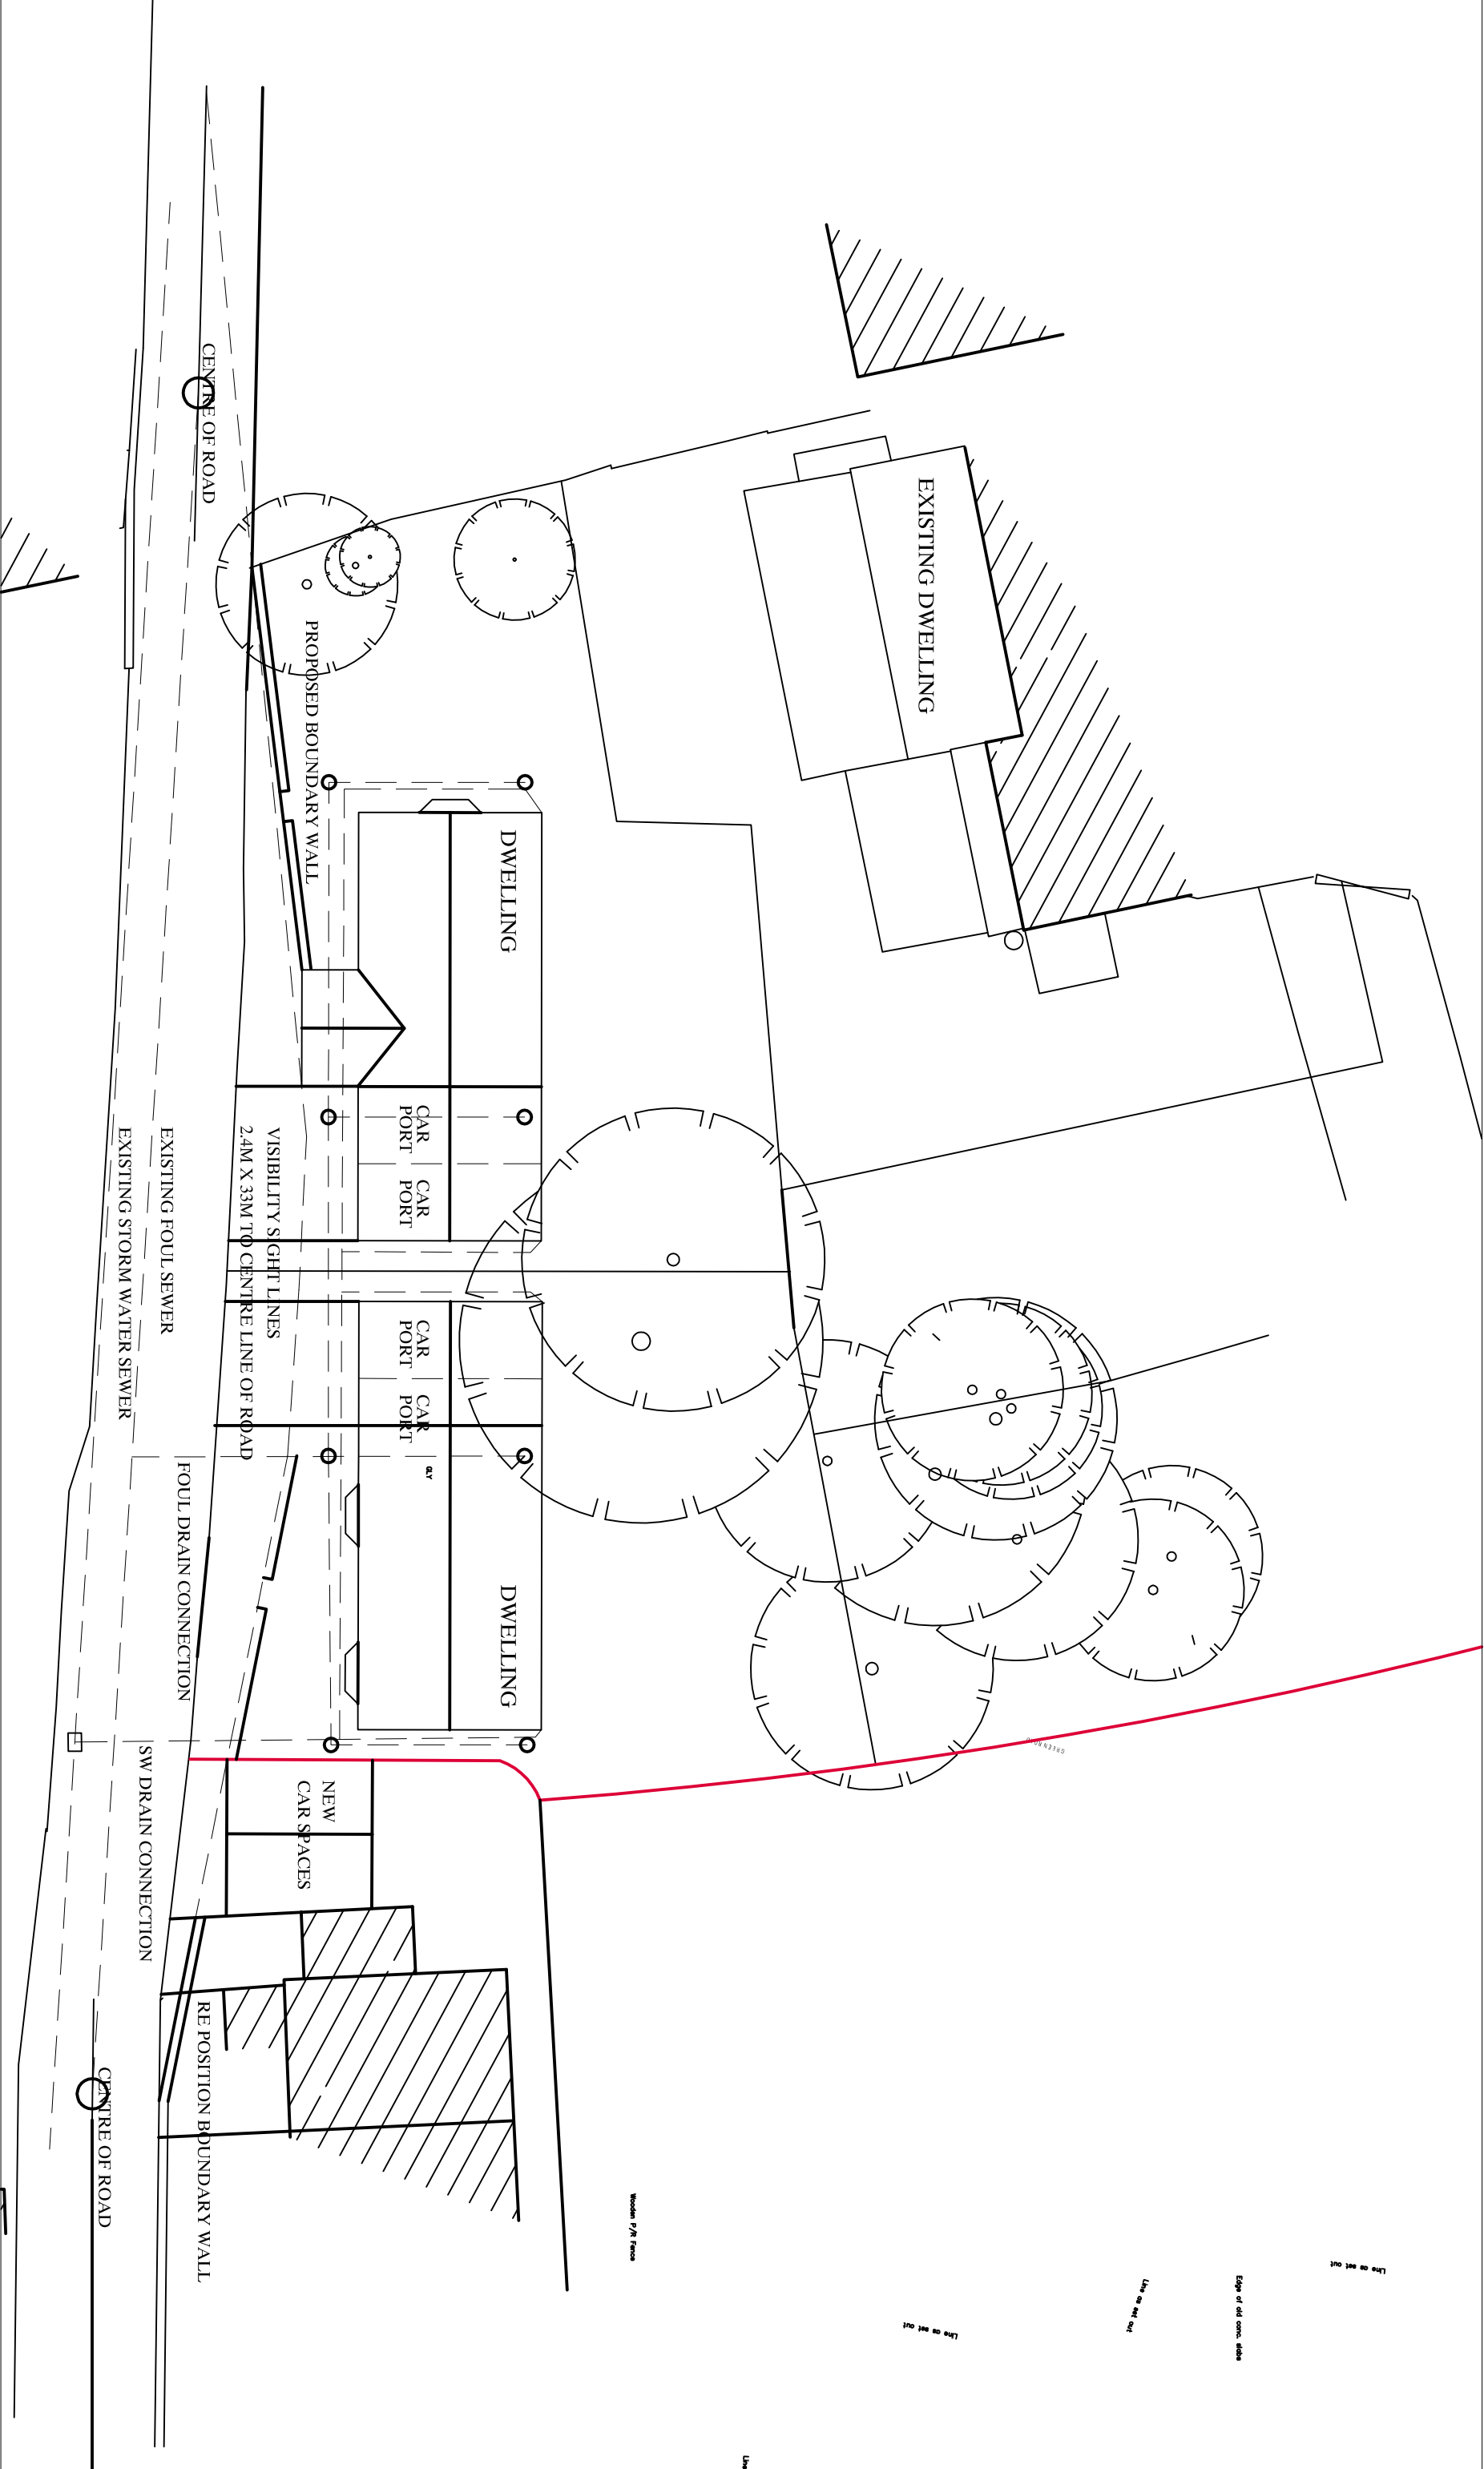

© COPYRIGHT. DO NOT SCALE. CHECK DIMENSIONS ON SITE. REPORT ANY ERRORS OR OMISSIONS TO ARCHITECT.

Parry Davies Architects. Chartered Architects.

PROJECT TITLE	DATE	SCALE	DRAWN	CHK
LAND OFF GREEN ROAD PENTRE BROUGHTON	OCT 2021	1:1000A3	RSG	
DRWG. TITLE	DRWG. NOS.	REV		
PROPOSED SITE PLAN	19.5958/S1			

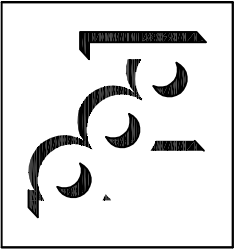

Studio 5520 North Wales Business Park Abergelge LL22 8LJ Tel: 01745 585517 E-mail: PDPArchitects@aol.com