


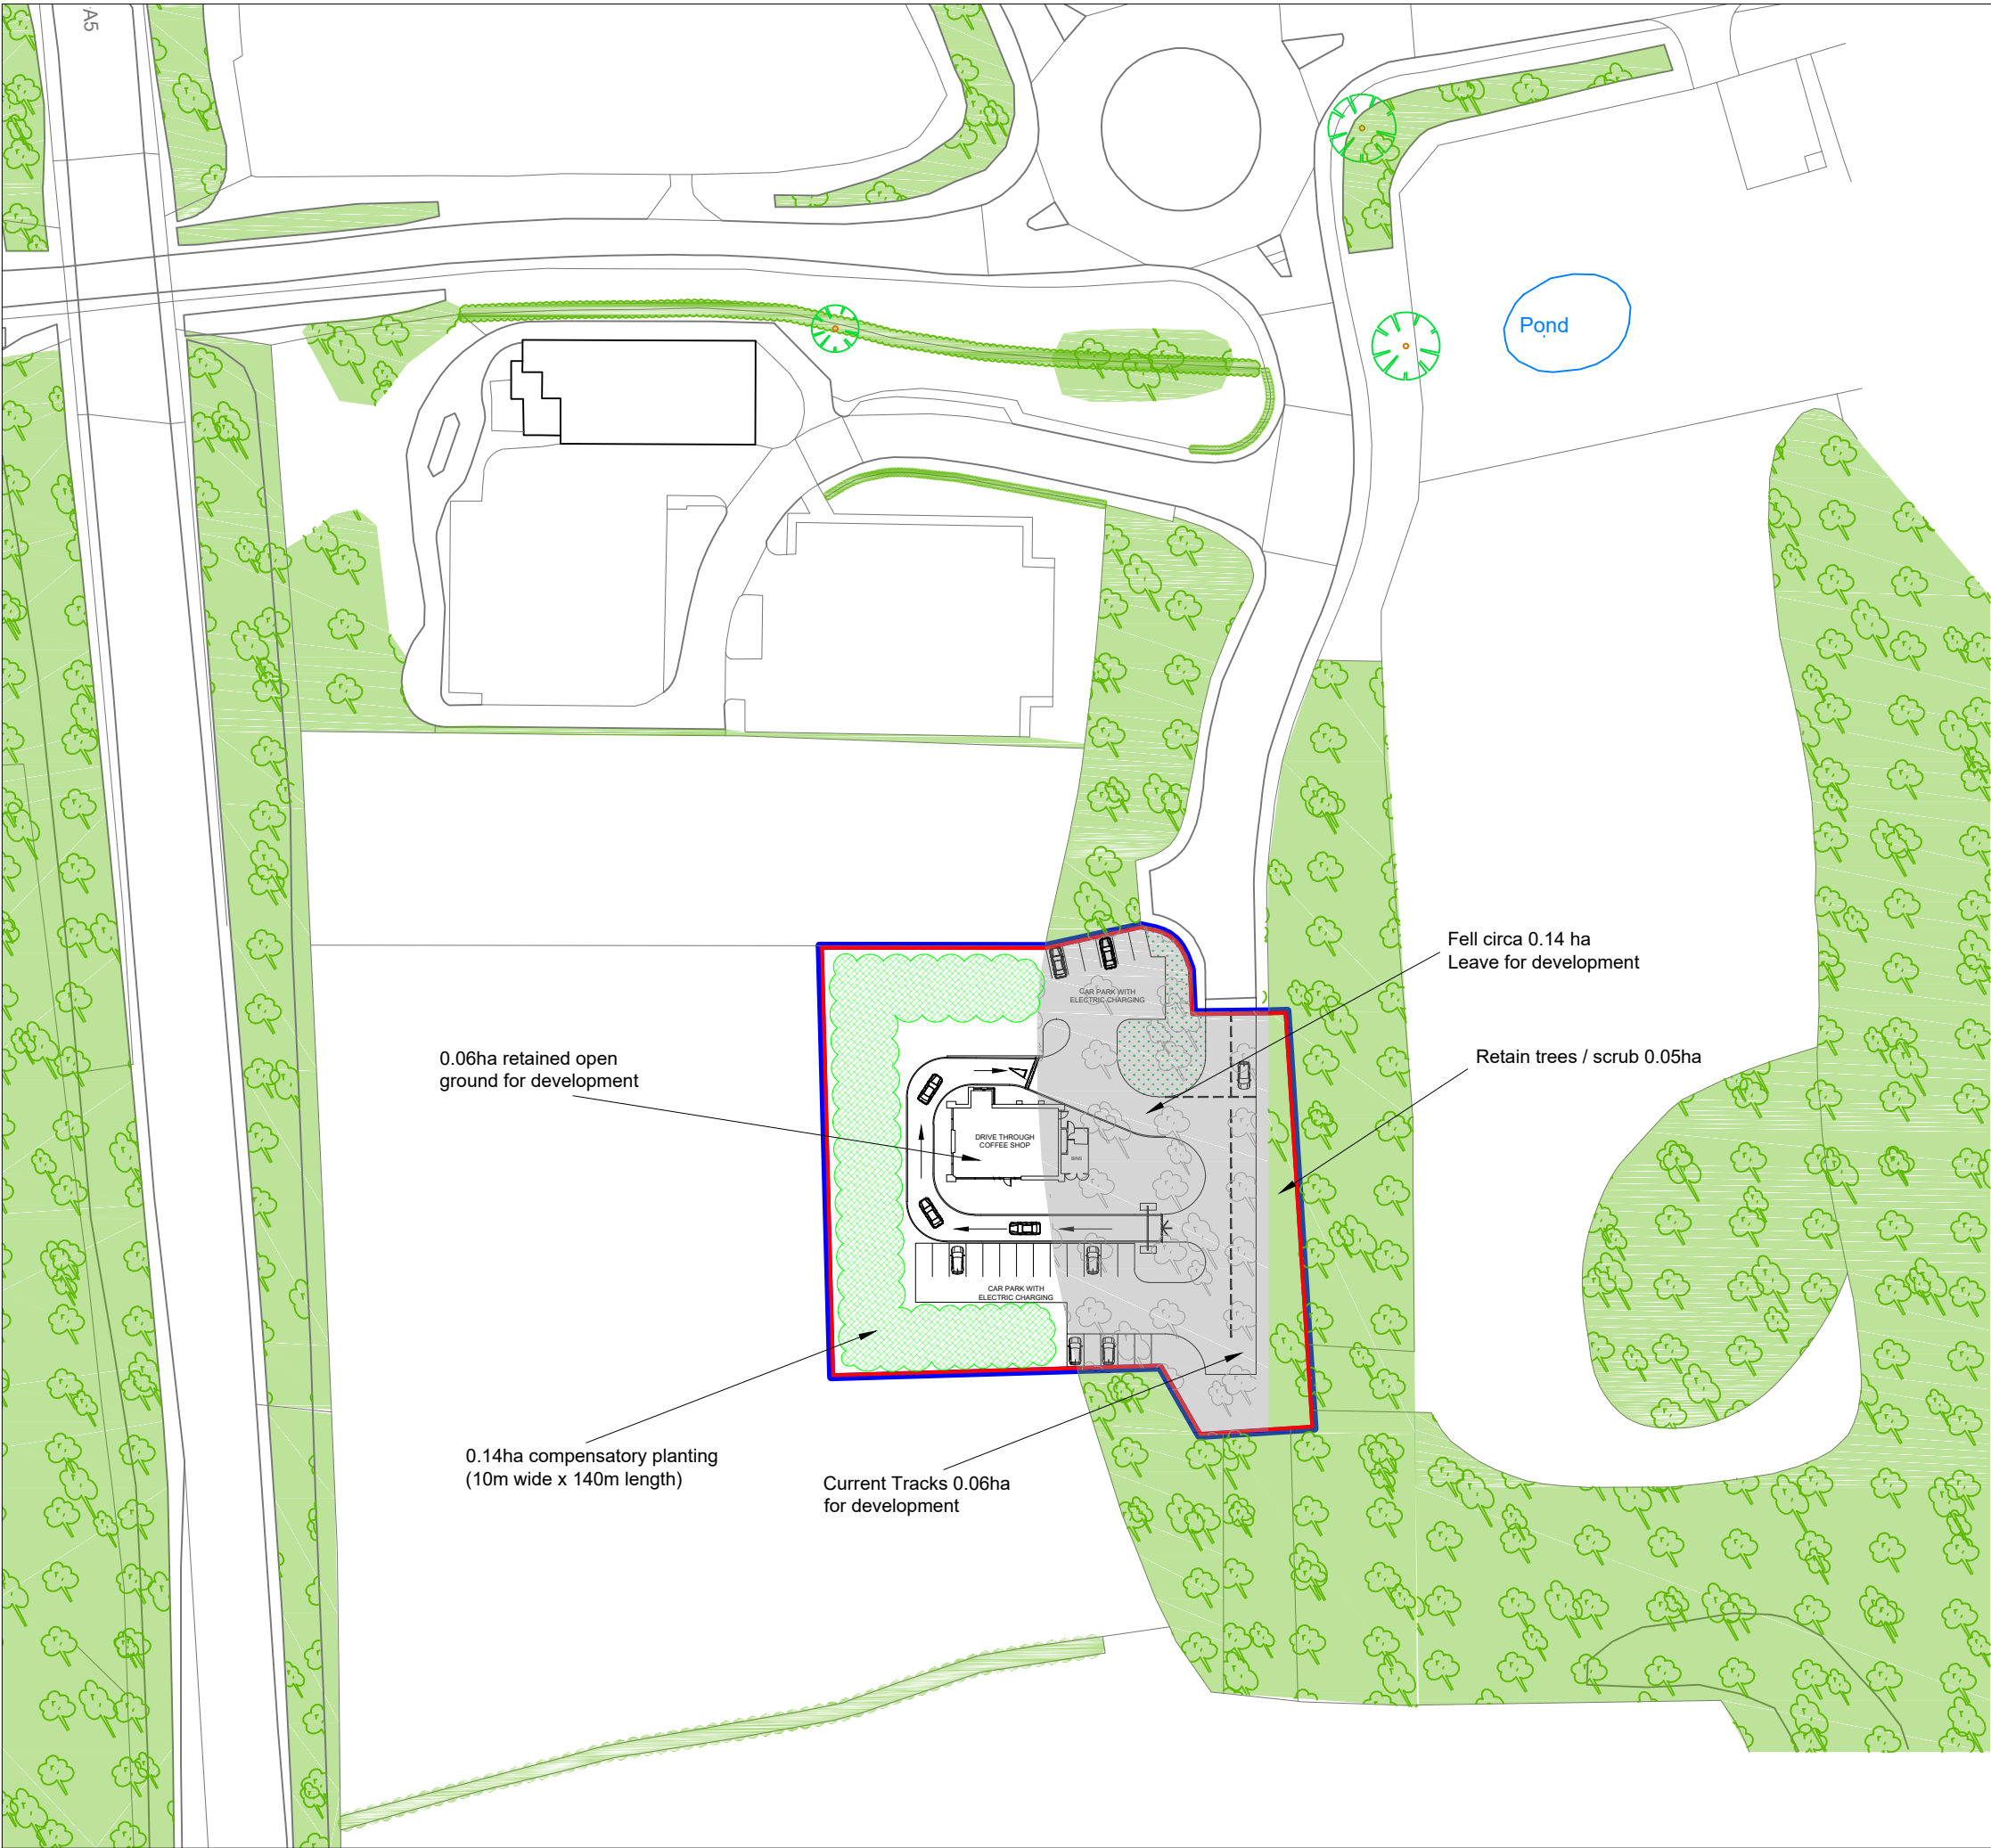

THIS DRAWING IS TO BE READ IN CONJUNCTION WITH ALL RELATED DRAWINGS. ALL DIMENSIONS MUST BE CHECKED AND VERIFIED ON SITE BEFORE COMMENCING ANY WORK OR PRODUCING SHOP DRAWINGS. THE ORIGINATOR SHOULD BE NOTIFIED IMMEDIATELY OF ANY DISCREPANCY. THIS DRAWING IS COPYRIGHT AND REMAINS THE PROPERTY ROGER PARRY & PARTNERS.

- Red Boundary
- Blue Boundary
- Trees to fell
- Wide planting area

Rev	Description	Date	Dr by	App by
Original				

Roger
Parry
& Partners

Residential - Agricultural - Commercial

Job	Outline – Erection of electric vehicle service area to drive thru coffee shop with parking and associated works		
Title	Landscaping Plan		
Location	Land at Chirk Retail Park Chirk Bypass Wrexham LL14 5AZ		
Client	Mr A Woollam		
Scales	1:1000 @ A3		
Drawing No.	RJC-MZ627-04		
Drawn by	AZ	Date	15/11/2021

HOGSTOW HALL, MINSTERLEY
SHREWSBURY, SHROPSHIRE. SY5 0HZ
Tel: 01743 791336 Fax: 01743 792770
email: mail@rogerparry.net
Web address: www.rogerparry.net
Roger Parry & Partners LLP Partnership no OC121203
Registered Office: Hogstow Hall, Minsterley, Shrewsbury, SY5 0HZ
A list of members of the LLP is available at the above address.