



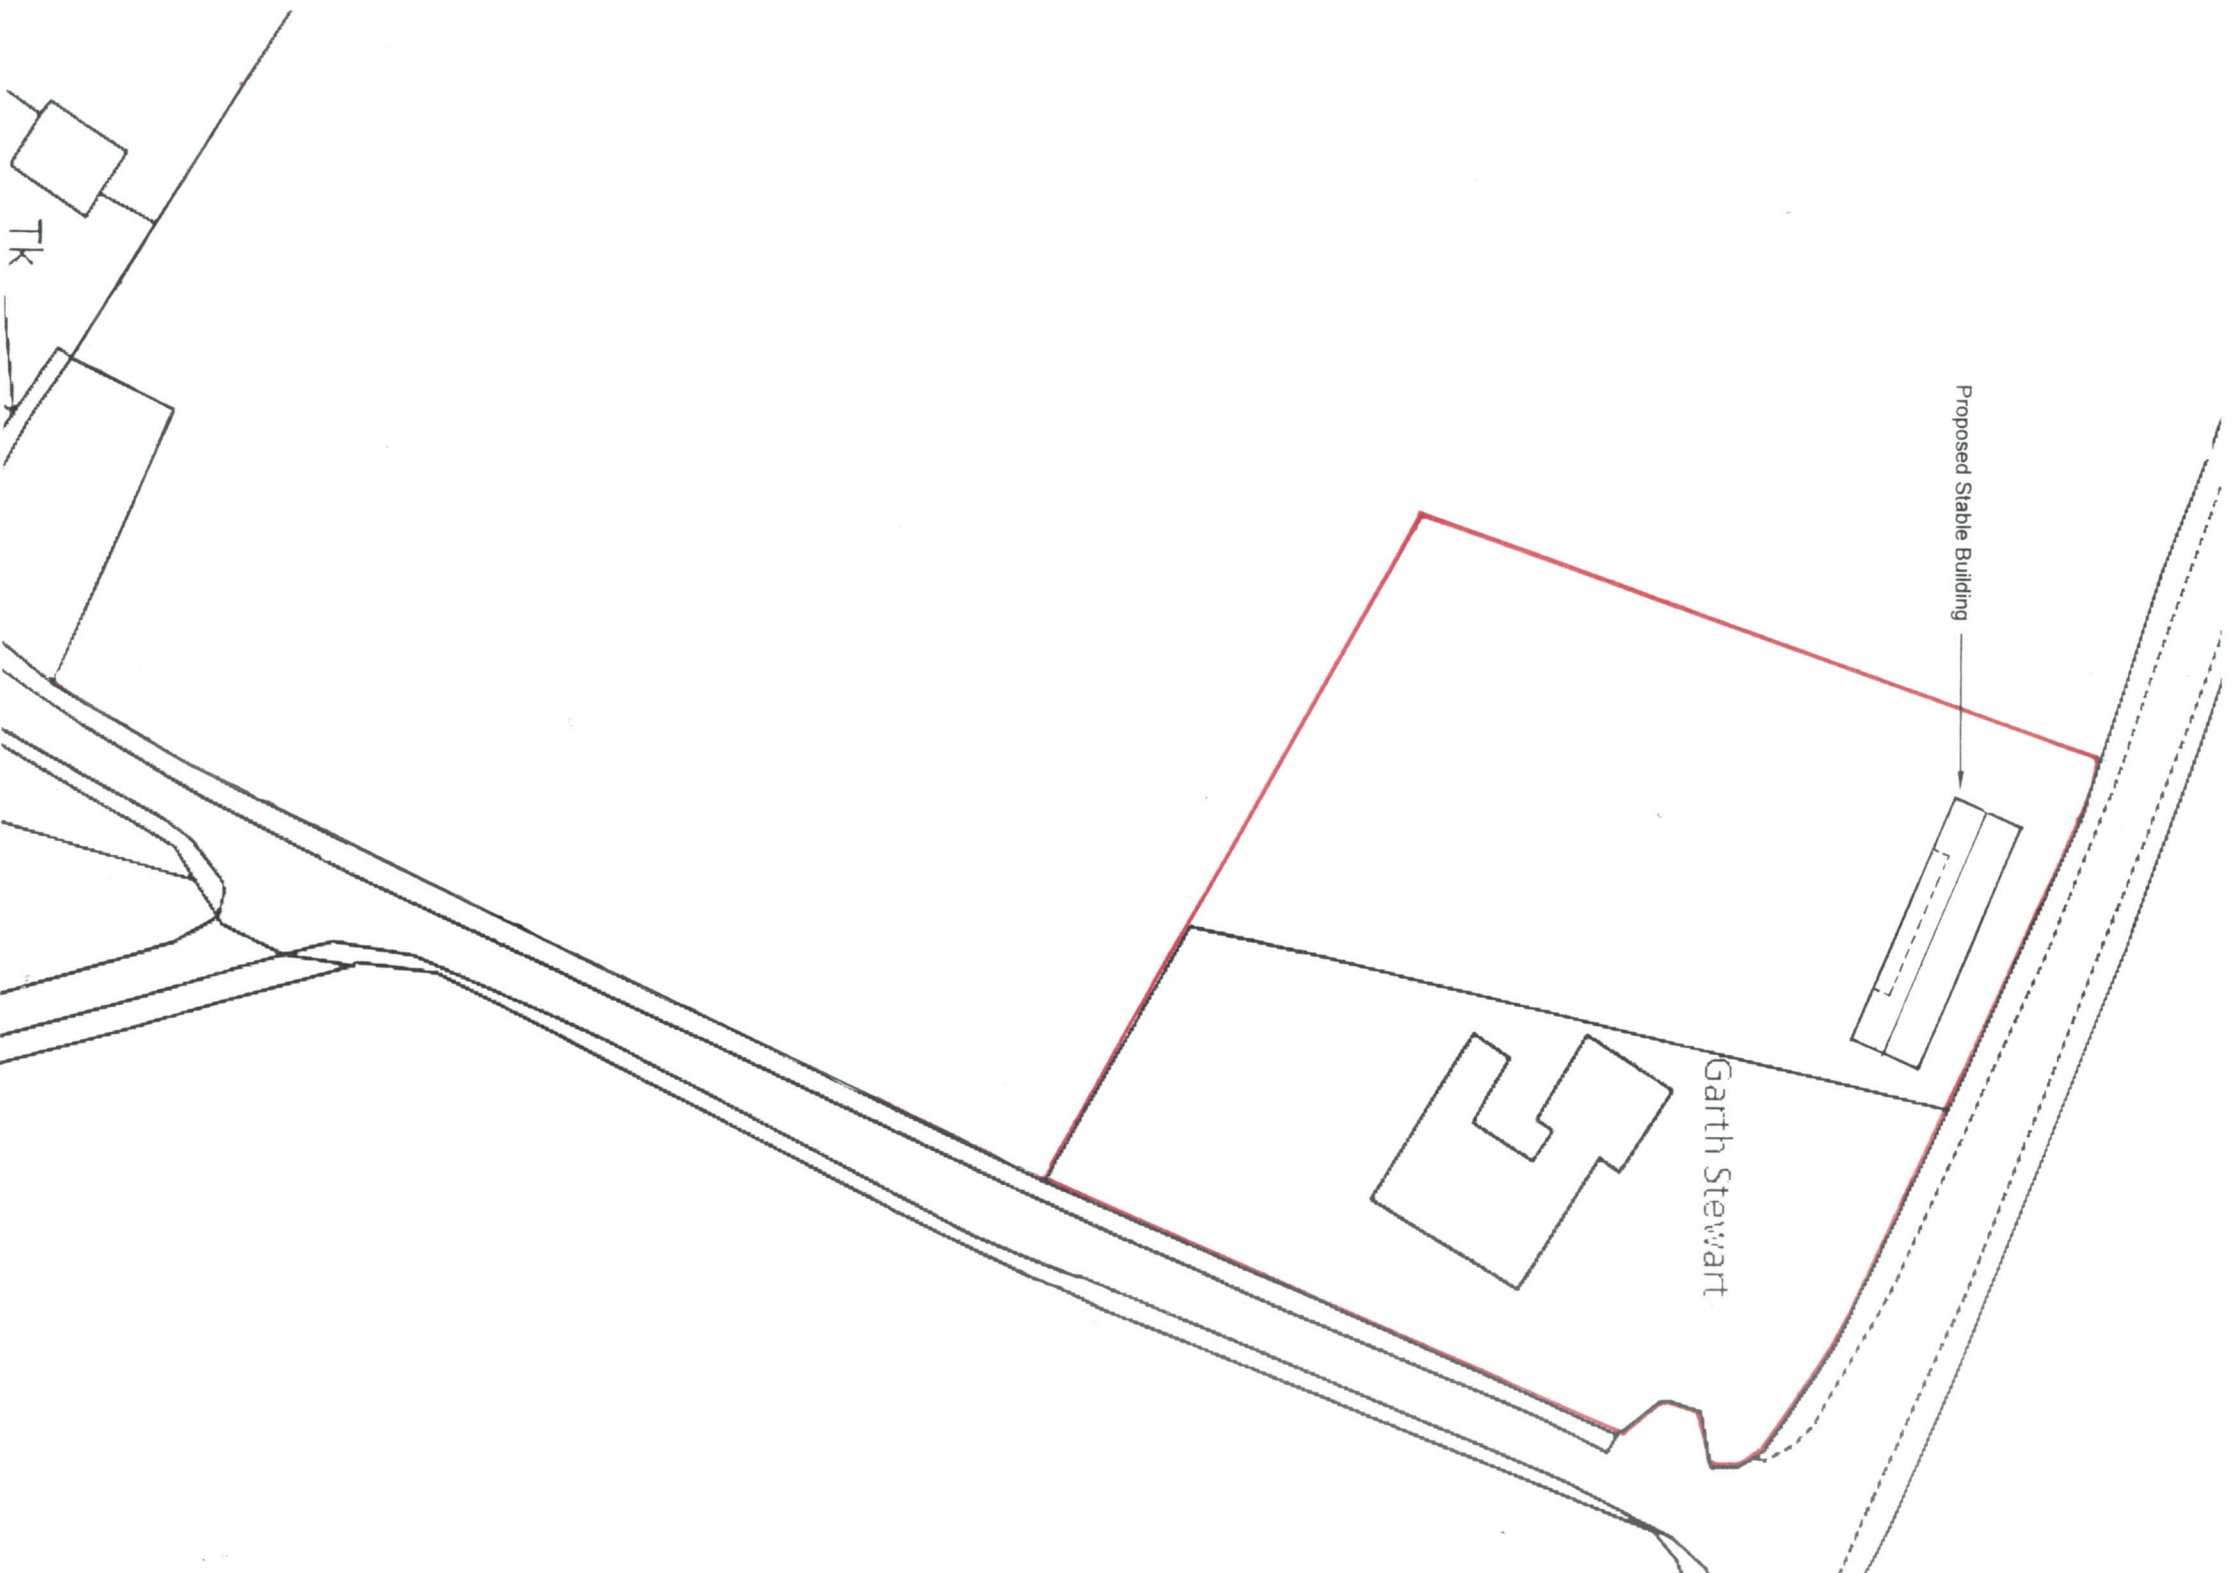

SCALE BAR 1:500

BLOCK PLAN

CLIENT		DRAWN		BP		JUL 21	
MRS C WOODWARD		PAPER		A3			
SITE ADDRESS		GARTH STEWART, ERBISTOCK,					
WREXHAM, LL13 0DH							
		SCALE		JOB No		DWG No	
		1:500				6746	
						REV	

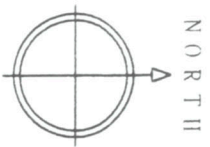

Four Lane Ends, Wem
Shropshire, SY4 5UQ
Tel: (01939) 232382
Fax: (01939) 234032