
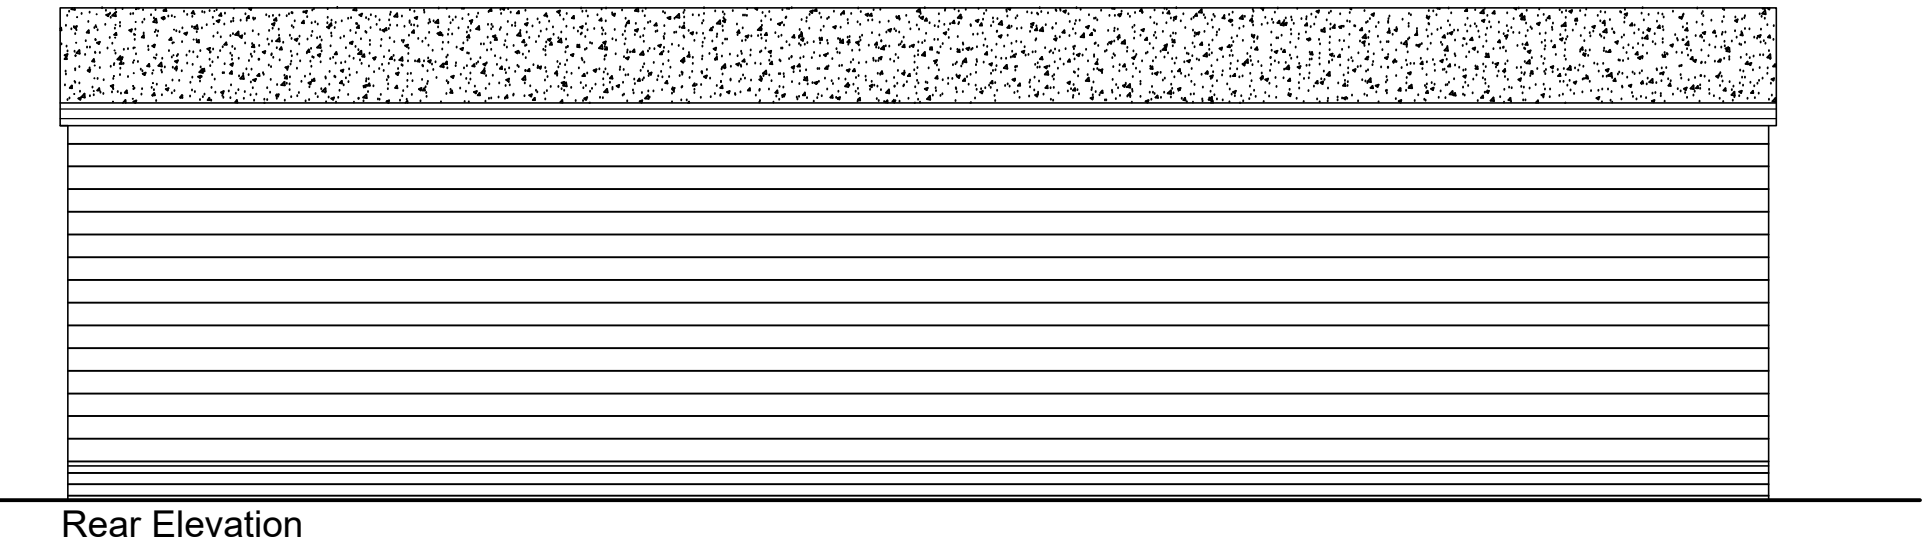
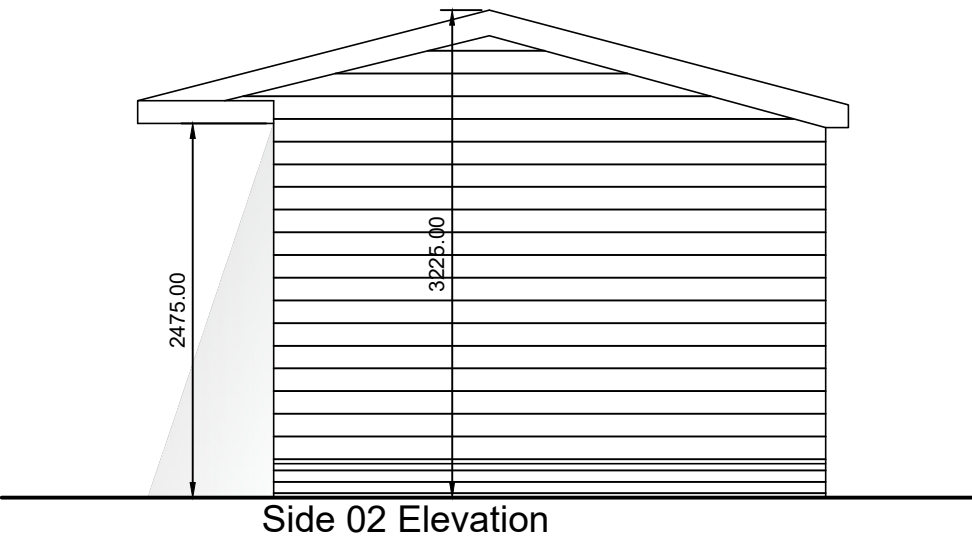
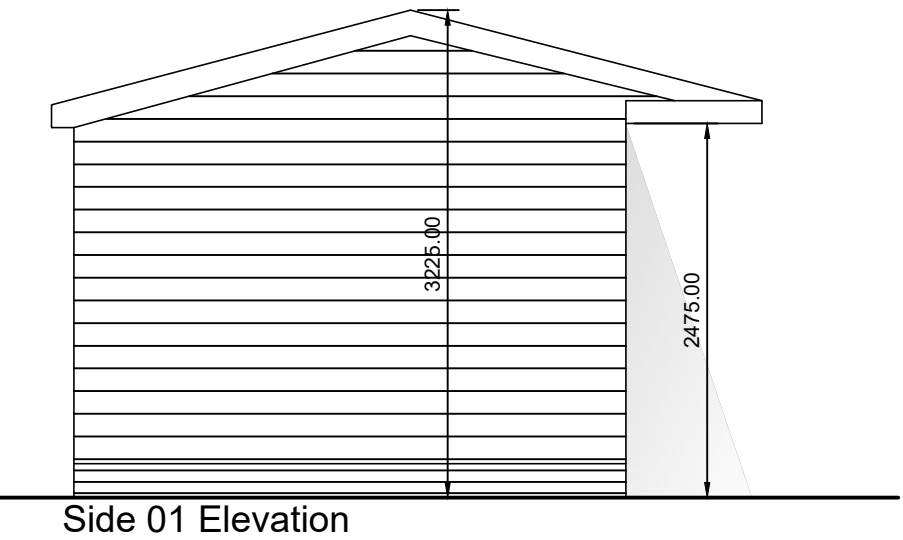


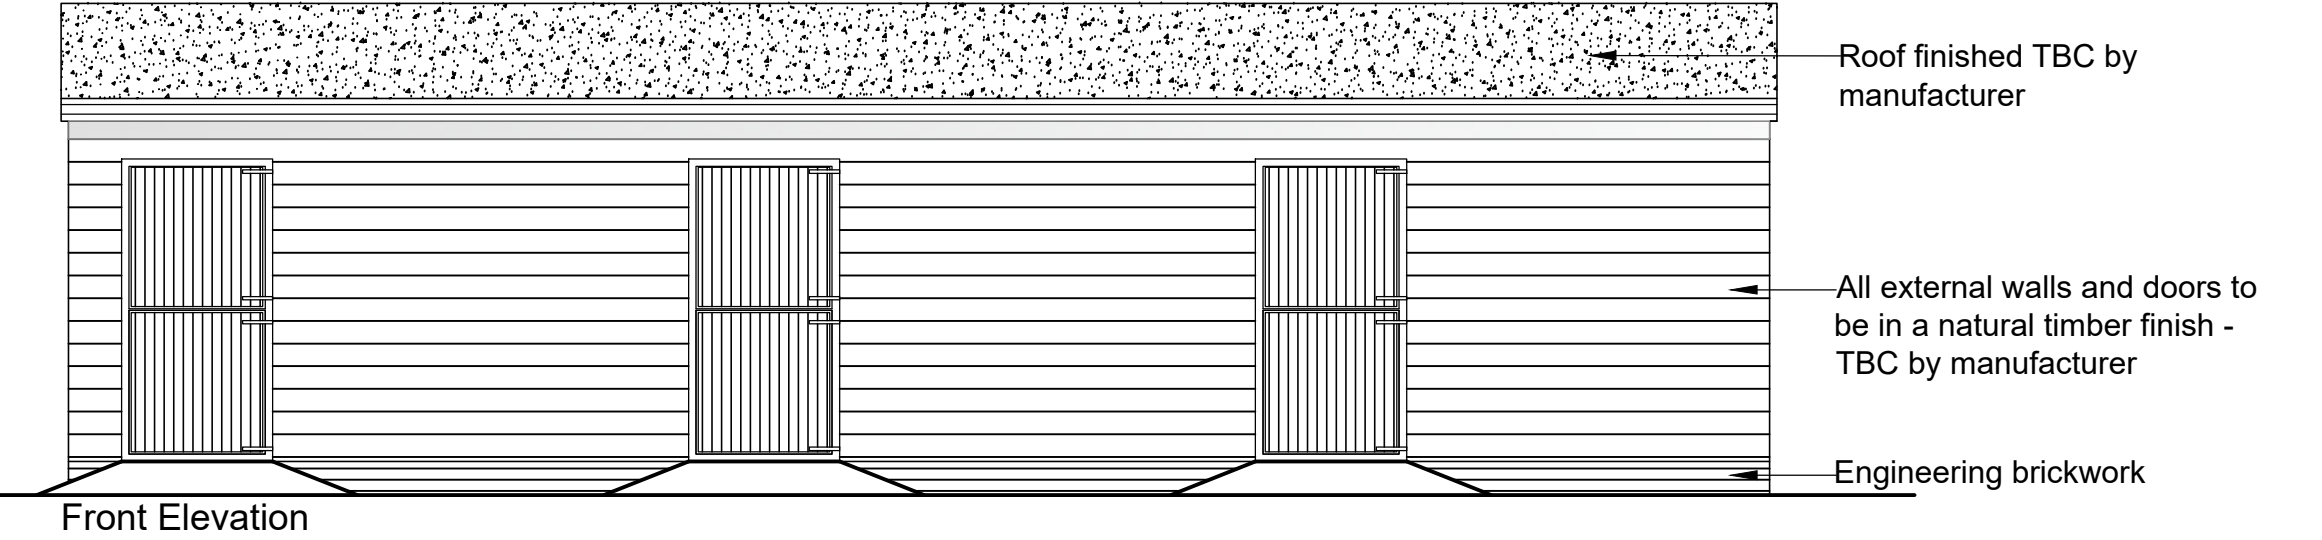

HDS ARCHITECTURAL SERVICES

HDS Architectural Services, The Foundry,
15 Yorke Street, Wrexham
LL13 8LW
Tel (01978) 345250
www.hdsarchitectural.co.uk

Project; Oak Farm, New Hall Lane, Bronnington, SY13 3HE	
Title; Proposed Elevations	Scale (A3); 1:50
Dwg No; OK/PD/04	Date; October 2021
Revision; REV A - Drawing amended to suit clients comments (29-10-21). REV B - drawing amended to suit clients comments (08-11-21).	