


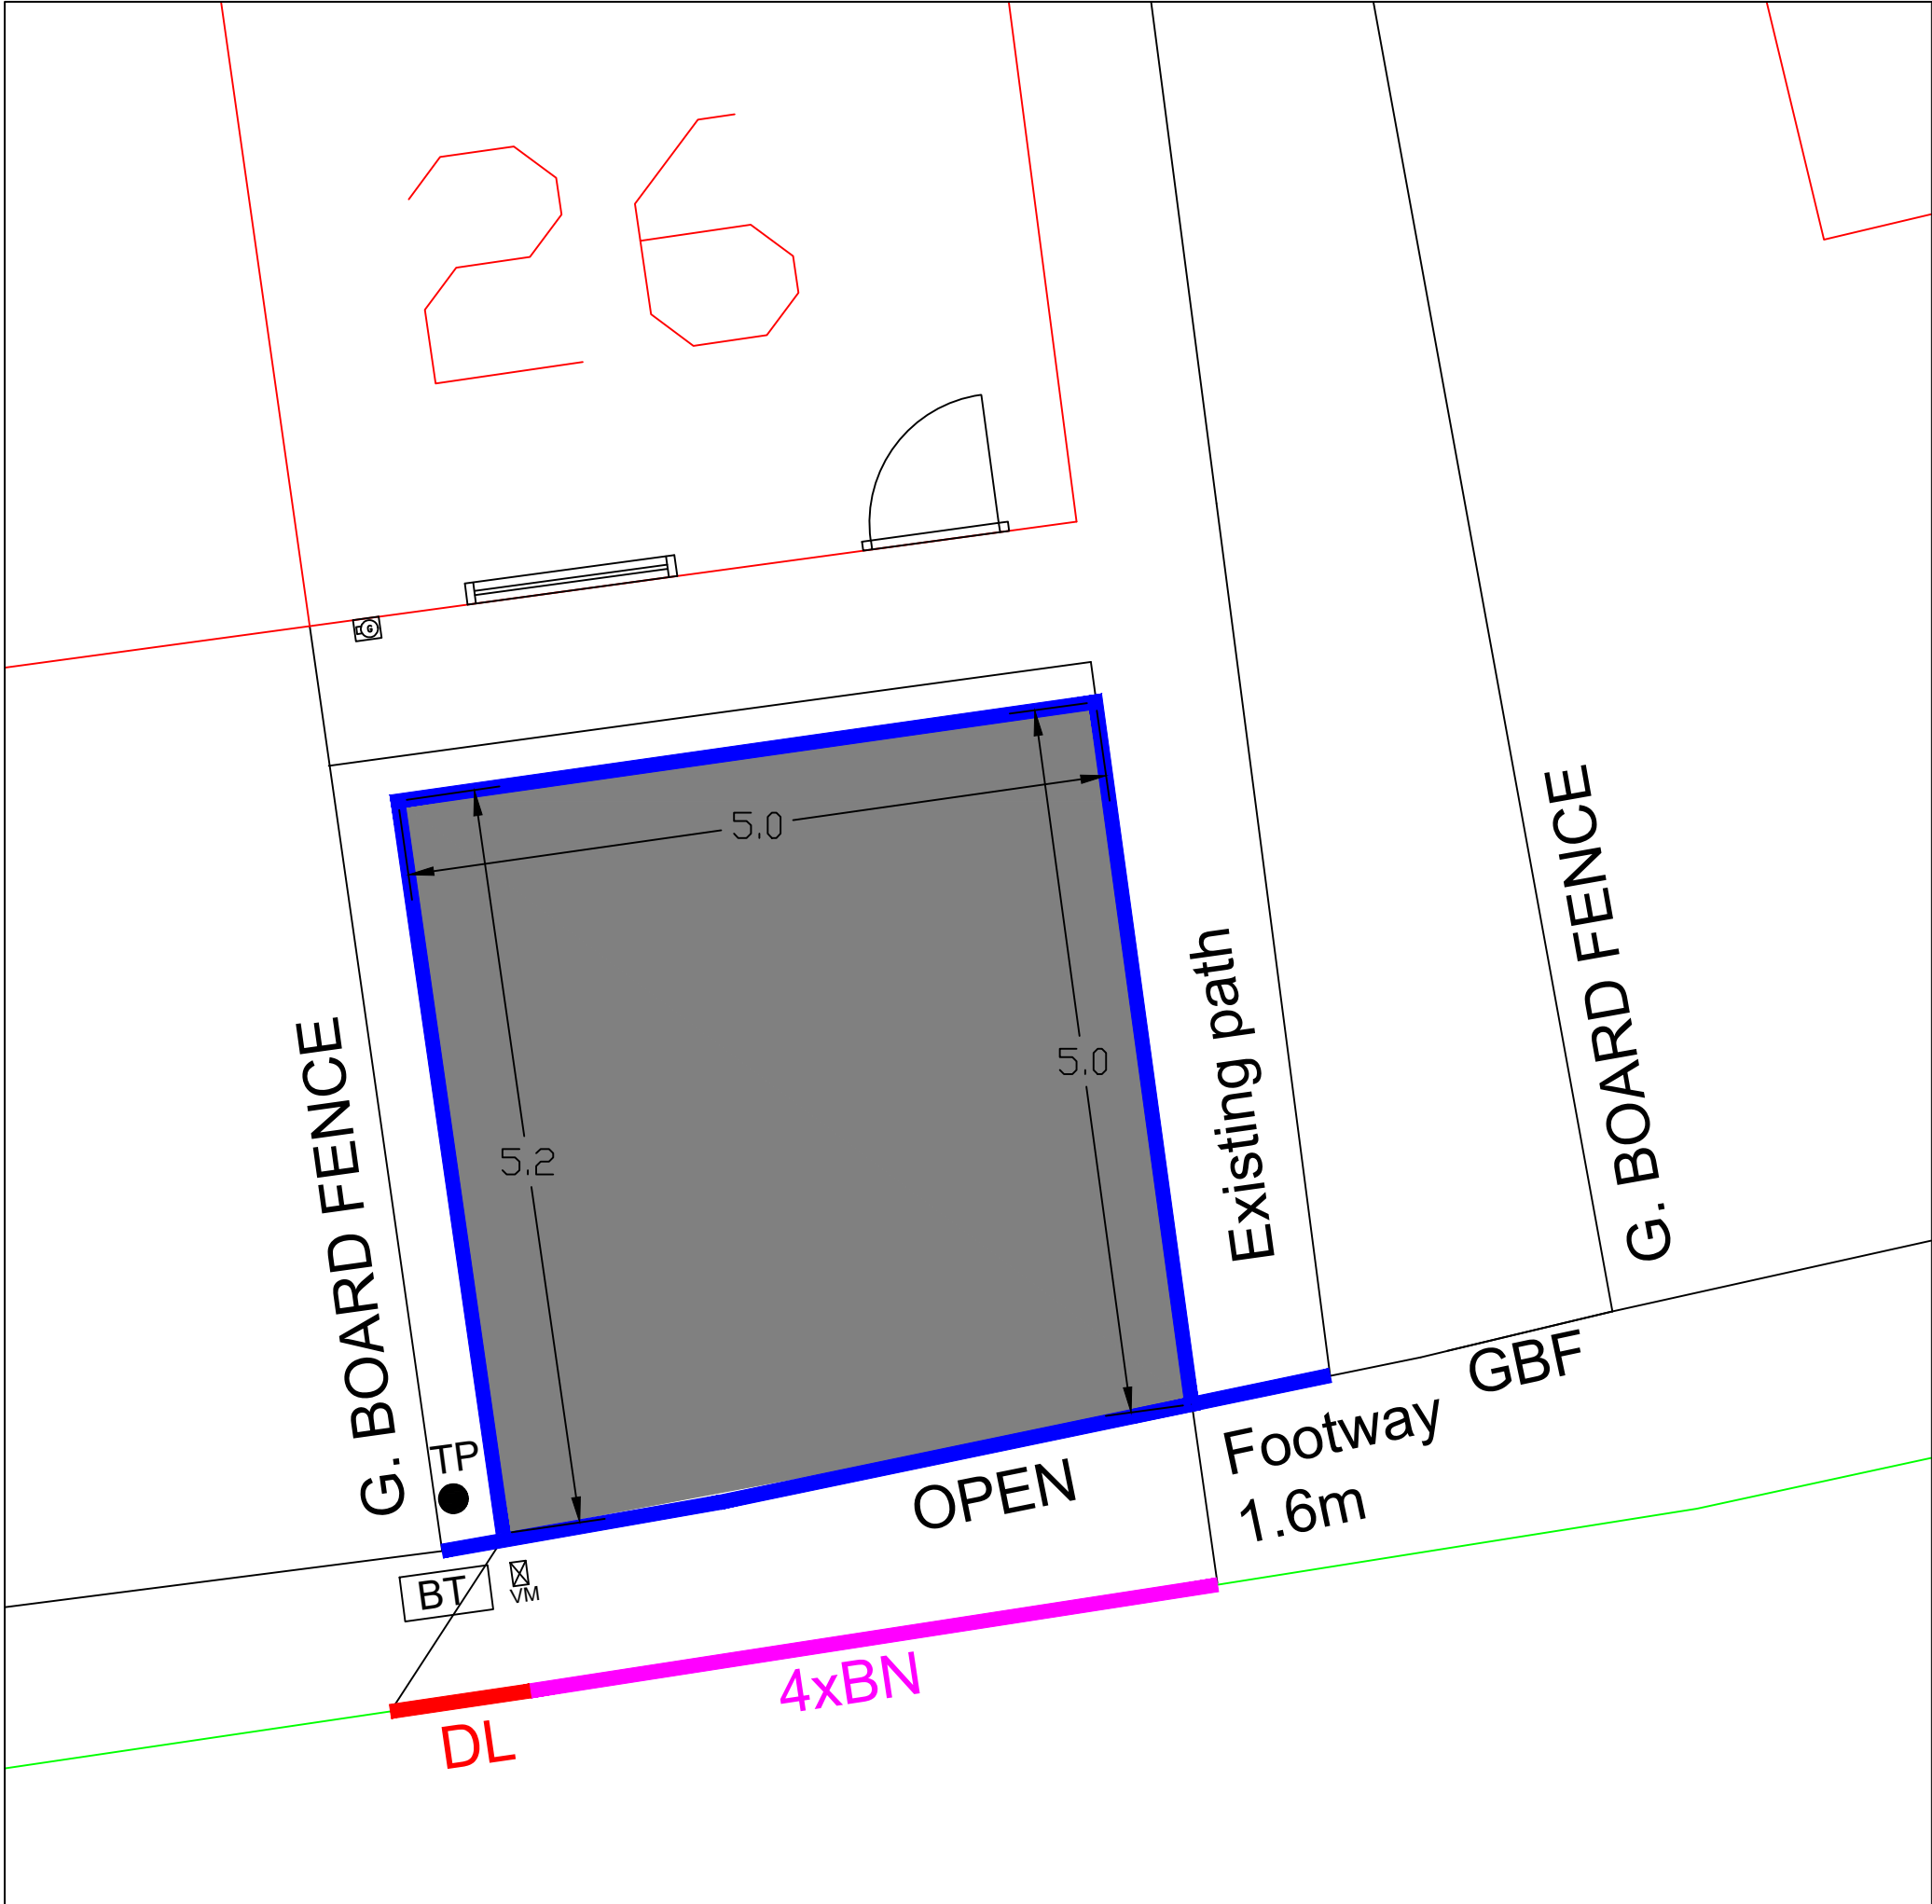

Notes

Drop kerb required
Fill with gravel between new kerb and the existing path/fence
Cross fall into the verge so no drainage required

KEY

- Precast Concrete BN Kerb 125 x 150mm
- Precast Concrete DLI/DR Kerb
- Precast Concrete Flat Top Edging Kerb 150x50mm

HARDSTANDING SPECIFICATION

Surface Course, Dense Bitumen Macadam, 10mm nominal size, depth 40mm
Binder Course, Dense Bitumen Macadam, 20mm nominal size, depth 60mm
Sub-base, Granular Sub-base Type I, depth 300mm

FOOTPATH SPECIFICATION

Surface Course, Dense Bitumen Macadam, 10mm nominal size, depth 20mm
Binder Course, Dense Bitumen Macadam, 20mm nominal size, depth 60mm
Sub-base, Granular Sub-base Type I, depth 150mm

All setting out to be agreed with WCBC prior to commencing works on site



WREXHAM COUNTY BOROUGH COUNCIL
Housing Services,
Housing and Public Protection Department,
Ruthin Road,
Wrexham,
LL13 7TU
Tel: (01978) 315300 Fax: (01978) 315355

Project: 26 Henblas Road, Rhostyllen, Wrexham, Wales, LL14 4AA

Detail: Proposed On Plot and Drop Kerb

Drawn By: RS	Date: Sept 2021	Checked By:
Scale: NTS	Project No: HSG1022	Dwg No: ESCL/214
		Rev: Preliminary