




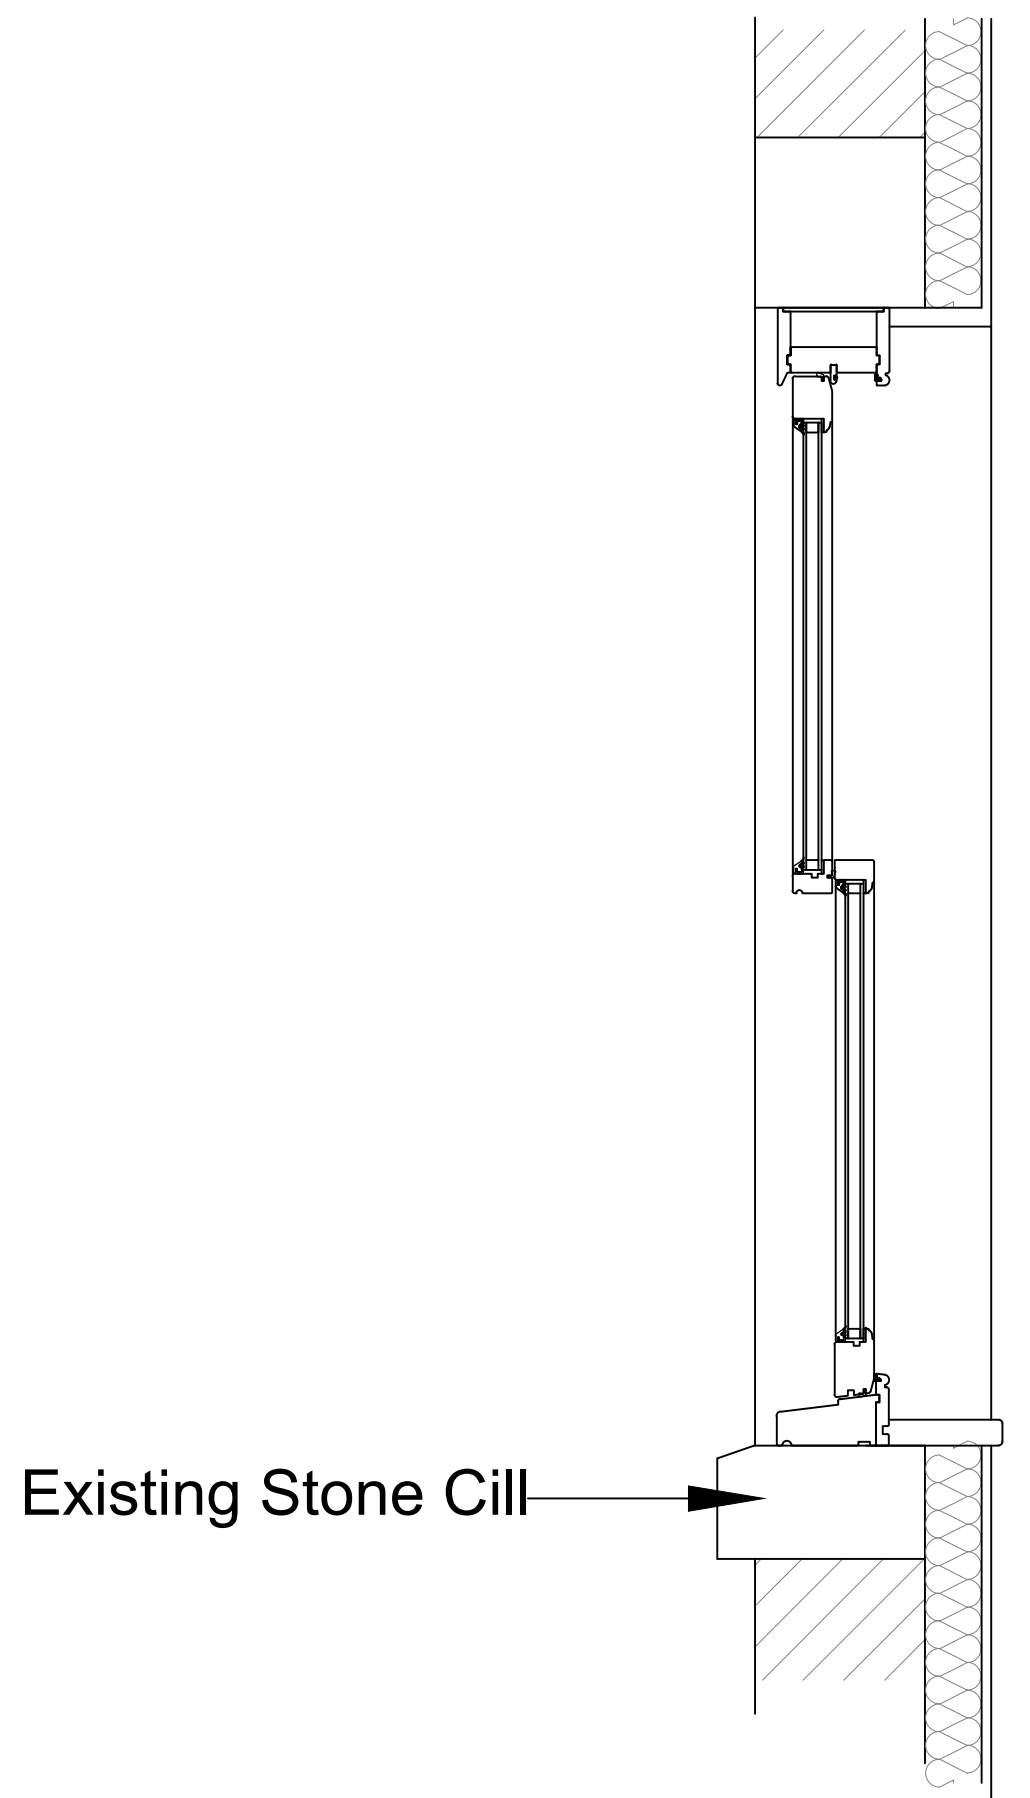

CROSS SECTION
(1:10)

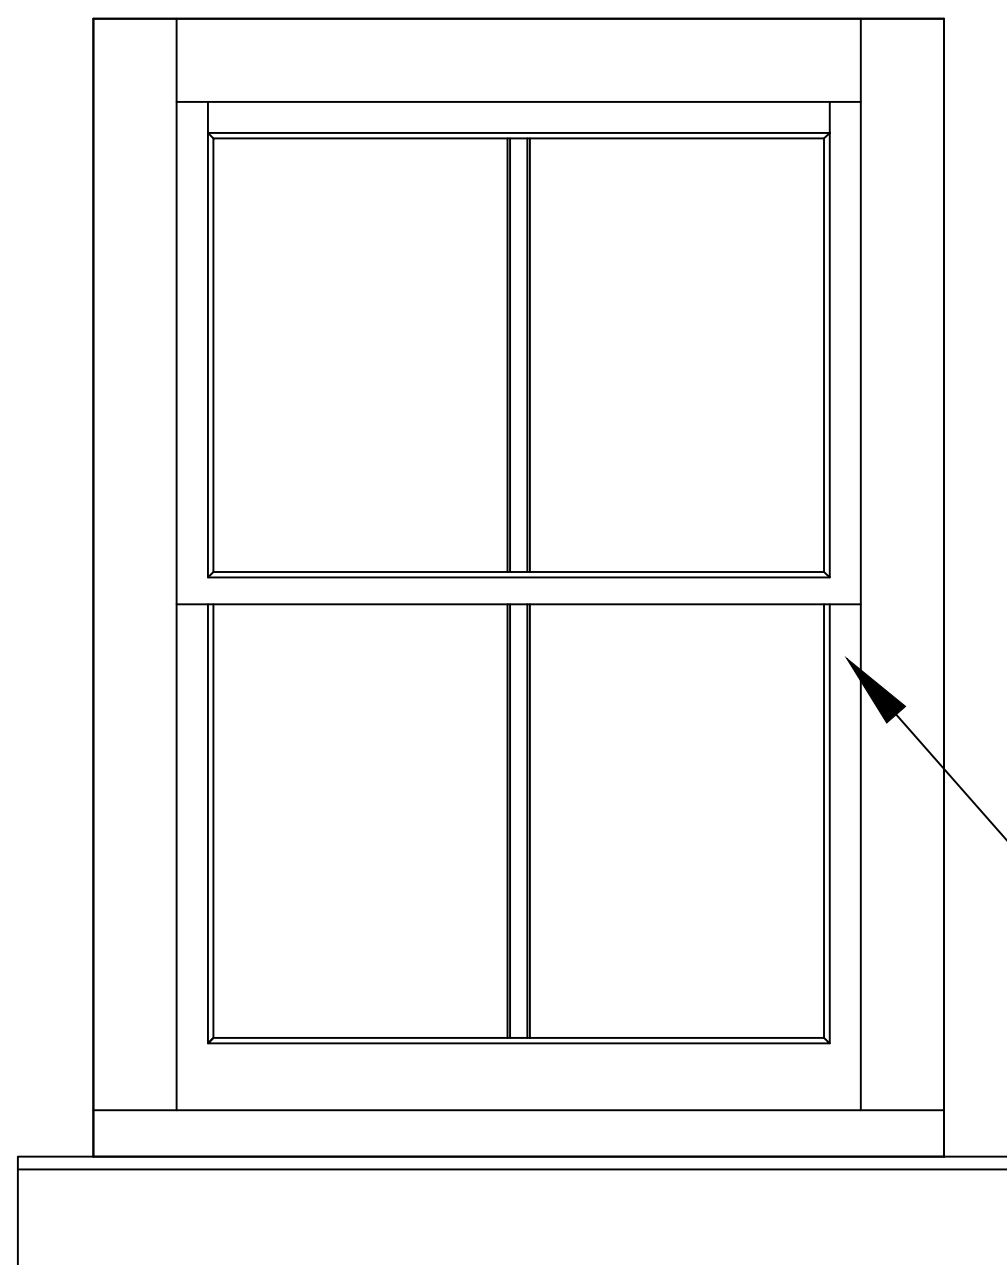


ELEVATION
(1:10)

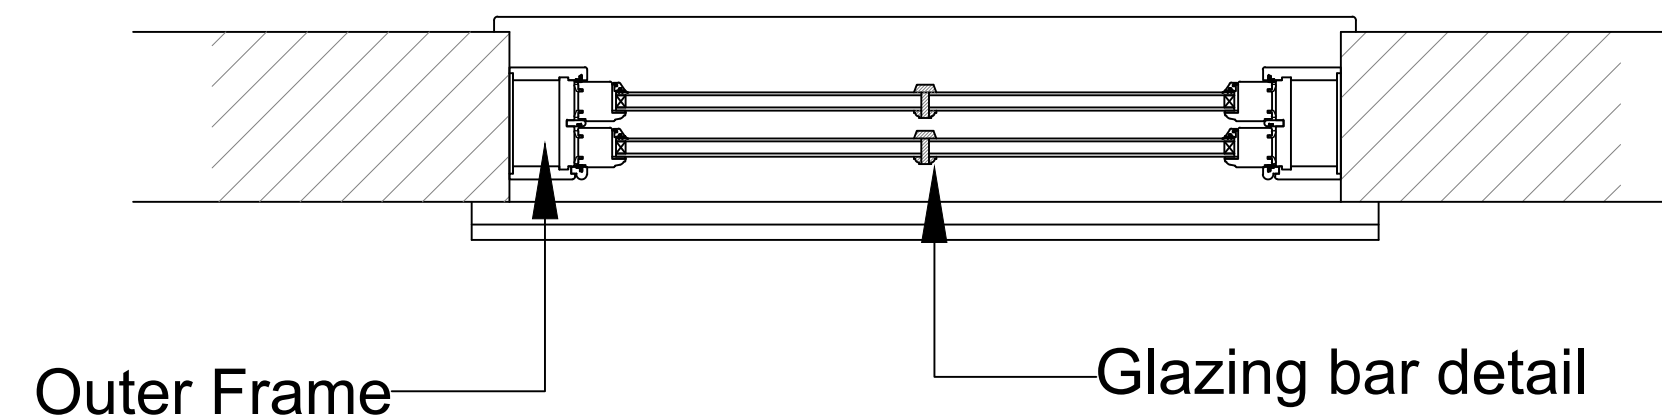

PLAN
(1:10)

Timber windows to be
painted in a white
finish

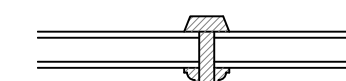

GLAZING BAR DETAIL
(1:5)