

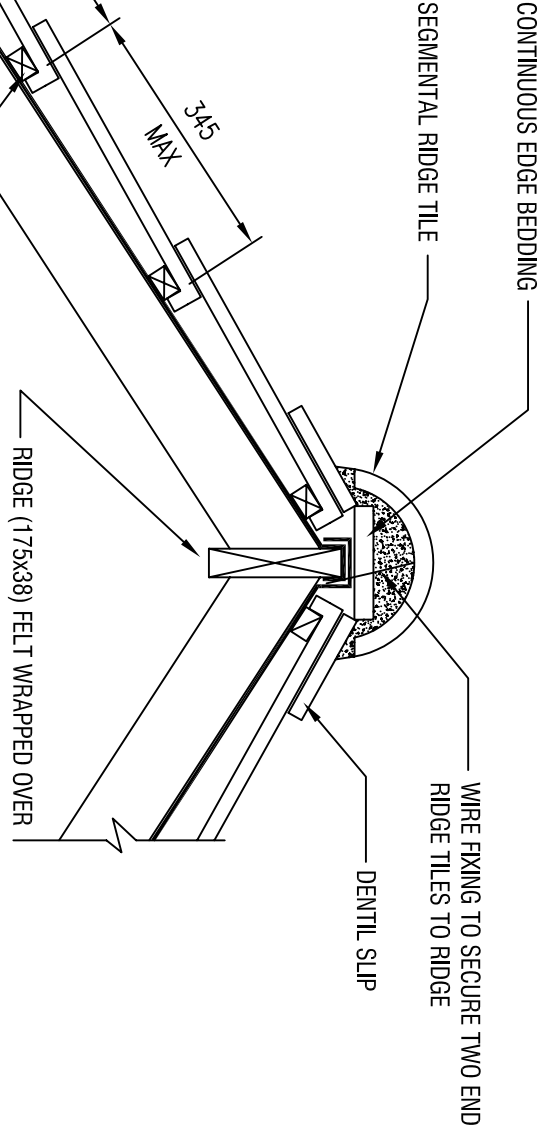


ALTERNATIVE EAVES DETAIL

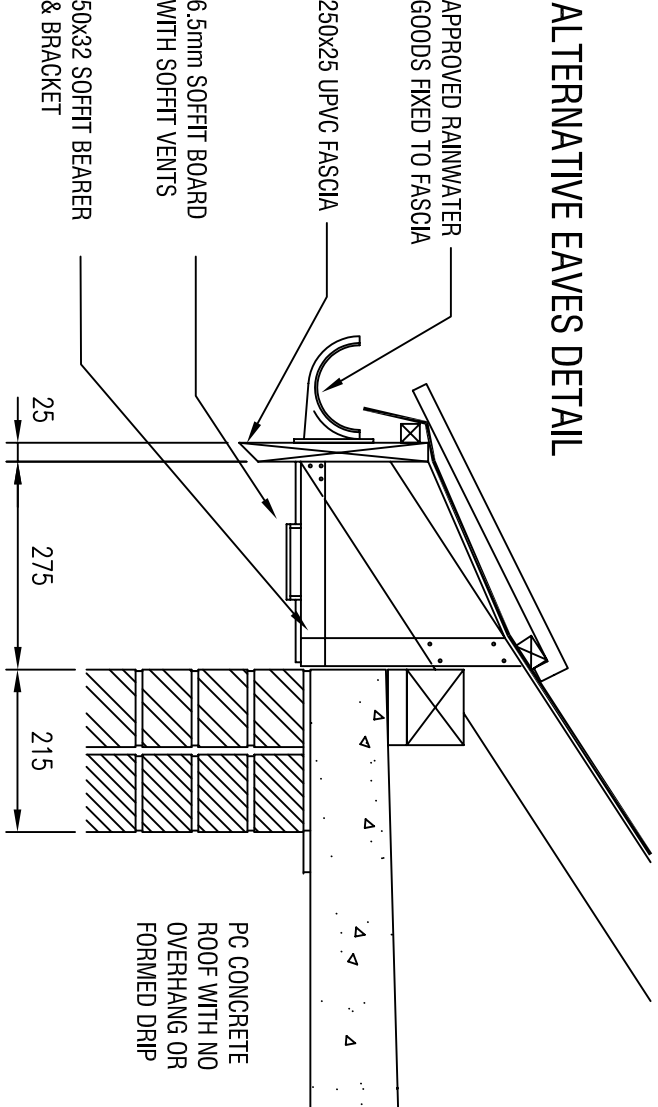

ROOF TO BE COVERED WITH 420x330 INTERLOCKING ROOF TILES FROM THE MARLEY RANGE OR SIMILAR APPROVED. LAID STRICTLY IN ACCORDANCE WITH MANUFACTURERS INSTRUCTIONS (PROFILE AND COLOUR TO BE DECIDED)

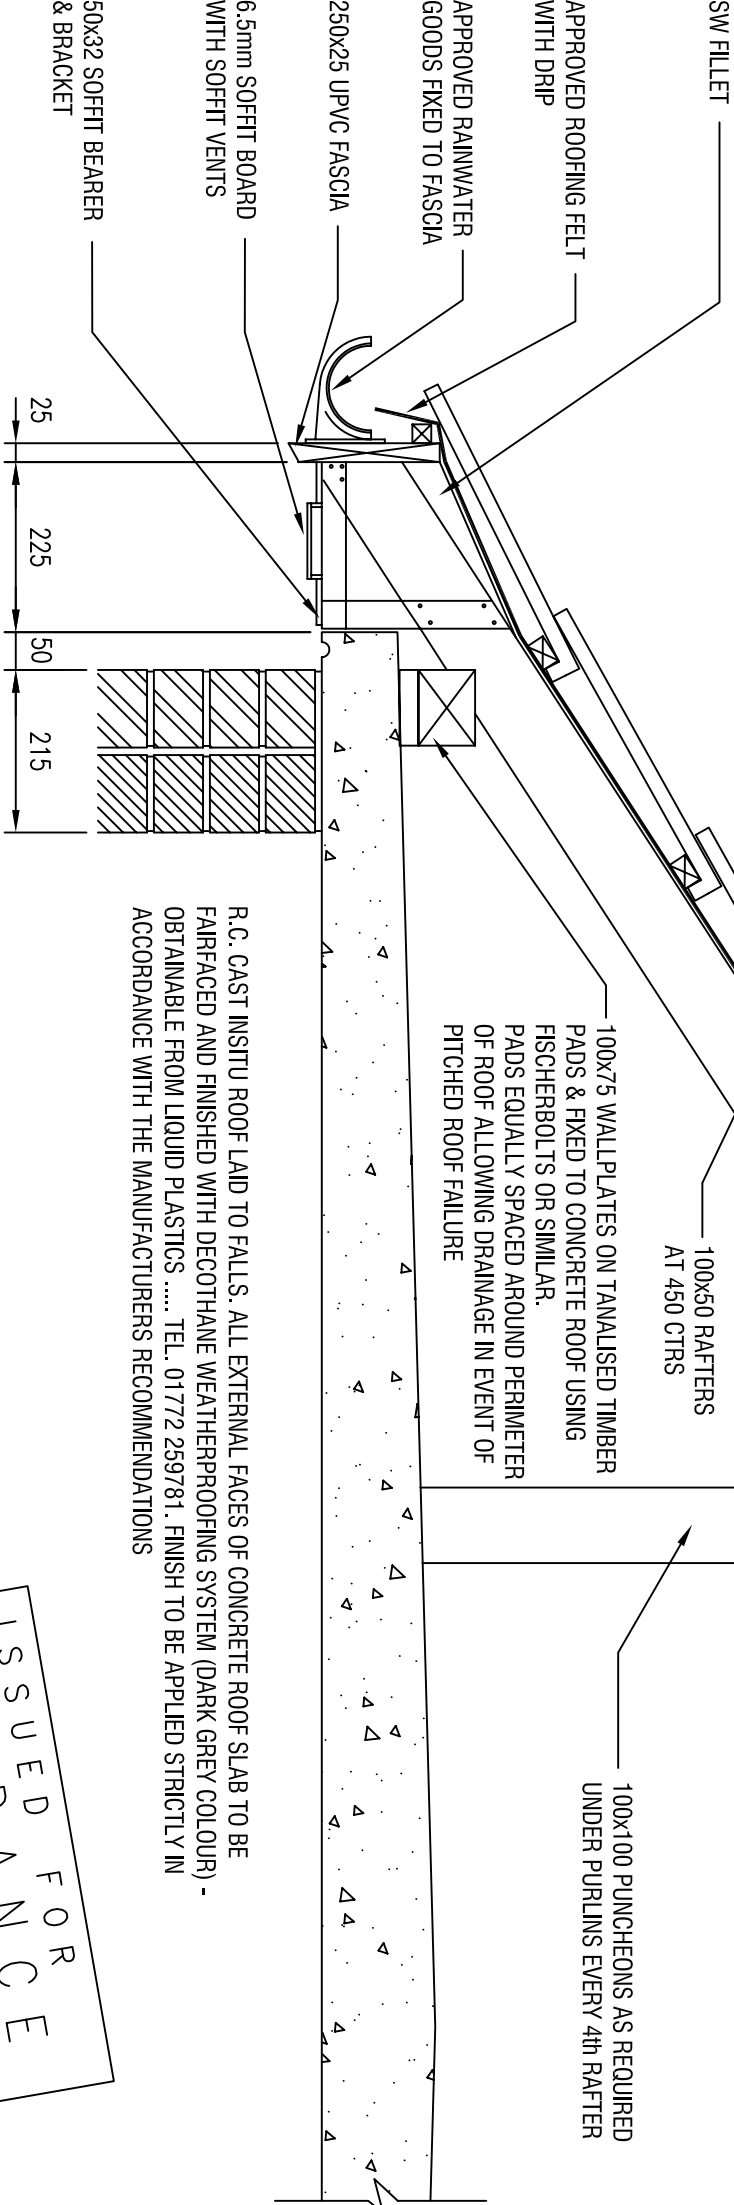

R.C. CAST INSITU ROOF LAID TO FALLS. ALL EXTERNAL FACES OF CONCRETE ROOF SLAB TO BE FAIRFACED AND FINISHED WITH DECOTHAANE WEATHERPROOFING SYSTEM (DARK GREY COLOUR) - OBTAINABLE FROM LIQUID PLASTICS TEL. 01772 259781. FINISH TO BE APPLIED STRICTLY IN ACCORDANCE WITH THE MANUFACTURERS RECOMMENDATIONS

ISSUED FOR
GUIDANCE
PURPOSE ONLY

Rev.	Date	SW note amended to UPVC
2.0	30.03.09	Title block & sheet amended
Drawn	PR	
Checked	MT	
Approved	CW	



SP PowerSystems Ltd
System Design, Drawing Office
3 Prenton Way, Prenton, CH43 3ET
Tele 0151 6092491

TILED PITCHED ROOF DETAILS
FOR STANDARD 11KV SUBSTATION

Location					
Drawn	Date	Checked	Date	Approved	Date
TE	01.04.99	MT	01.05.99	CW	01.05.99
Status			Dwg. No.	Rev.	
			SP41246777	2.0	
© Copyright property of SP PowerSystems Ltd.				Scale	Size
				1:10	A3