
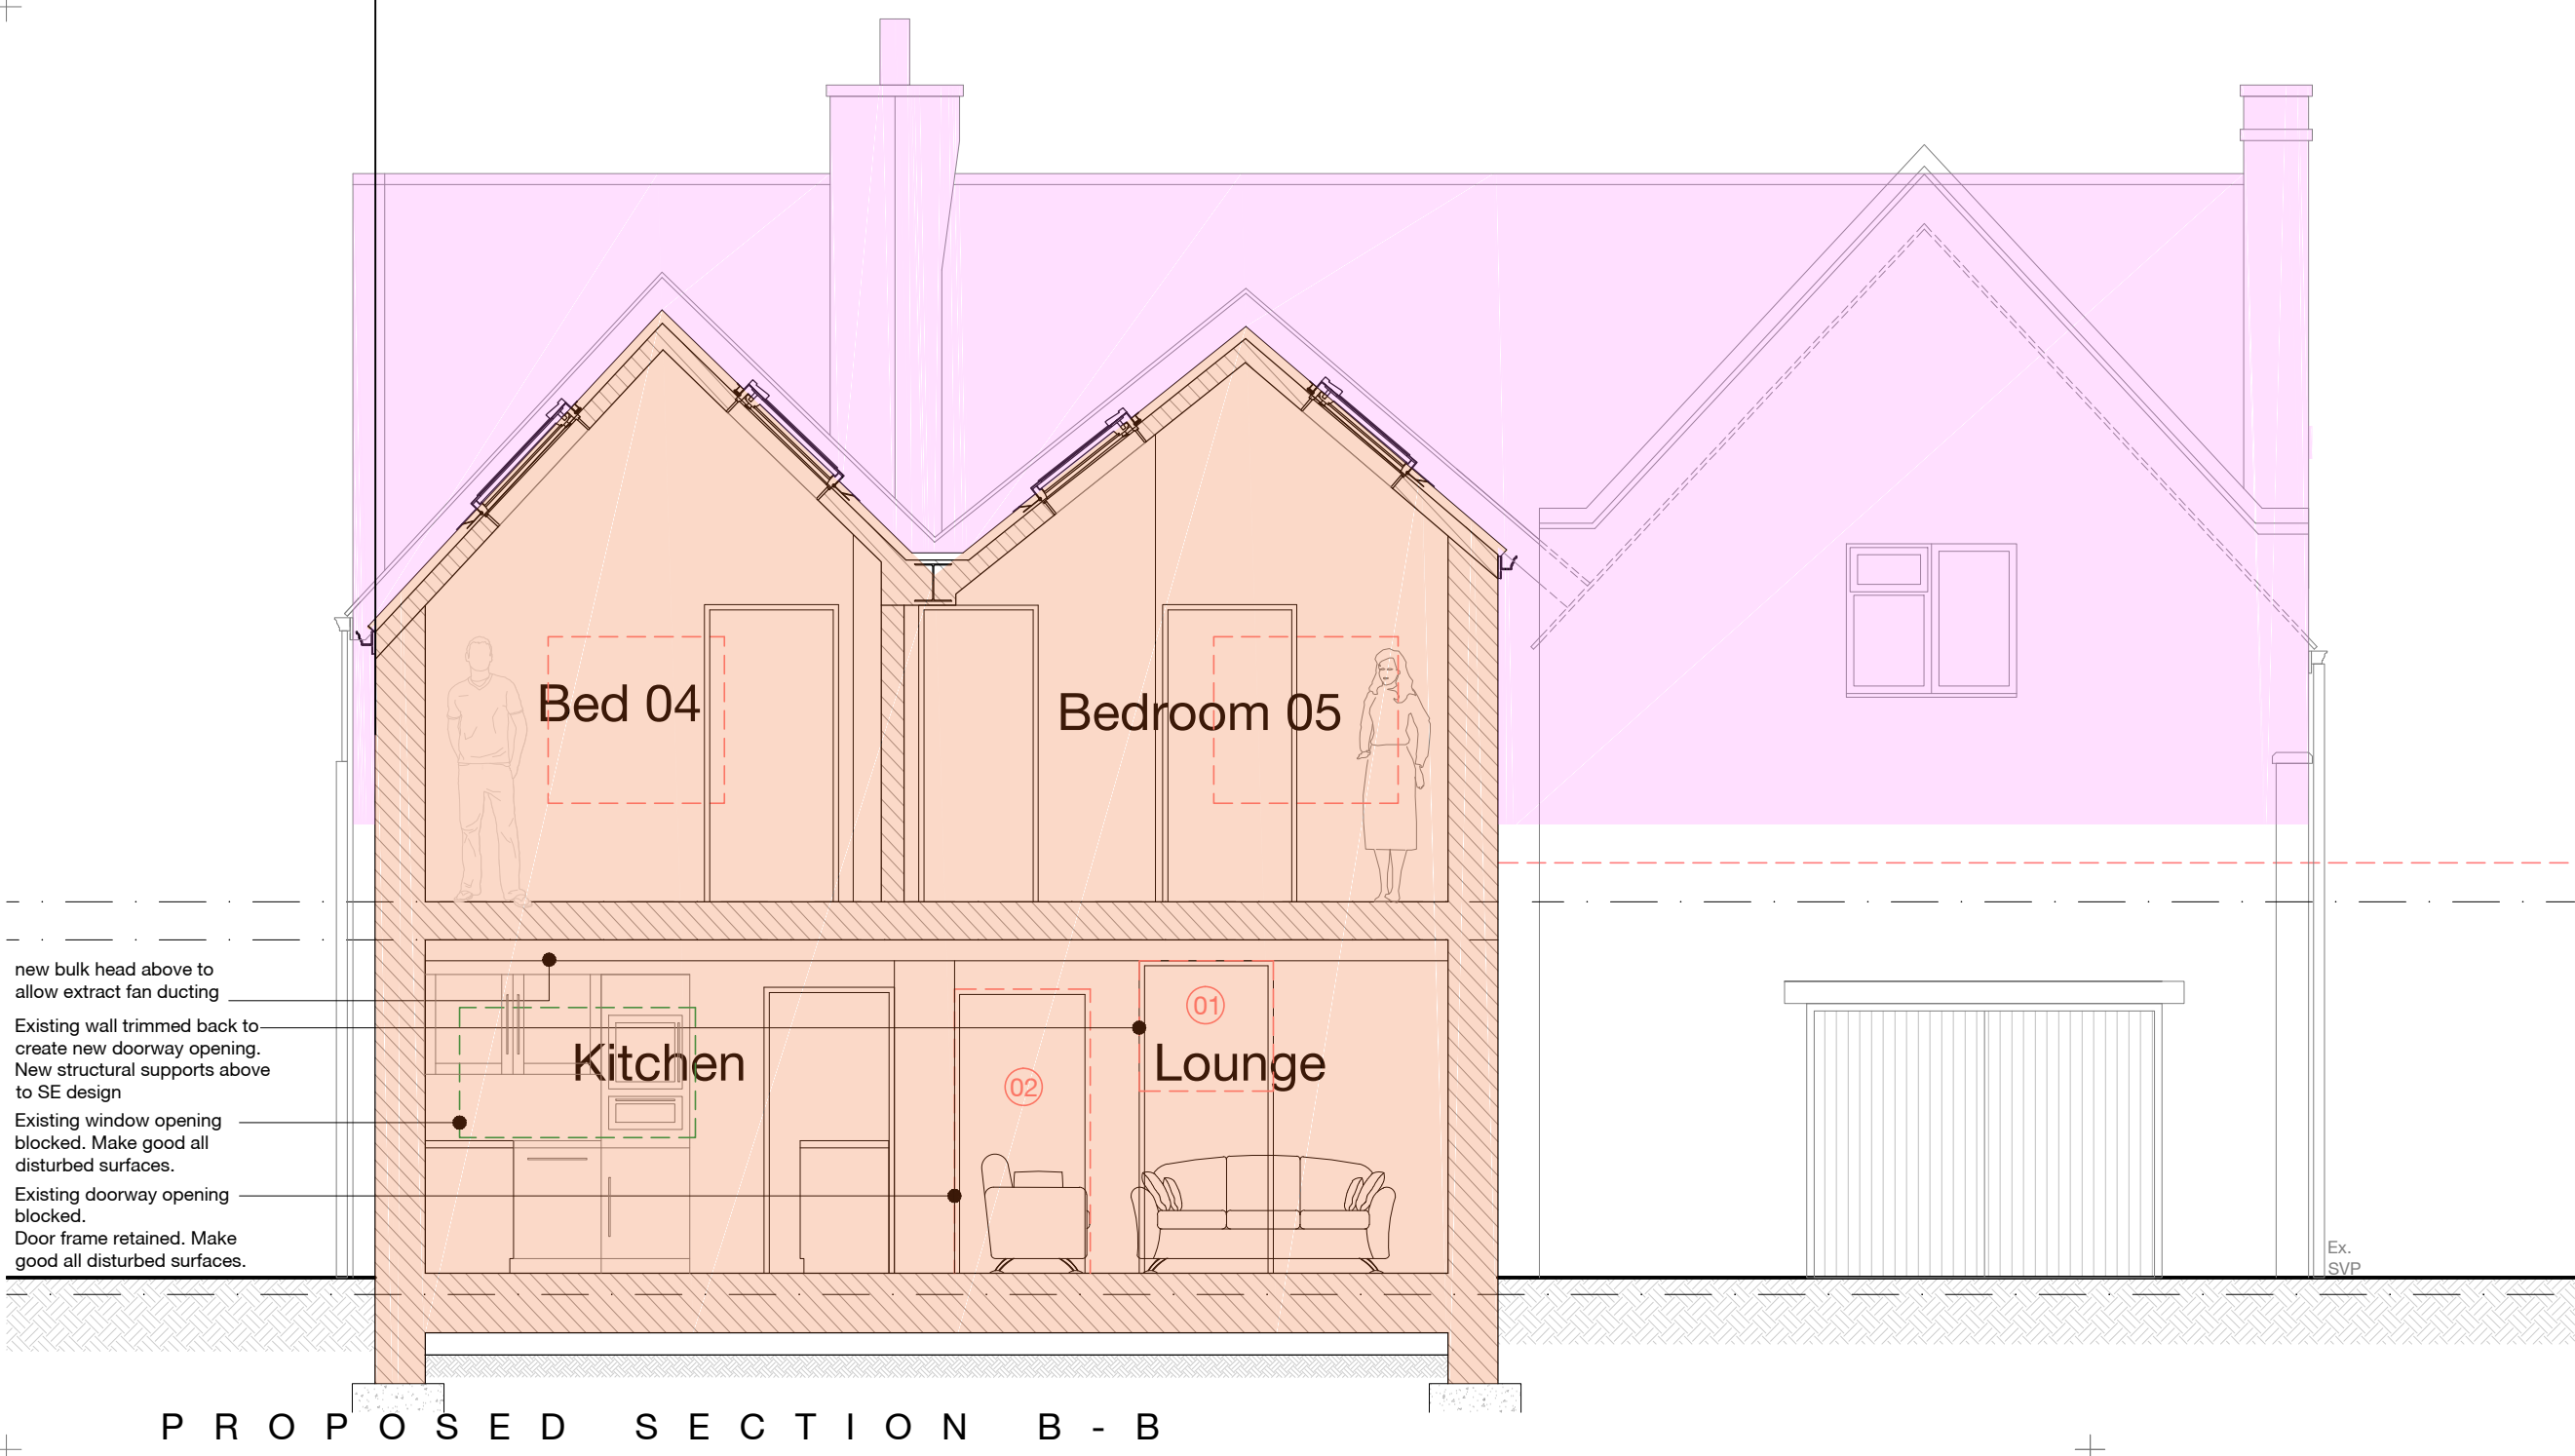


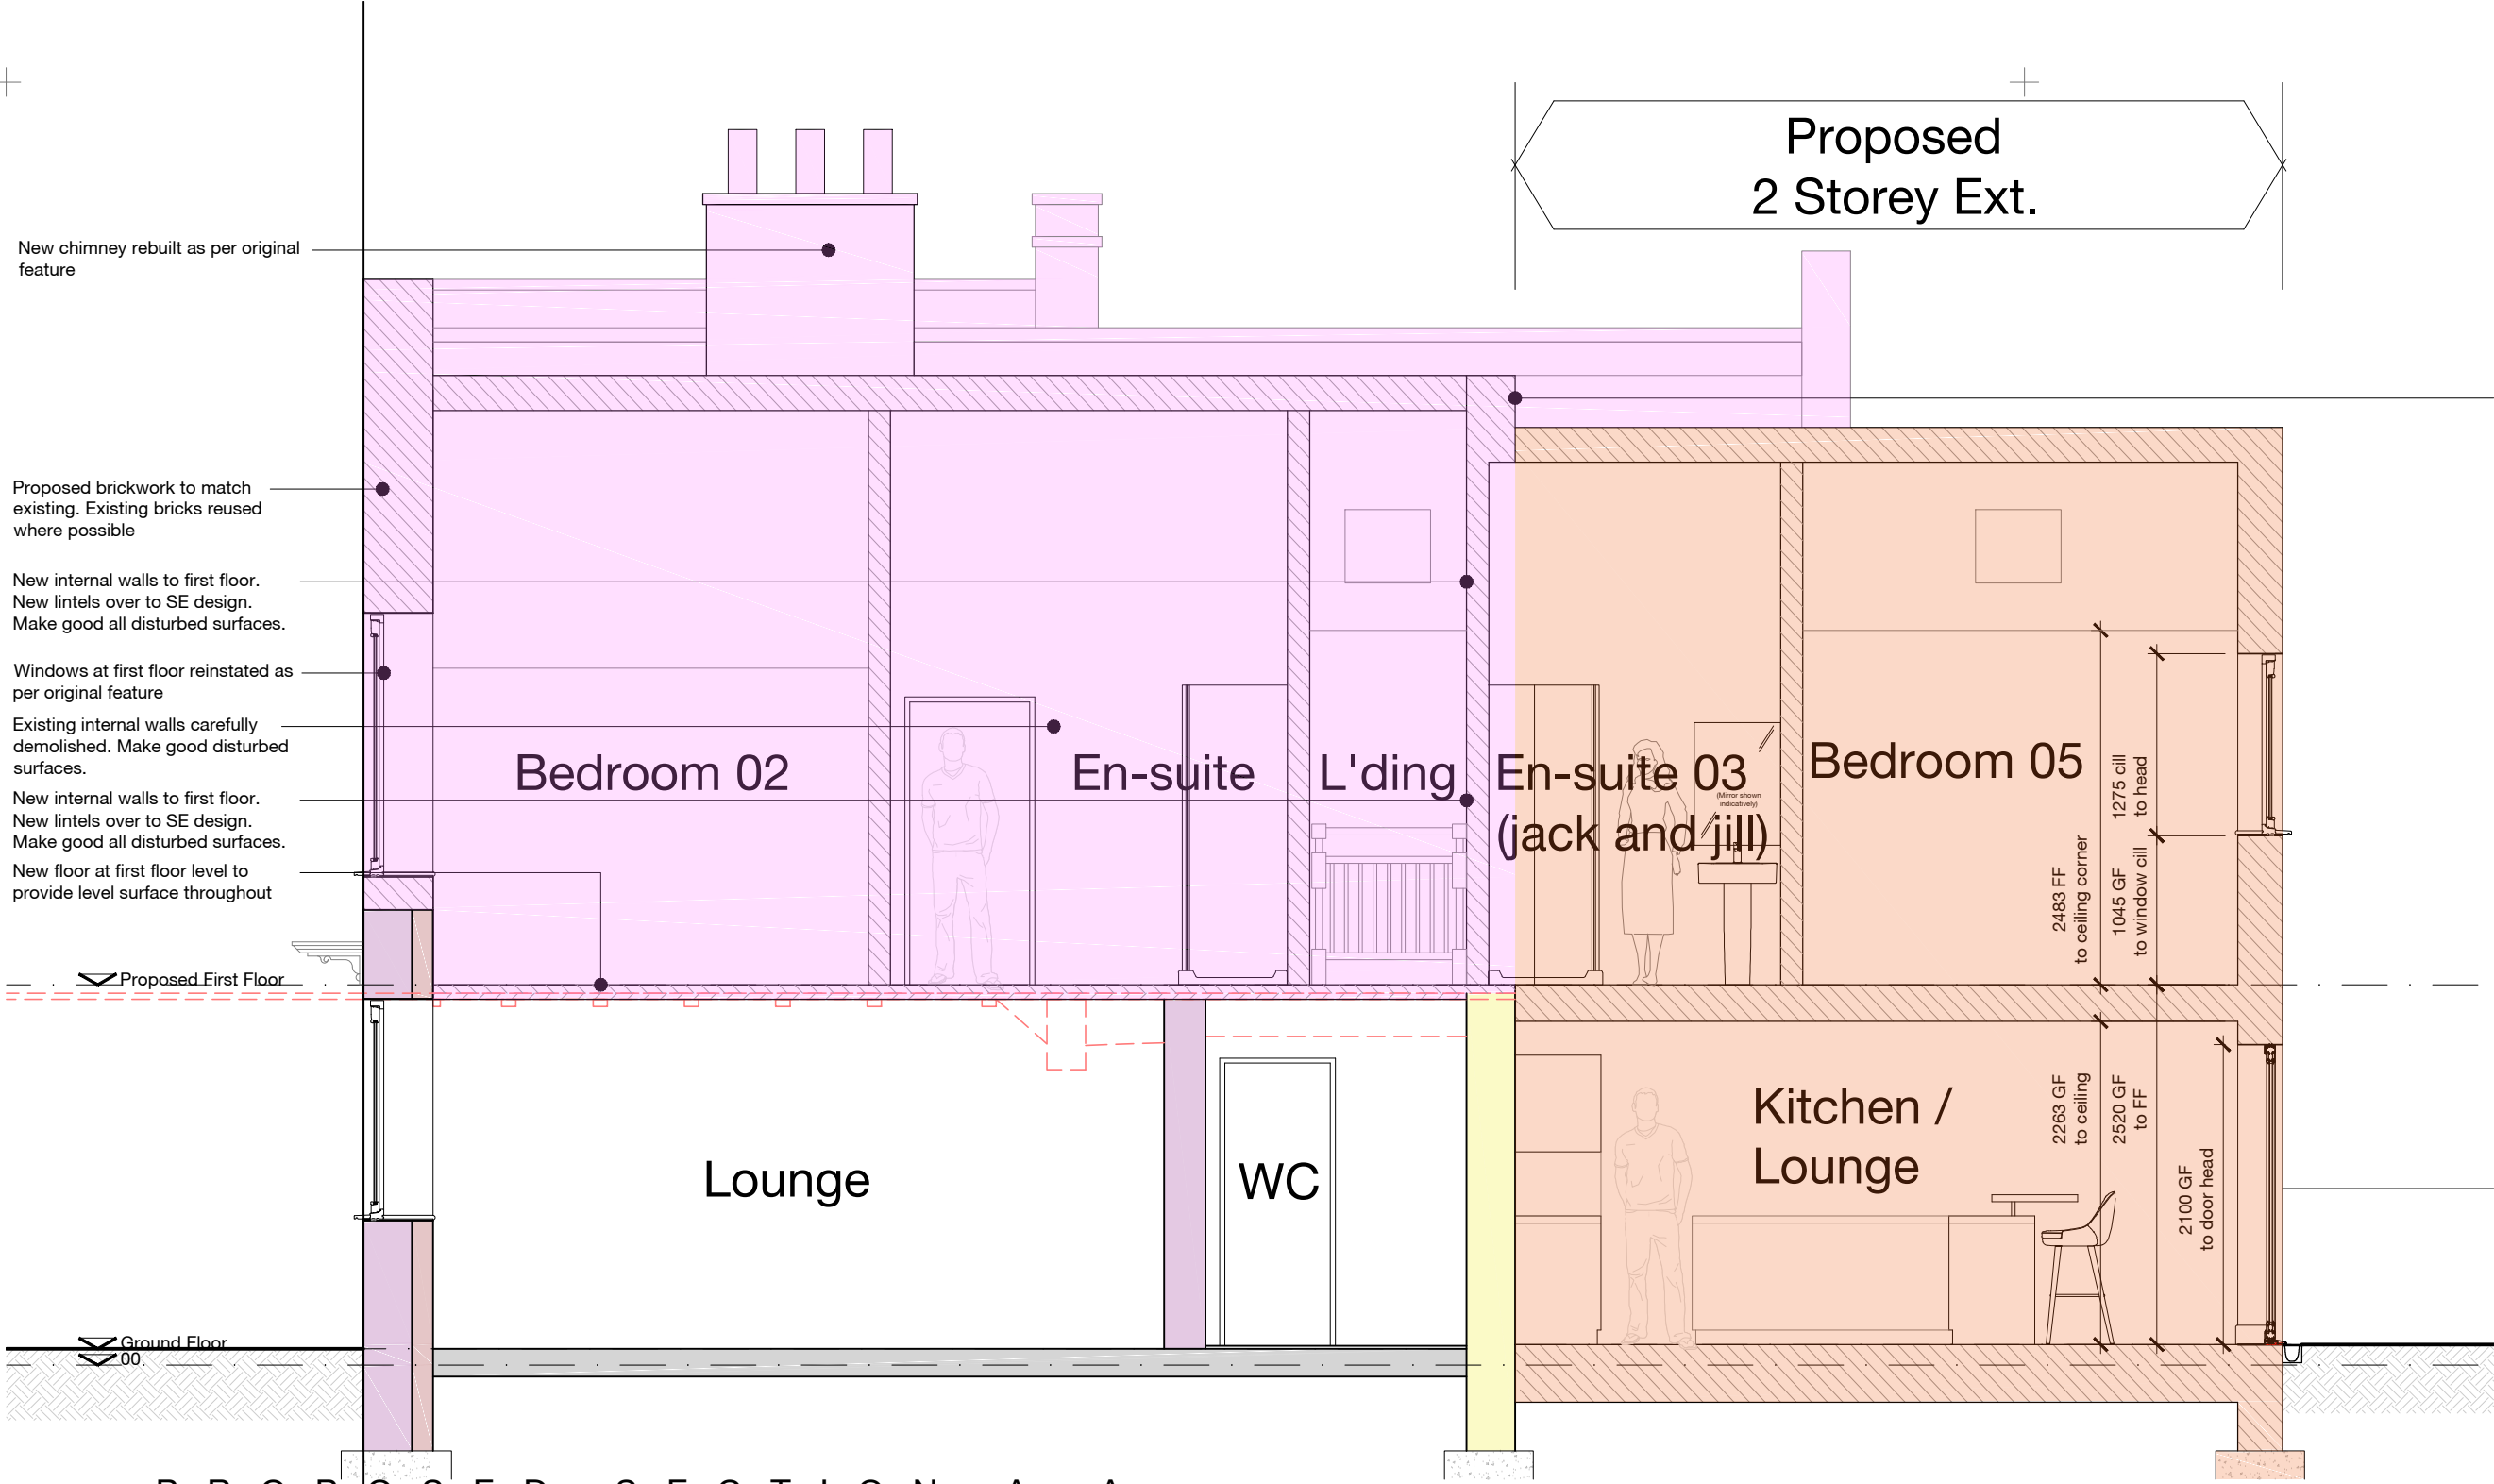

0 5 10cm

Notes | Sketch schemes may be based on plan information of unknown origin and is subject to verification and survey. Contractors must verify all dimensions on site before commencing any work or shop drawings. This drawing is not to be scaled. Use figured dimensions only. Ensure digital versions are plotted at 'Actual Size'. Building areas are liable to adjustment over the course of the design process due to ongoing construction detailing developments. Subject to statutory approvals and survey. The bar above is to check that the drawing has been printed to scale.

- Existing pre 20th century component to be removed
- Existing 20th century component to be removed
- Extent of existing demolished and rebuilt
- Extent of proposed Extension works
- Existing component constructed late C16 / early C17
- Existing component constructed 1680 - 1700
- Existing component constructed 1700 - 1730
- Existing component constructed 1710 - 1730
- Existing component constructed C20

Rev	Date	Description	Drawn	Checked
Project For & on behalf of Irwin Mitchell Holt Hill, Green Street, Holt, Wrexham				
Drawing Proposed Sections A-A and B-B				
Client CE				
BIM Suitability Description SUITABLE FOR INFORMATION			BIM Suitability Code S2	
Status	Planning	2 Riverside Way Whitehall Waterfront LEEDS ■	320 City Road Angel LONDON □	
Date	Aug '21	LS1 4EH 01113 819 8041	EC1V 2NZ 0203 883 8602	
Drawn	wcc	edwardarchitecture.co.uk		
Checked	rsg	info@edwardarchitecture.co.uk		
Scale (A2)	1:50			
0759 - EA - A - PL111-				