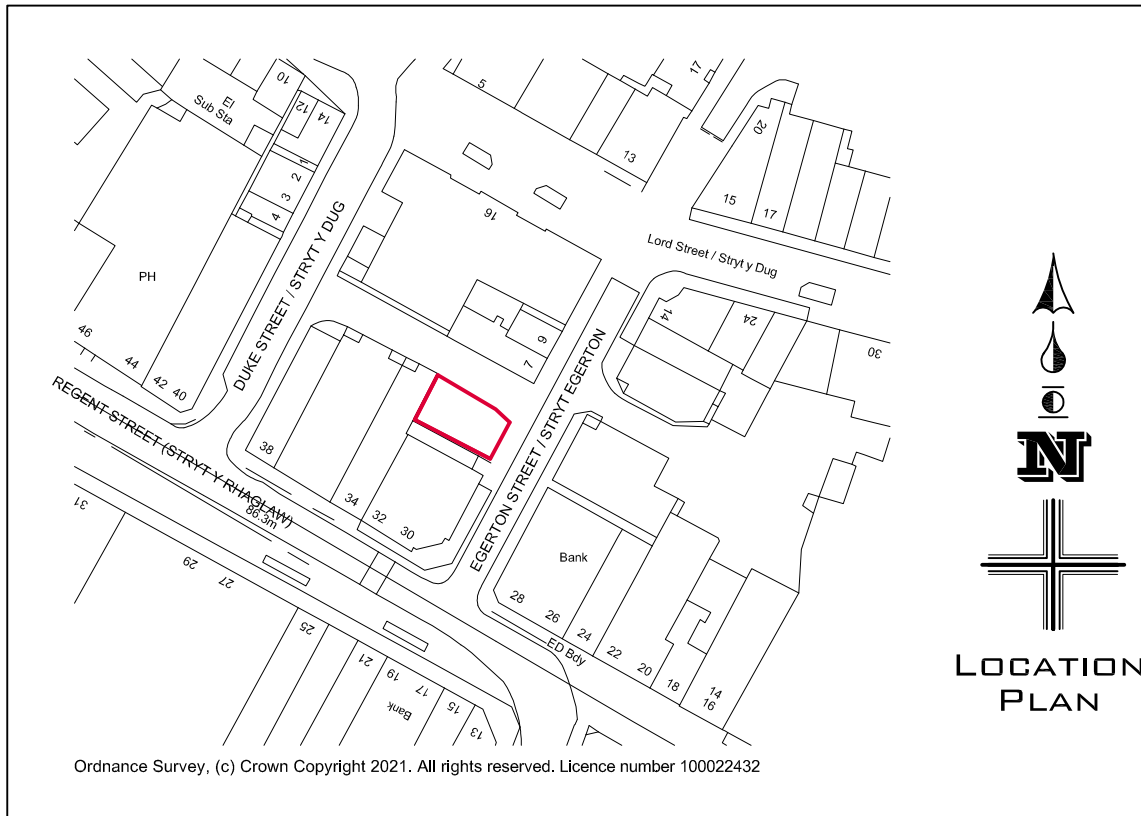


EDGE
ARCHITECTS

RIBA 
Chartered Practice

EDGE Architects NW Ltd.
Studio 55:20
North Wales Business Park, Abergele
Conwy, LL22 8LJ

CLIENT:

MR J E PARRY

ADDRESS:

No 3, Egerton Street, Wrexham LL11 1LW

PROJECT:

Change of use store to first floor flat
Location Plan

DRAWING No:
21-CON-015-3

DATE: AUG 2021
SCALE: 1:1250 @ A4