

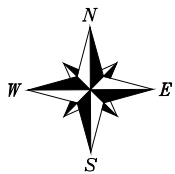


Z:\projects\3273 Tan Y Bont, Main Road, Rhosrobin, Wrexham\CAD\Croft Drawings\3273-SP01 Rev D.dwg

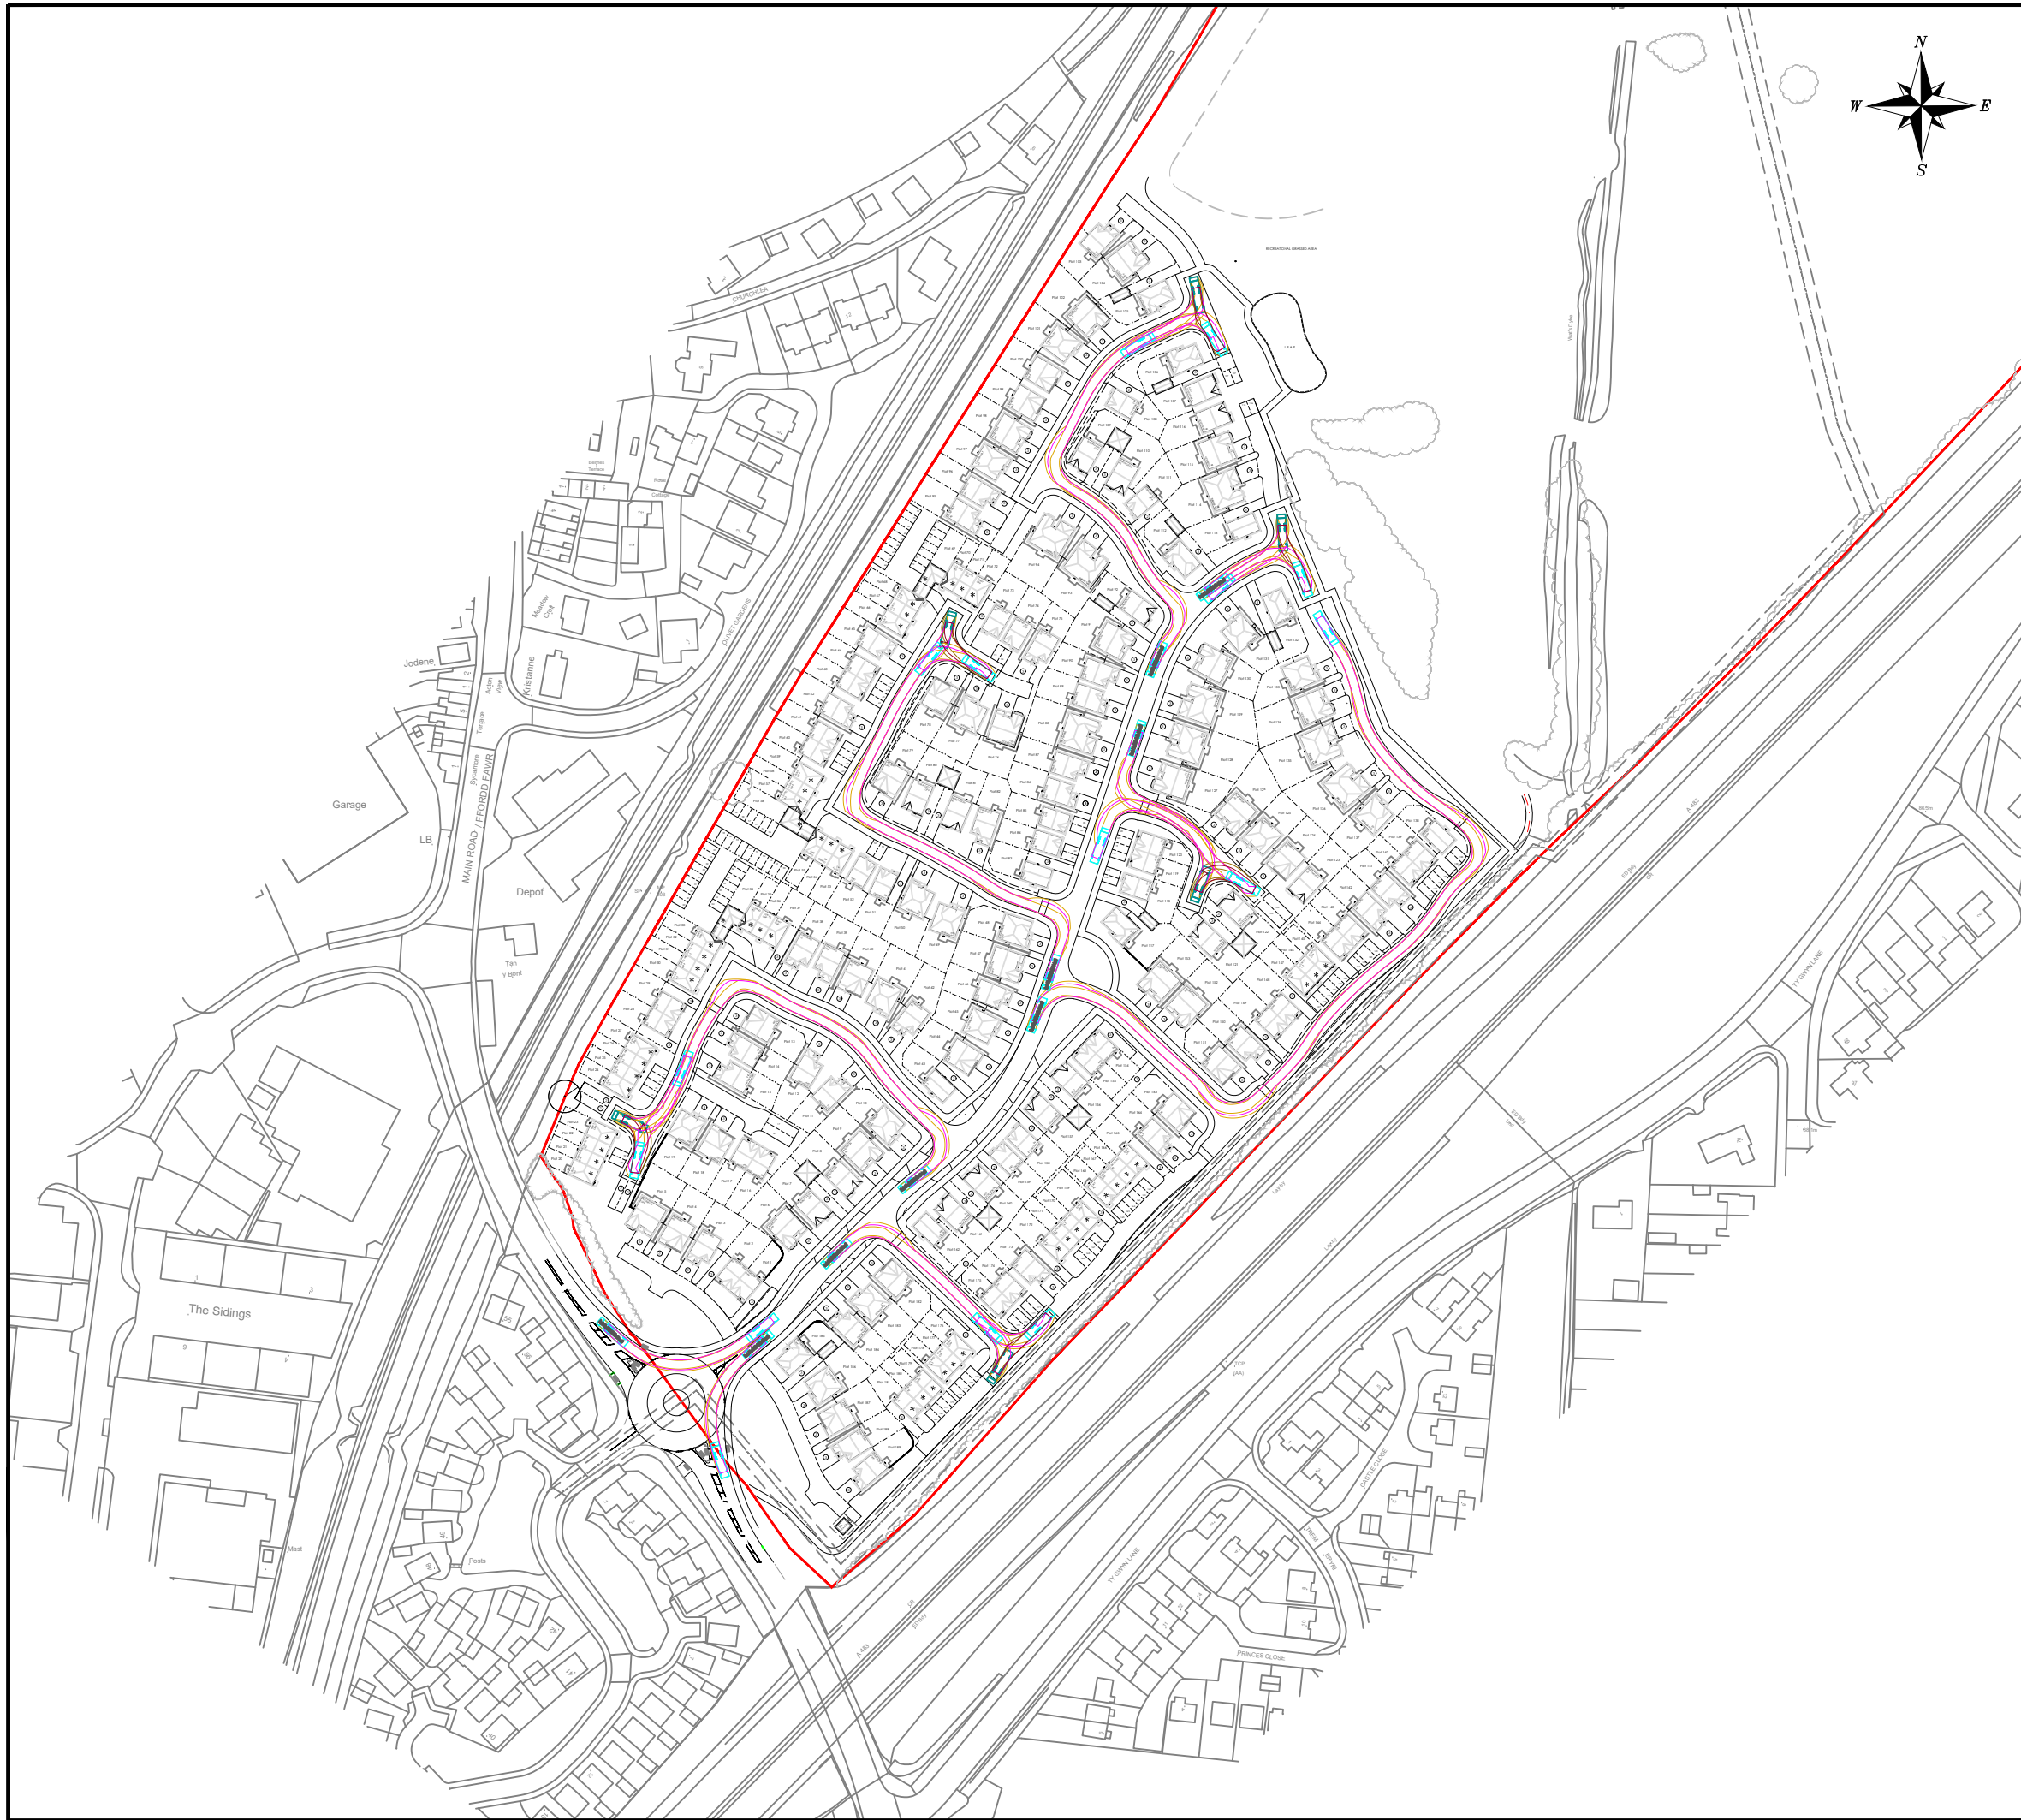

NOTES

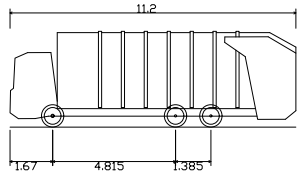

Phoenix 2 Duo (P2-15W with Elite 6x4 chassis)
Overall Length 11.200m
Overall Width 2.530m
Overall Body Height 3.751m
Min Body Ground Clearance 0.304m
Track Width 2.500m
Lock to lock time 4.00s
Kerb to Kerb Turning Radius 9.500m



D	REVISED SITE LAYOUT	LB	MC	JUL 21
C	REVISED SITE LAYOUT	LB	MC	JUL 21
B	REVISED SITE LAYOUT	LB	MC	JUL 21
A	REVISED SITE LAYOUT	LB	MC	JUL 21

REV	DETAILS	DRAWN	CHECKED	DATE
-----	---------	-------	---------	------

CLIENT:

CASTLE GREEN

PROJECT:

TAN Y BONT, MAIN ROAD,
RHOSROBIN, WREXHAM

DRAWING TITLE:

SWEPT PATH ANALYSIS

SCALES:

1:2000@ A3

DRAWN:	LG	CHECKED:	PJW	DATE:	JAN 21
--------	----	----------	-----	-------	--------

Croft Transport Planning & Design
340 Deansgate
Manchester
M3 4LY

Email: info@crofts.co.uk
Tel: 0161 837 7380
Web: www.eddisons.com/services/transport-planning

DRAWING NUMBER:	3273-SP01	REVISION:	D
-----------------	-----------	-----------	---

Eddisons | Incorporating
Croft