


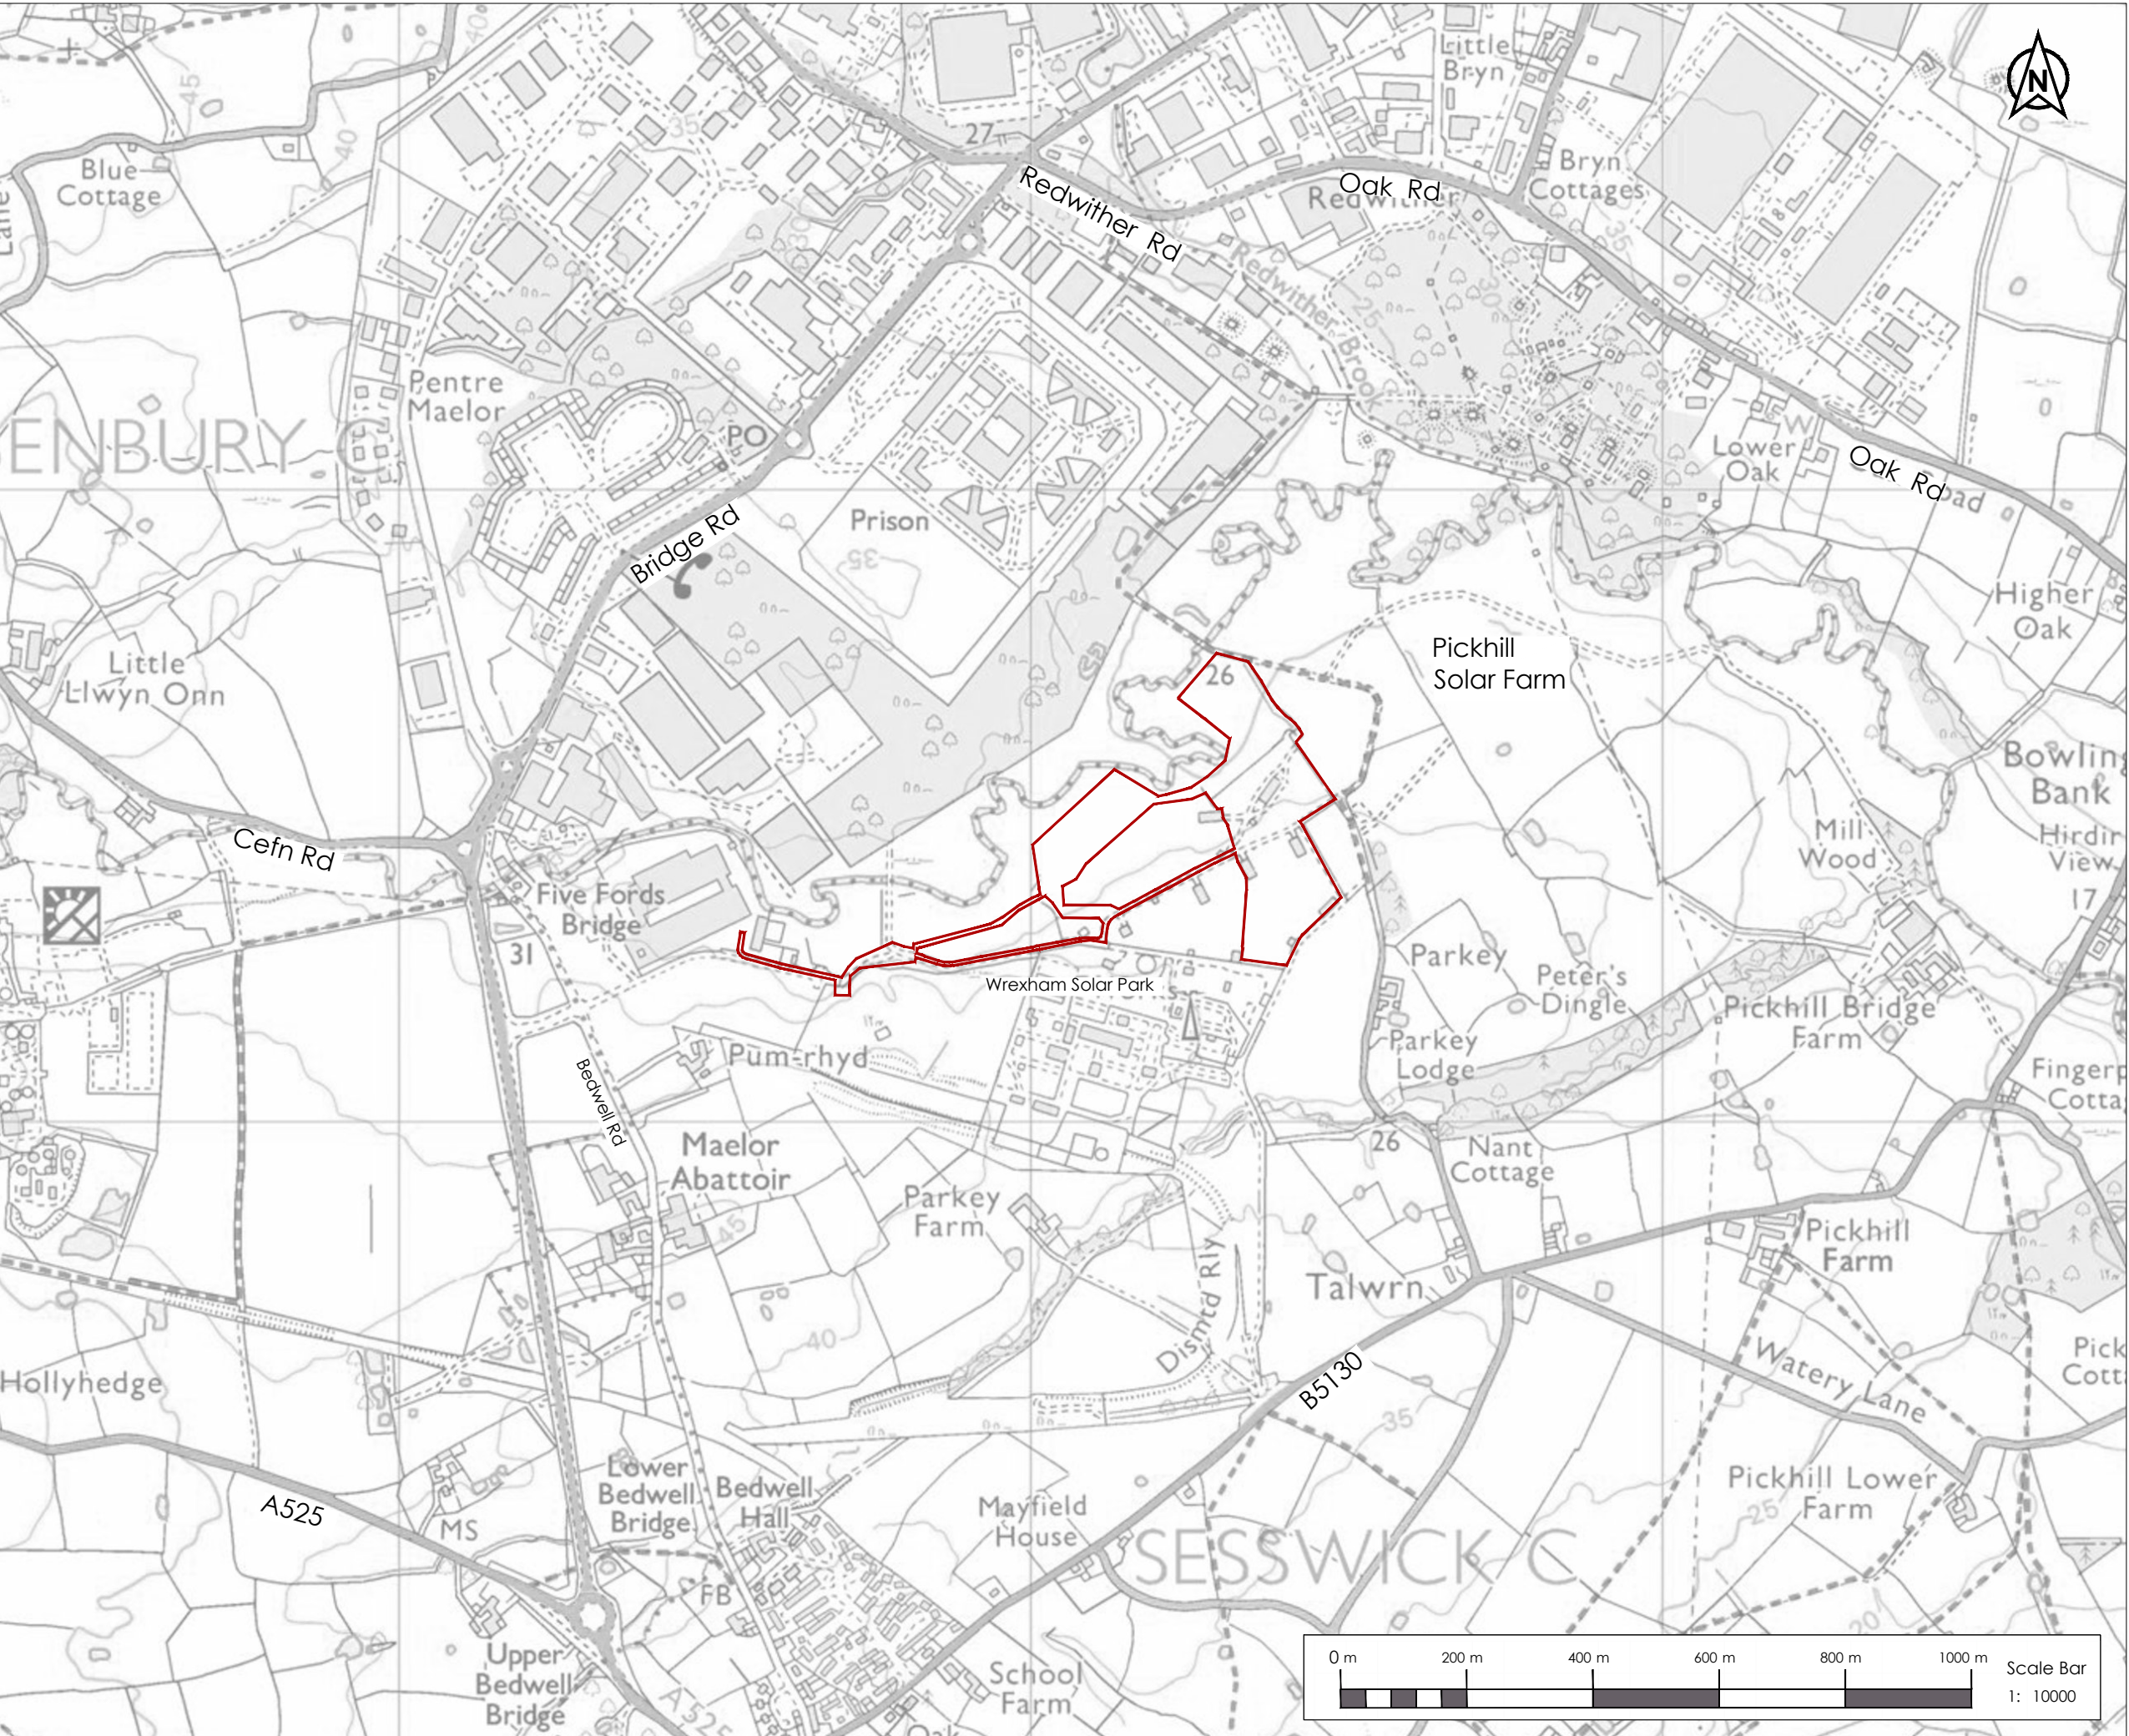

Key:

Proposed Planning Application Boundary

Reproduced by permission of OrdnanceSurvey on behalf of HMSO. © Crown Copyright.
All rights reserved. Licence No. 100045777. ALL LEVELS ABOVE ORDNANCE DATUM

rev: B	date: 14/10/21	details: JLB Red line update
A	01/02/21	SD Red line update



The Old Dairy
Yanworth
Cheltenham
Gloucestershire
GL54 3LQ
tel: 01285 721072

client: Novus R S Ltd

project: Wrexham PV Extension

title: Location Plan

scale: 1:10000	date: 02/12/20	drawn by: SD	checked by: HD	size: A3
project ref: 258	drawn no: WR-EX-258-08	rev: B		