



SF04 - 0.45m Knee Rail Fence

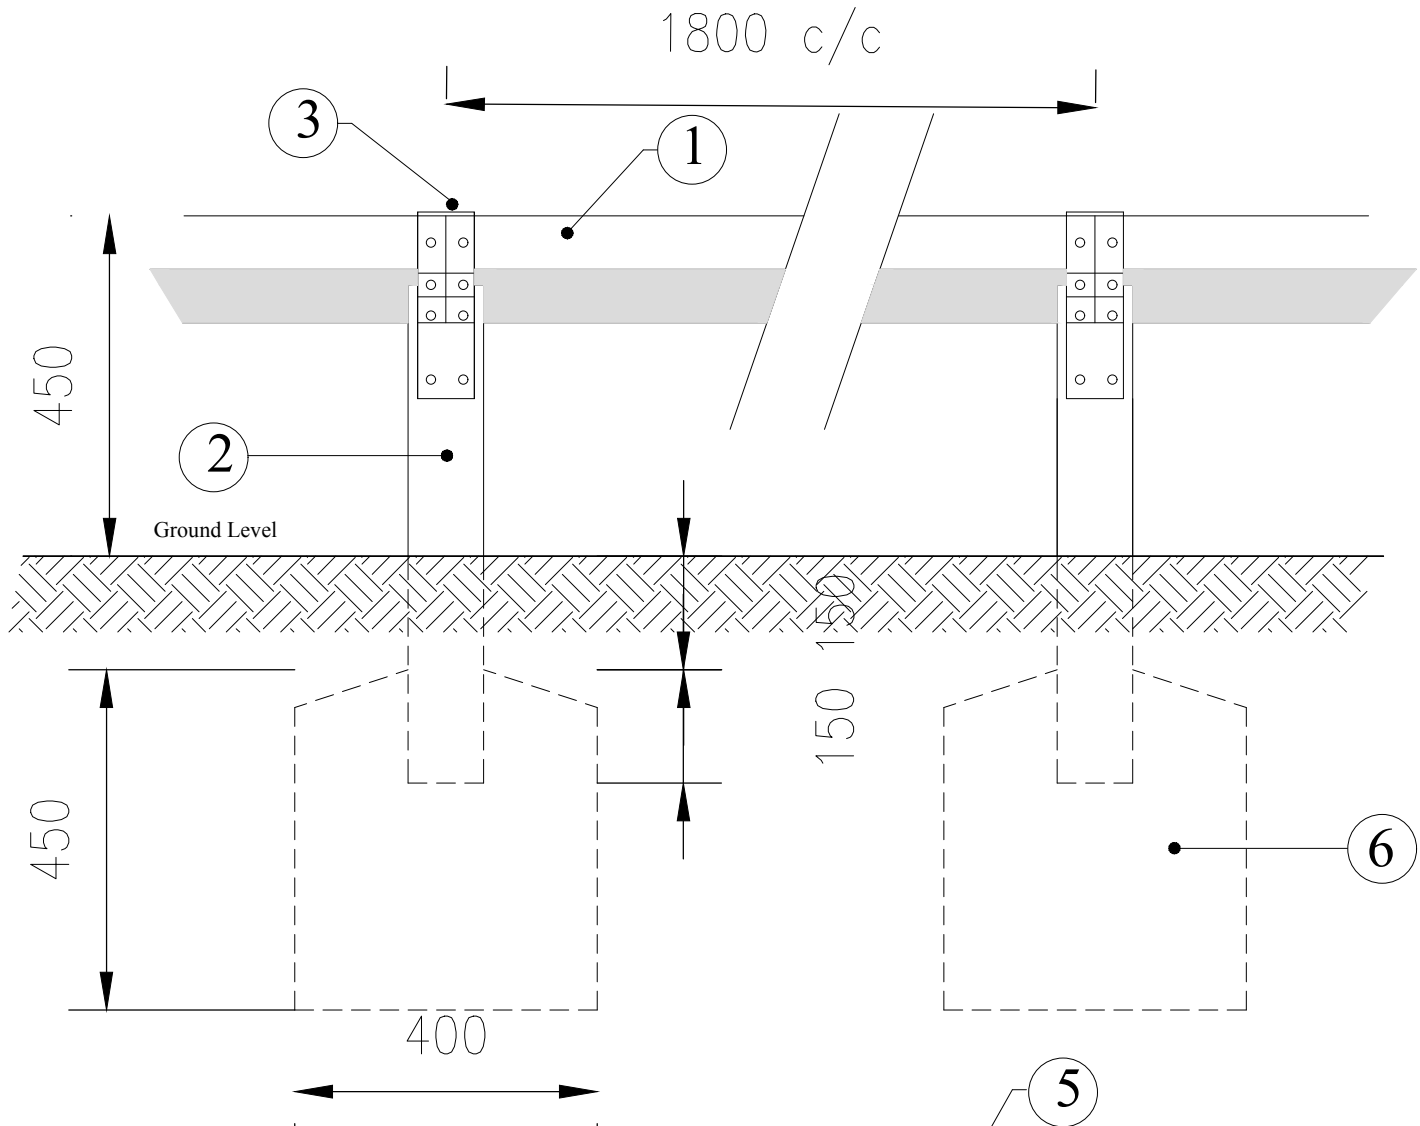

- ① 100x100mm treated softwood rail.
- ② 100x100mm treated softwood posts.
- ③ 75mm wide galvanised steel strap.
- ④ Notch cut at 45deg. to receive rail.
- ⑤ 40mm flat head galvanised nails (16No. per post).
- ⑥ C:20:P mix conc. foundation.

GENERAL NOTES

1. All timber to be tanalised sawn softwood.
2. All timber to be stained walnut.
3. Straps to be painted matt black over galv. metal primer.

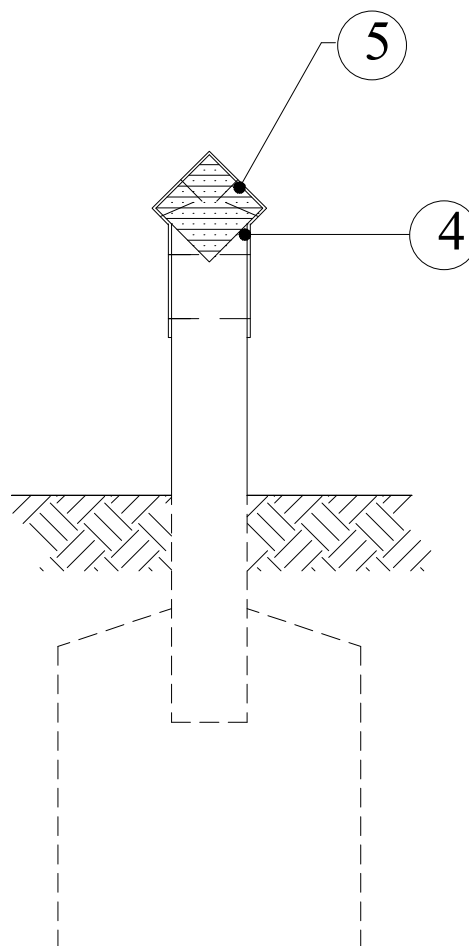

Section

Rev	Description	Date	Initial
Revisions			
Taylor Wimpey Taylor Wimpey North West Washington House, Birchwood Park, Warrington, Cheshire WA3 6GR Tel 01925 849 500 Fax 01925 849 501 www.taylorwimpey.com			
Regional Standard Detail 0.45m Knee Rail Fence			
BOUNDARY TREATMENT DETAIL			
DPC SCALE 1:10 @ A4		DATE 13/12/12	
DRAWING NUMBER SF 04		DRAWN TWNW	
DPC CODE -		CHECKED BY -	