


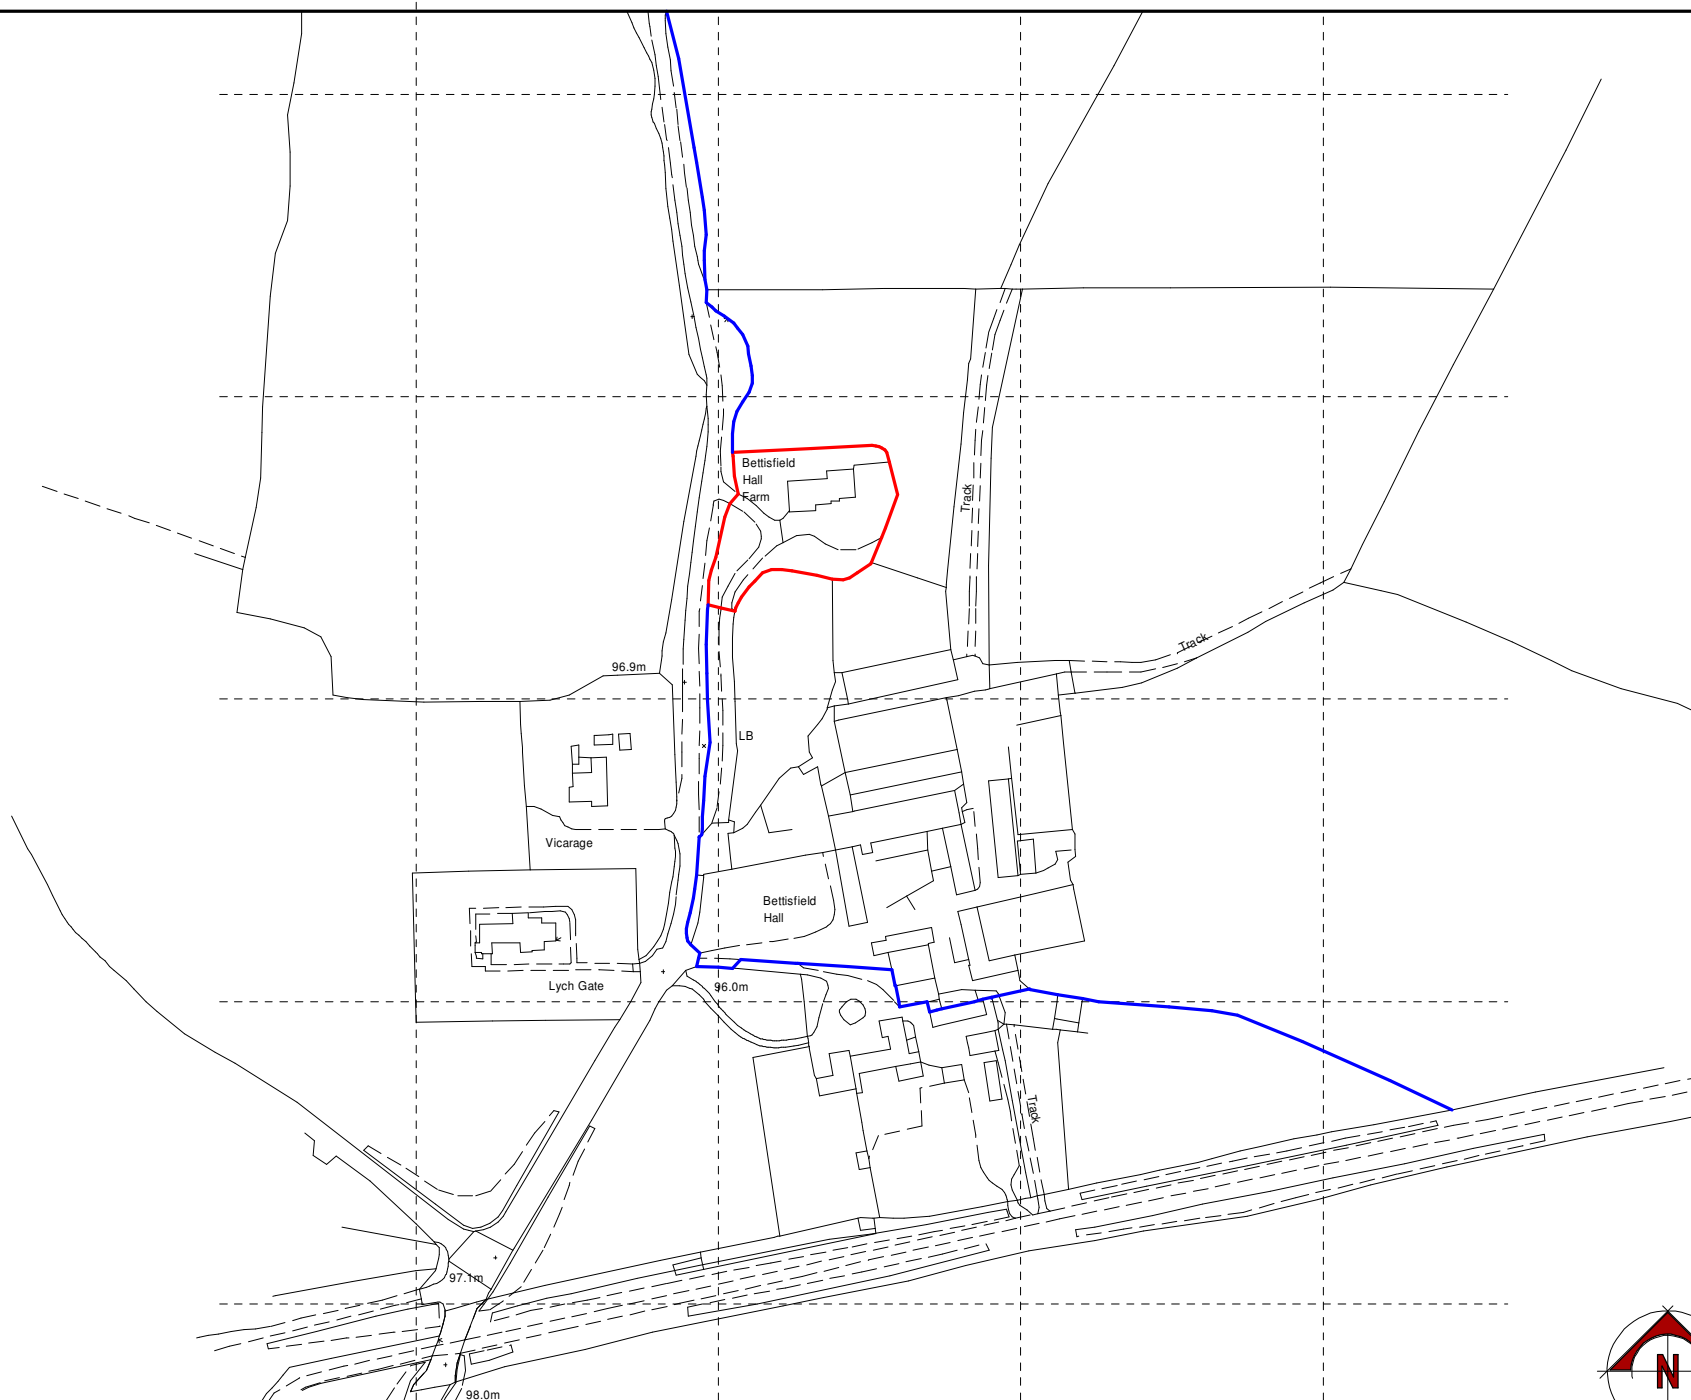

NOTES

NOTES
All drawings and specifications contained in this document are the copyright of
ASH Architectural Design.
All documents must be checked on site and not copied from the drawings.
All discrepancies must be notified to the Agent immediately.

KEY :

-	-	-
Rev	Date	Revisions
Drawn by : A.R. HEWITT		Date : OCTOBER 2021

ARH Architectural Design

206 Liverpool Road,
Whitchurch,
Shropshire,
SY13 1UT

Tel: 07891 147512
e-mail
arharchitecturaldesign@gmail.com

ARH Architectural Design is the trading name of Sarty Hewitt & Associates Ltd.
Company Registered in England and Wales No: 12016498

© copyright This drawing must not be reproduced without first obtaining written permission

Client -


Mr And Mrs J. Parker

Job Title :

PROPOSED EXTENSION AND ALTERATIONS TO
PROVIDE ANNEXE ACCOMMODATION AT
BETTISFIELD HALL FARM
LANE FROM AVENUE FARM TO
BETTISFIELD HALL FARM
BETTISFIELD
WHITCHURCH
SHROPSHIRE
SY13 2LB

Drawing Title :

SITE LOCATION PLAN

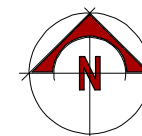

Doc No : SHA109/00	Scale : As Shown @ A4	Rev : -
------------------------------	---------------------------------	-------------------