
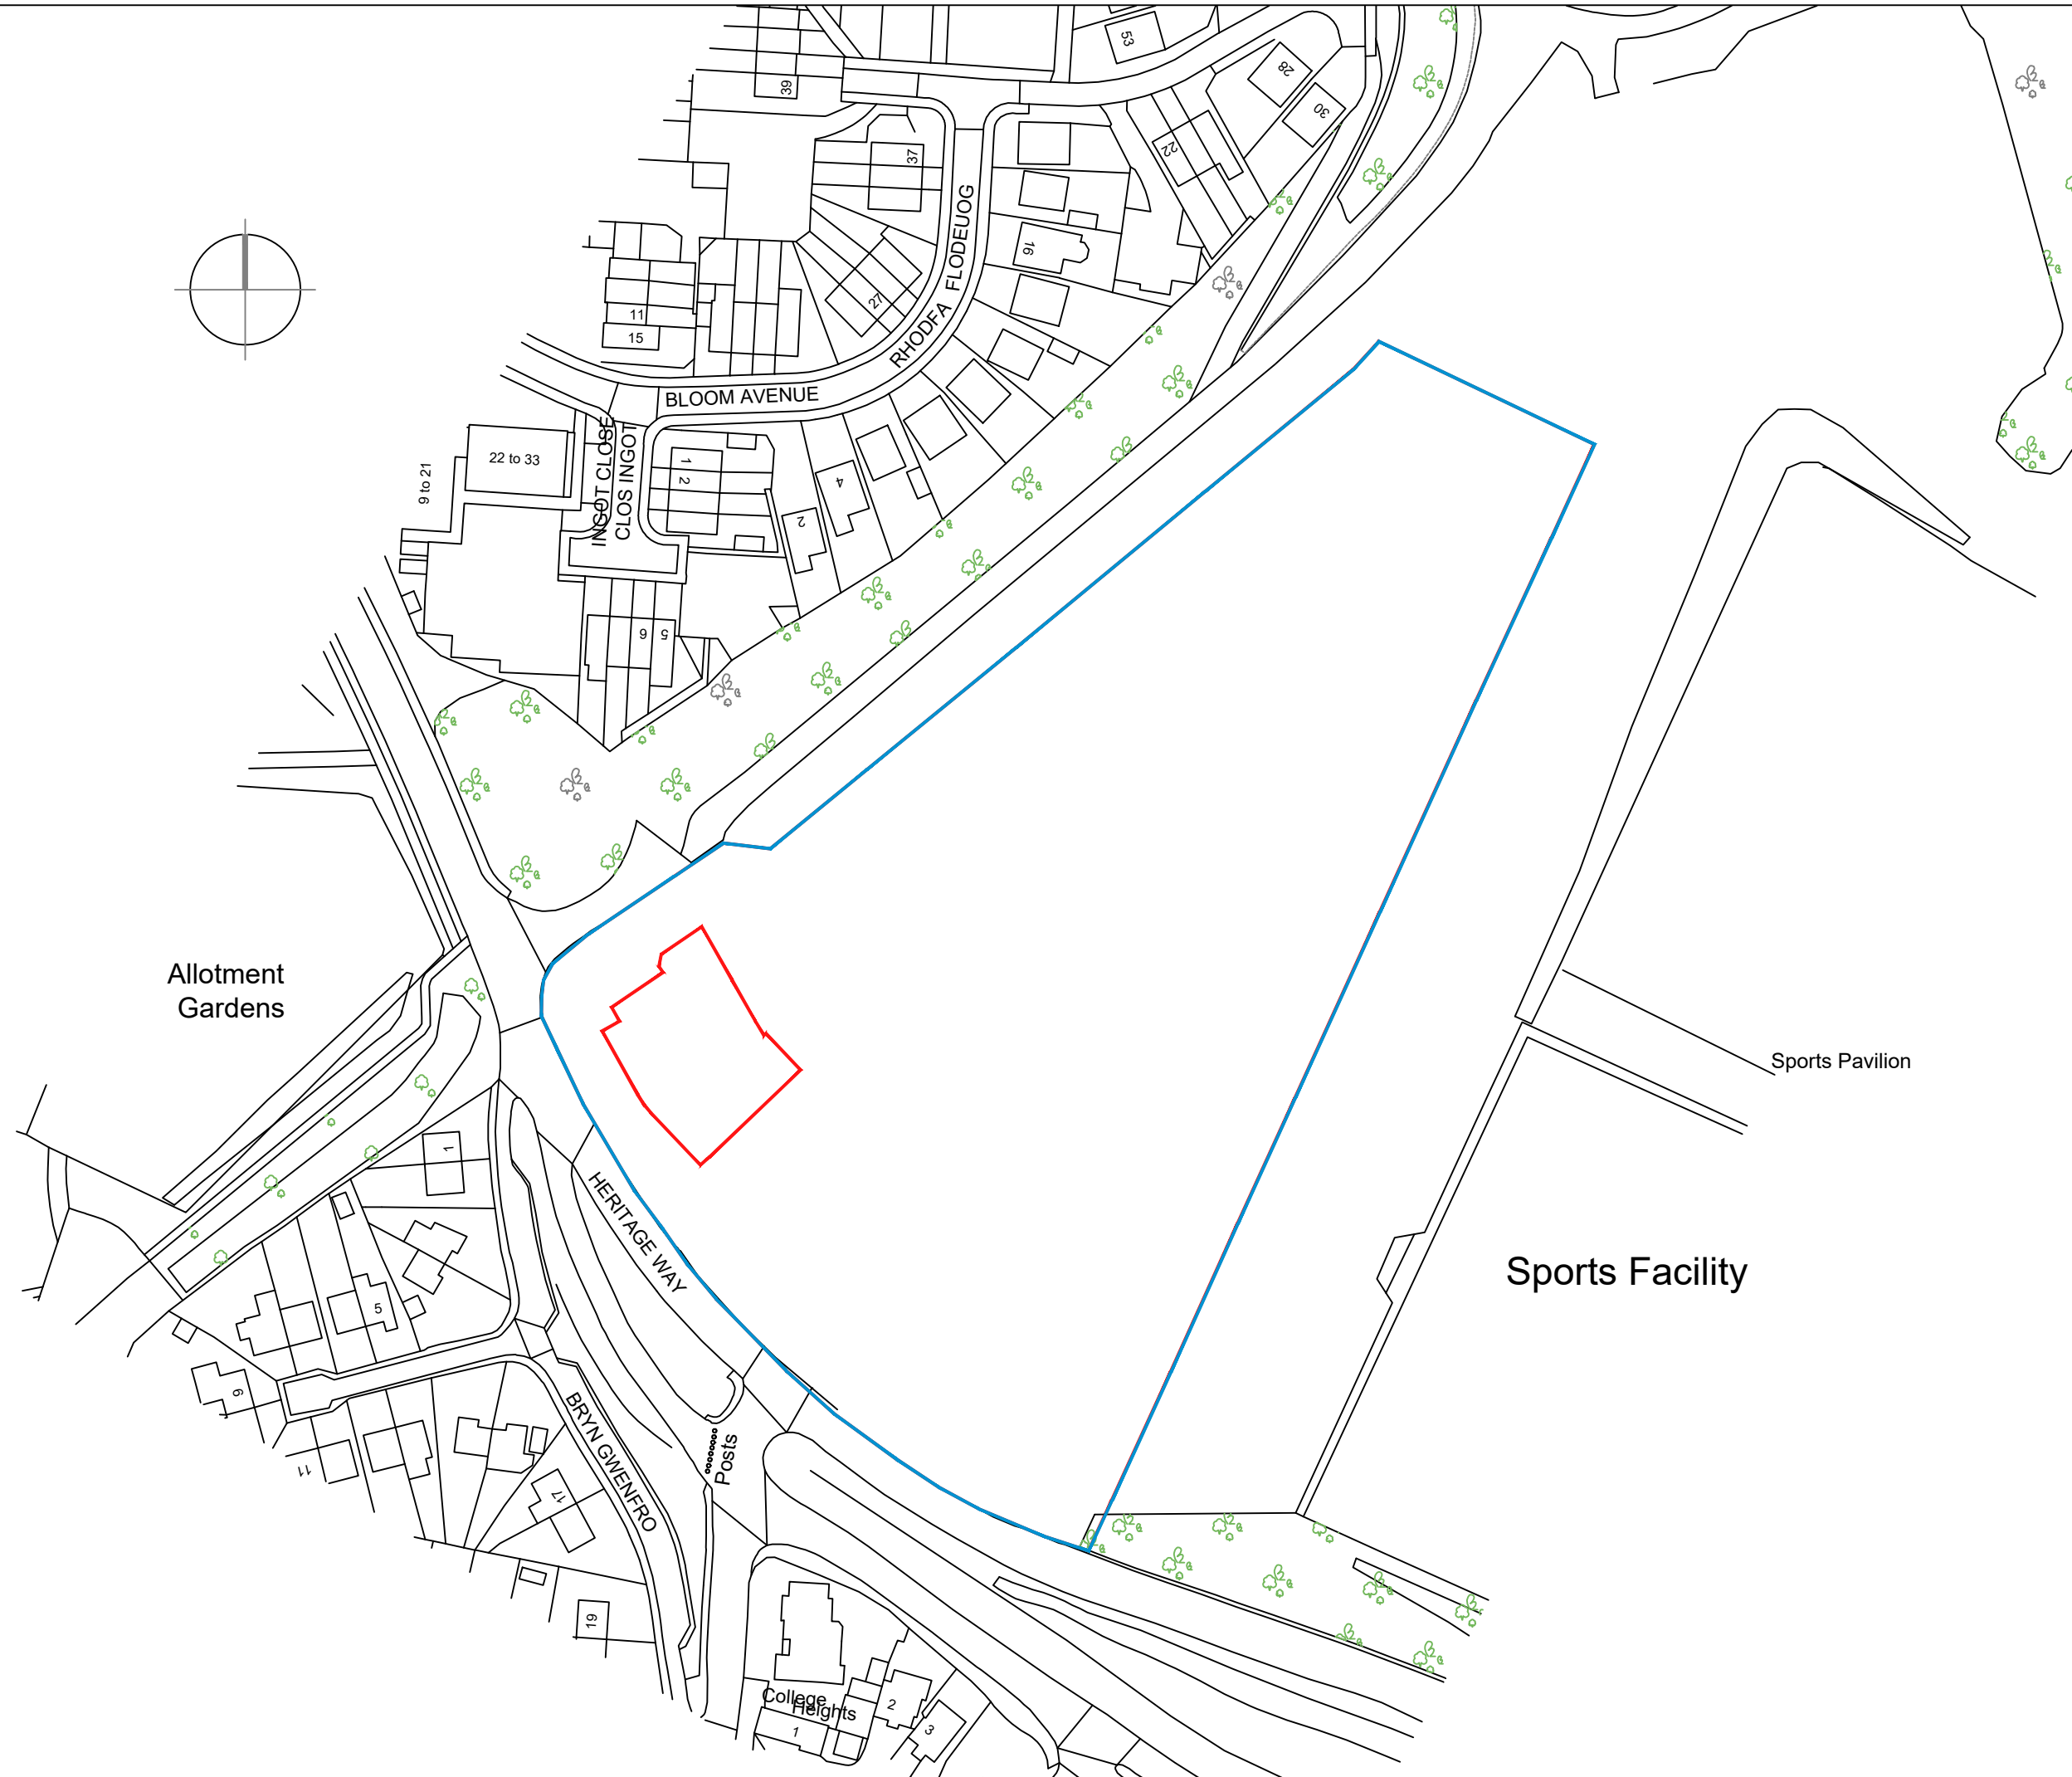


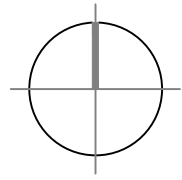

A	Application boundary revised to exclude temp sales cabin.	03.12.21	YC
Rev	Description	Date	Initial

Revisions

Taylor Wimpey

Taylor Wimpey North West
Washington House, Birchwood Park,
Warrington, Cheshire WA3 6GR
Tel 01925 849 500 Fax 01925 849 501
www.taylorwimpey.com

HERITAGE WAY
BRYMBO, WREXHAM
TEMP SALES AREA PLAN
LOCATION PLAN

DRAWING TITLE			
PLANNING			
DWG SCALE	DATE	DRAWN	CHECKED BY
1:1250 @ A3	06/10/21	YC	-
DRAWING NUMBER			
SITE CODE	DRAWING CODE	DRAWING NO	REVISION
20297	SALP	01	A