
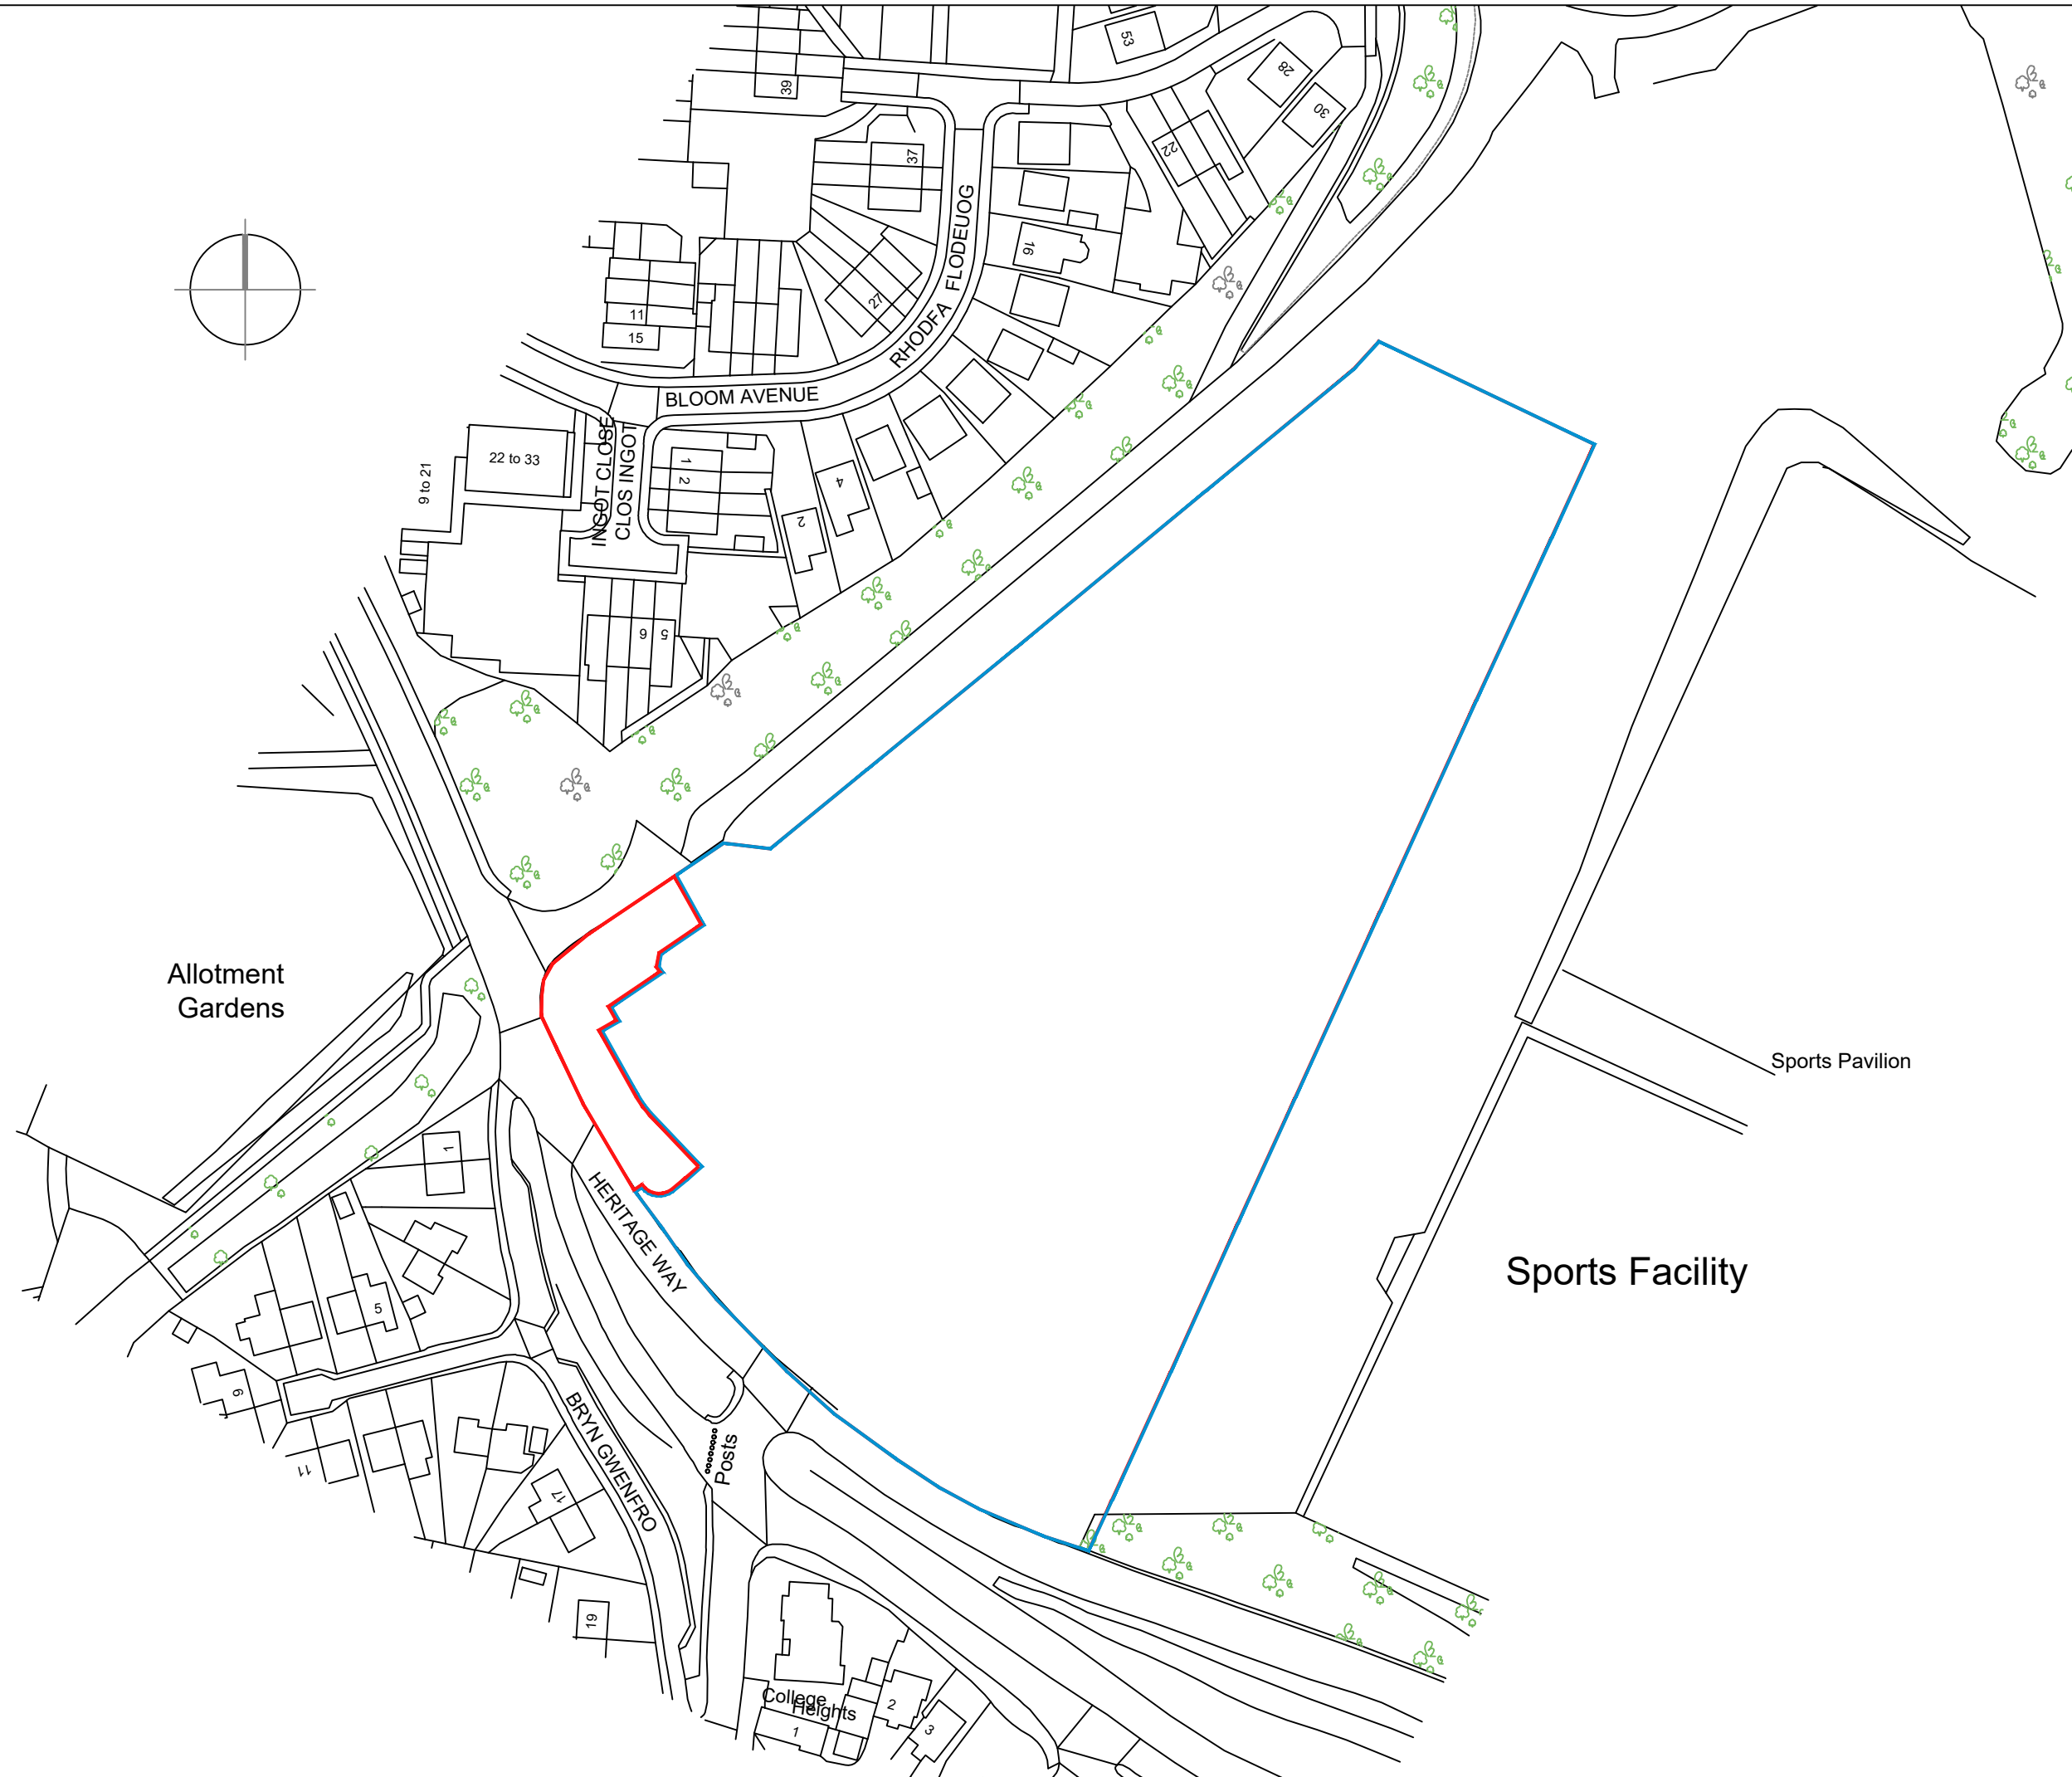


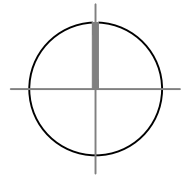

Rev	Description	Date	Initial
Revisions			

Taylor Wimpey North West
Washington House, Birchwood Park,
Warrington, Cheshire WA3 6GR
Tel 01925 849 500 Fax 01925 849 501
www.taylorwimpey.com

HERITAGE WAY
BRYMBO, WREXHAM
TEMP SALES CABIN PLAN
LOCATION PLAN

PLANNING

1:1250 @ A3 06/10/21 YC -

DRAWING NO	REVISION
20297	SCLP 01 -