



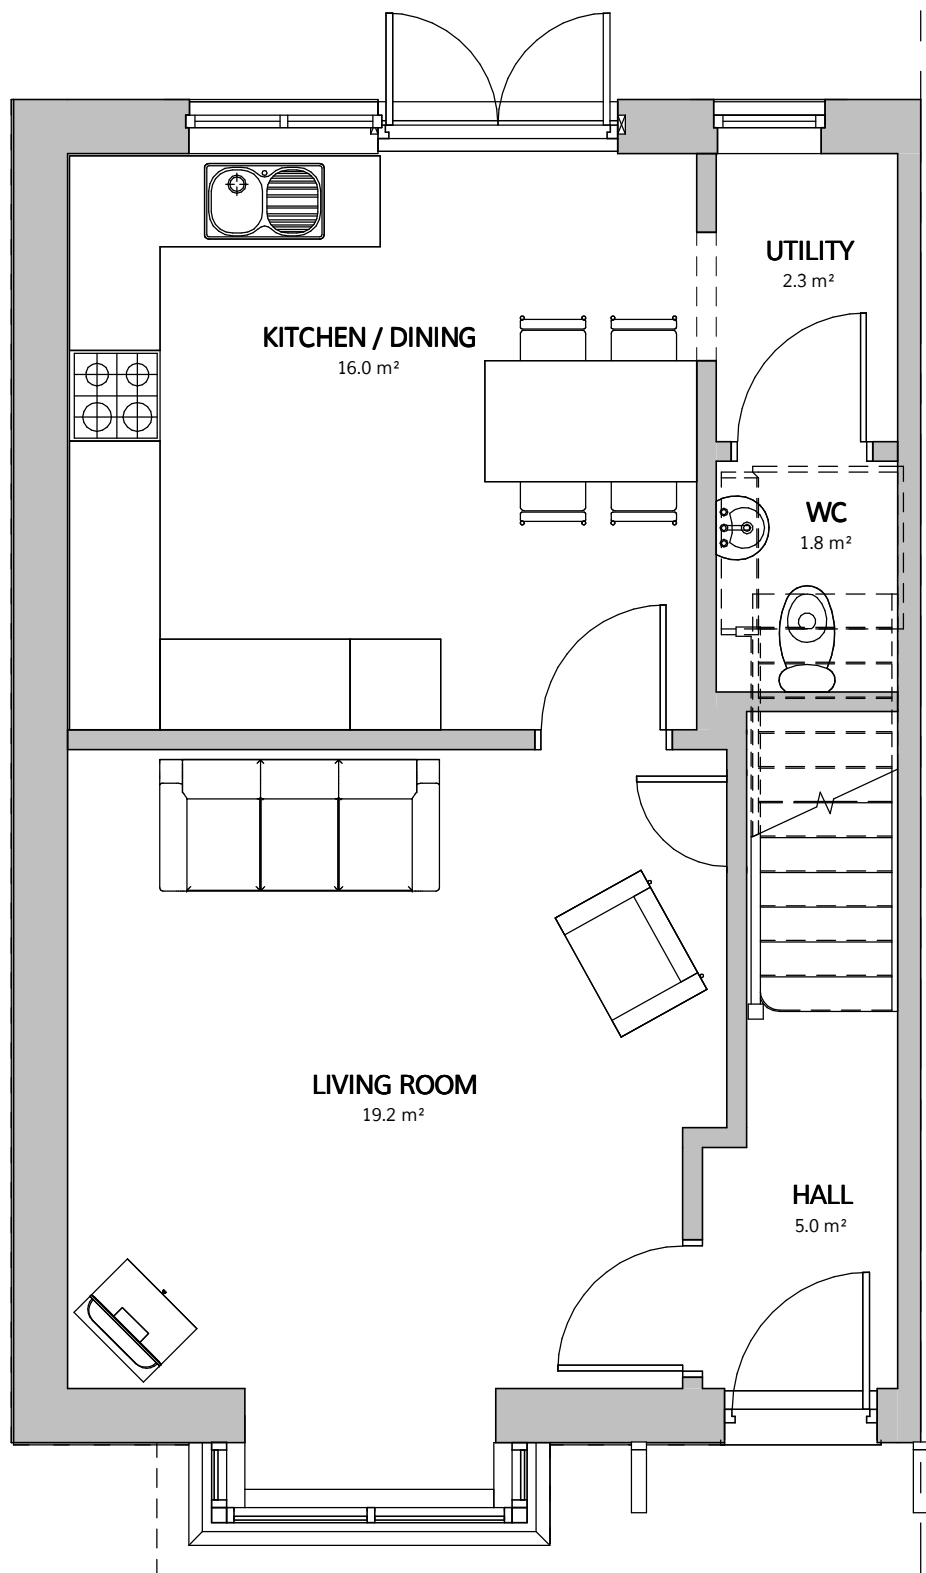

00 - GROUND FLOOR

SCALE 1 : 50

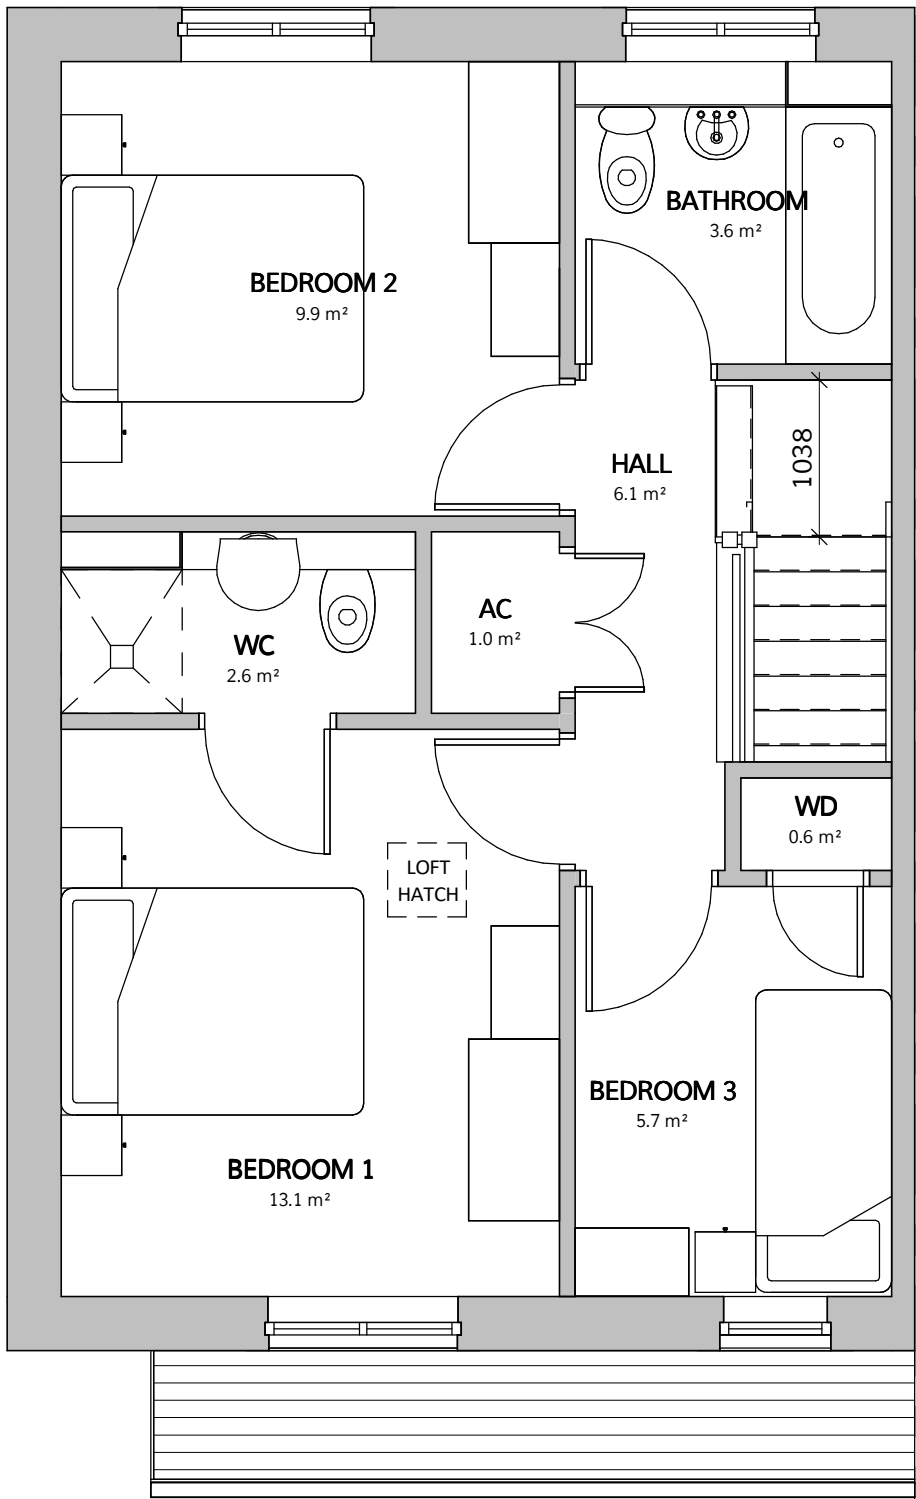

01 - FIRST FLOOR

SCALE 1 : 50



VISUAL SCALE 1:50 @ A3

Area Schedule (GIA)	
Name	Area

GROUND FLOOR	45.9 m ²
FIRST FLOOR	44.8 m ²
	90.7 m ²

PLOTS 2, 3, 4 & 5
GABLE OPTION PLOTS 1 & 6

B	ADDITIONAL CHANGES AS PER CLIENT COMMENTS	21/11/ 18	DP
A	ISSUED FOR PLANNING	16/08/ 18	IO

REV	DESCRIPTION	DATE	BY
-----	-------------	------	----

THIS DRAWING IS THE COPYRIGHT OF AINSLEY GOMMON ARCHITECTS. WORK TO FIGURED DIMENSIONS ONLY. CHECK ALL DIMENSIONS ON SITE. ANY DISCREPANCIES TO BE NOTIFIED TO THE ARCHITECT.
ELEMENTS OF STRUCTURE SHOWN ARE INDICATIVE AND FOR GUIDANCE. FINAL DESIGN TO BE AS STRUCTURAL ENGINEERS DETAILS AND SPECIFICATION.

PROJECT
WOODLANDS, DODDS LANE
for WWAH

DRAWING TITLE
HOUSE TYPE 4 LCHO (5P3B) - PLANS

SCALE 1 : 50 @ A3	DATE 13/08/18	DRAWN IO	CHECKED DP
----------------------	------------------	-------------	---------------

DRAWING STATUS	PLANNING
-------------------	----------

JOB No C861	DRAWING No 200	REVISION B
----------------	-------------------	---------------



THE OLD POLICE STATION, 15 GLYNNE WAY, HAWARDEN, CH5
Tel: 01244 537 100 | wales@agarchitects.co.uk
Ainsley Gomon Architects Ltd, Registered in England & Wales No. 4187948
Registered Office: 1 Price Street, Hamilton Square, Birkenhead CH41 6JN

PRINTED 21/11/2018 15:27:12

A3