


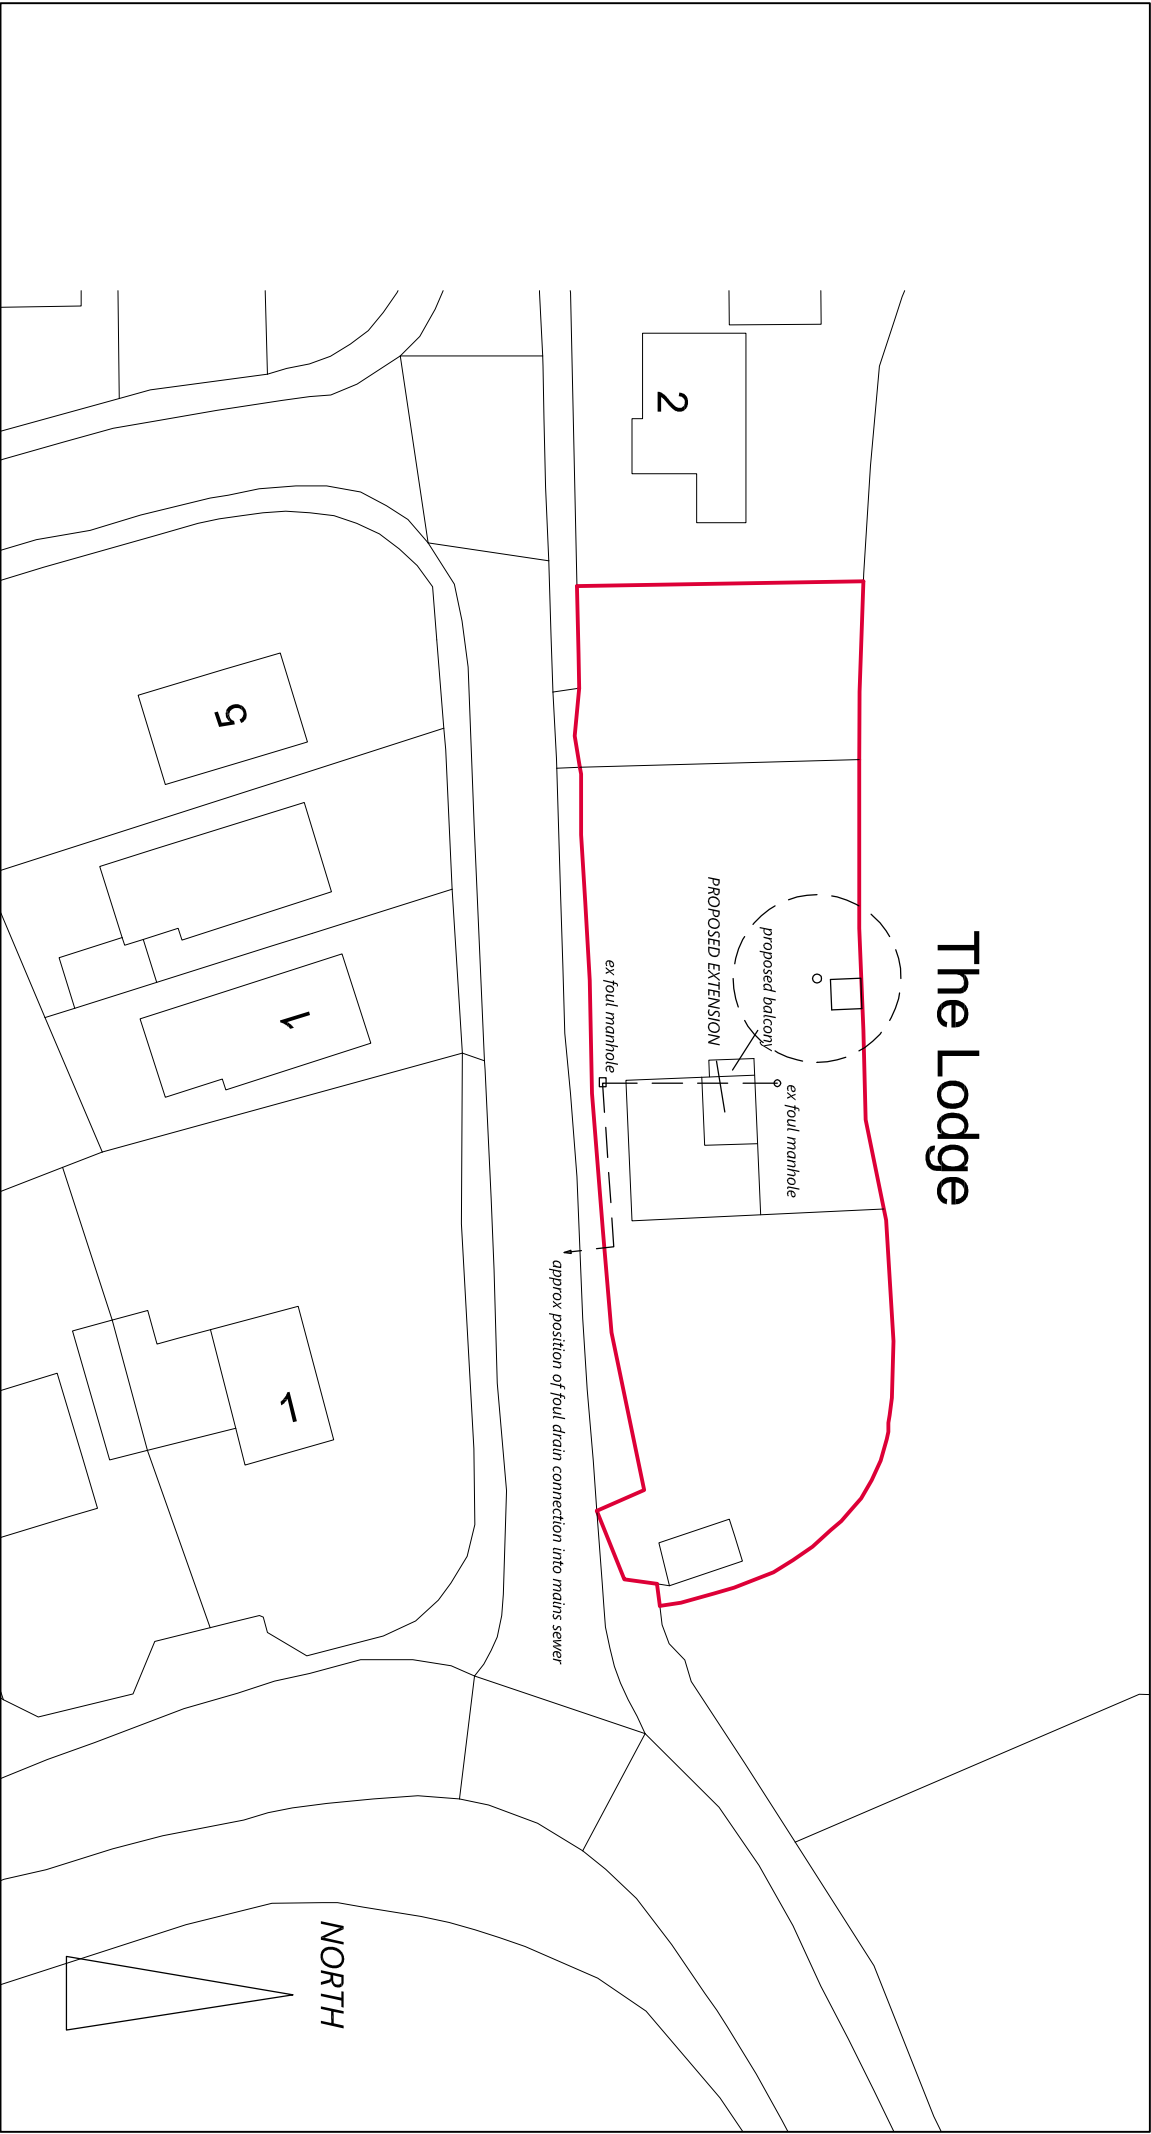

# The Lodge

Parry Davies Architects.

Chartered Architects.

| PROJECT TITLE                     | DATE     | SCALE    | DRWN | CHK |
|-----------------------------------|----------|----------|------|-----|
| THE LODGE LLANNERCH PANNNA PENLEY | MAY 2021 | 1:500@A4 | RSG  |     |

| DRWG. TITLE | DRWG. NOS. | REV |
|-------------|------------|-----|
| BLOCK PLAN  | 20.6179/B1 | A   |

Studio 55:20 North Wales Business Park Abergele LL18 7LJ

Tel:01745 585517 E-mail: PDPArchitects@aol.com