


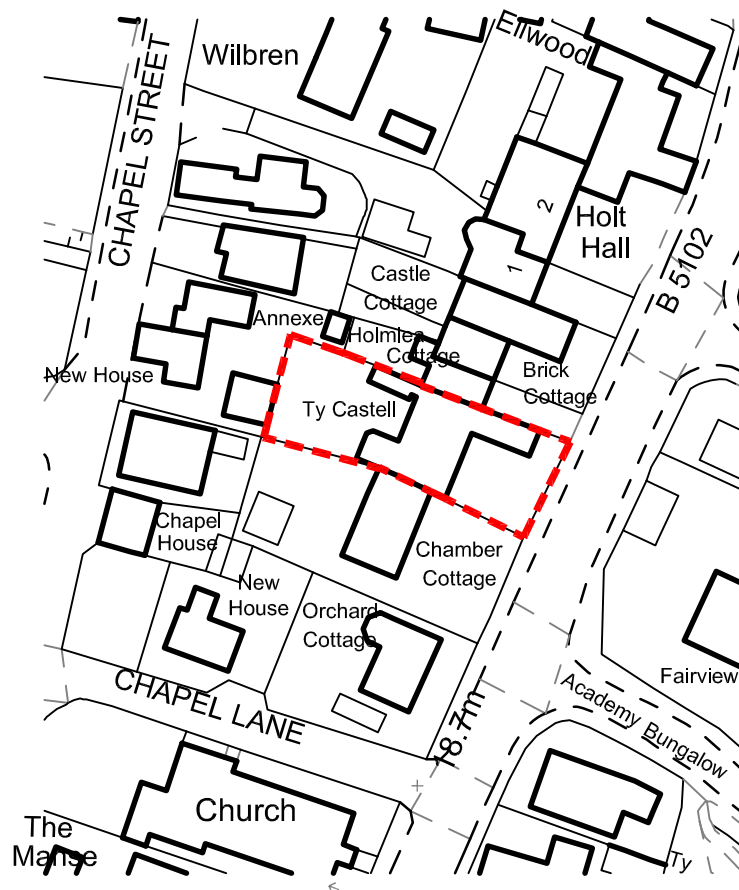

0 10 20 50mm NATURAL SCALE

Rev.	Description:	Initial	Chkd.
Client ANGELA SHROPSHALL-CLARK			
Project New Sun Room & Internal Alterations at Ty Castell Holt LL13 9YW			
Dwg. Title Location Plan			
Scale 1:1000 Drawn Others Chkd. Date 08/10/21			
Dwg. No. 860/L(-)01 Revision -			

ORIGINAL DRAWING SIZE 297 x 210 (A4)