
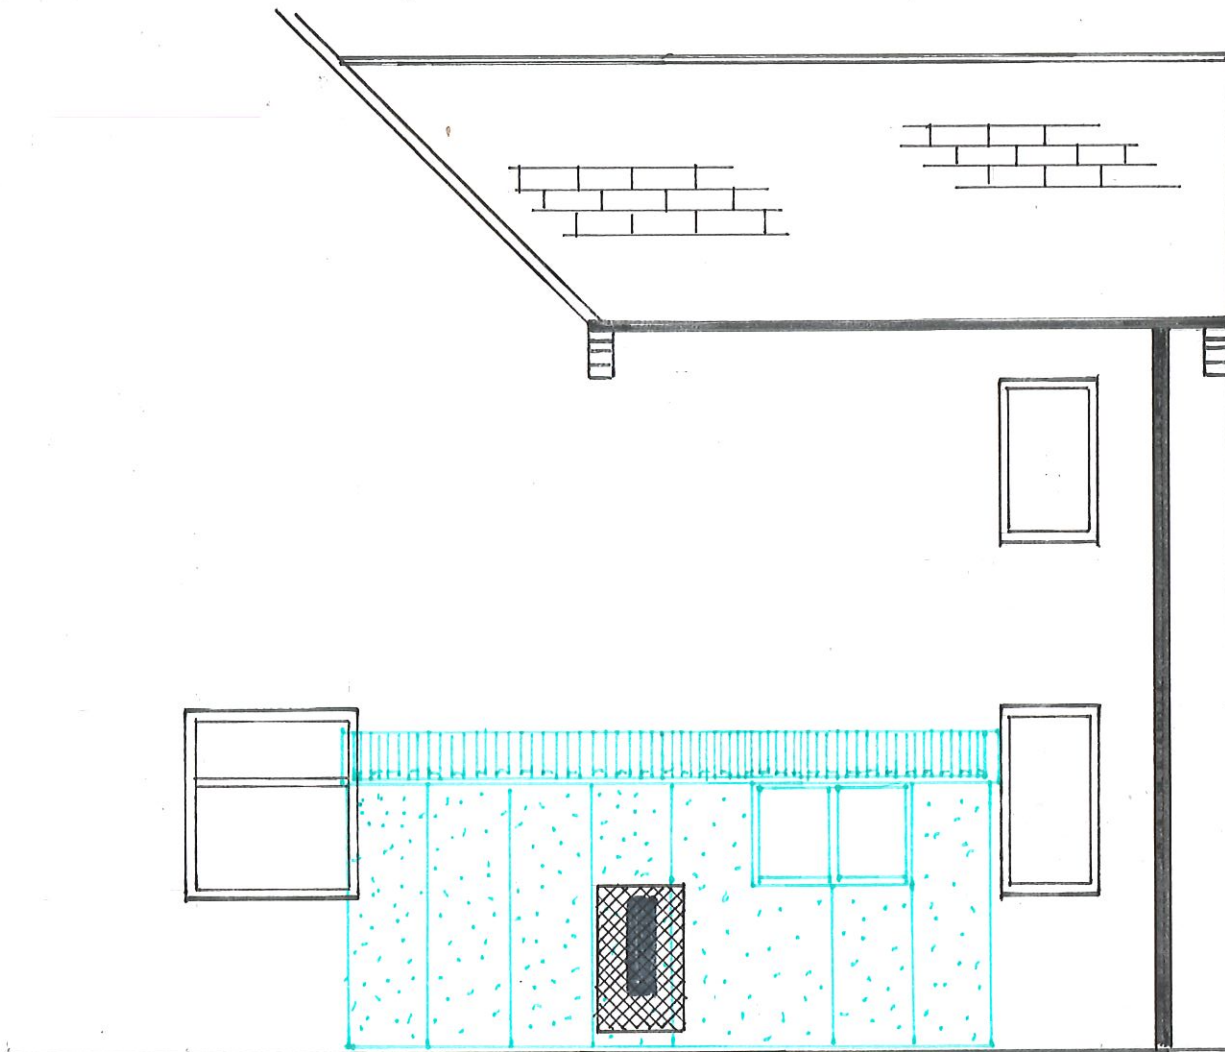


# Park House, Holt

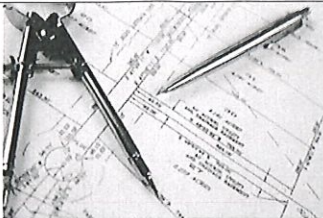

|                                         |       |                                                                                      |
|-----------------------------------------|-------|--------------------------------------------------------------------------------------|
| PH218/020/EL2                           |       |  |
| Side elevation with garage superimposed |       |                                                                                      |
|                                         |       |                                                                                      |
| SCALE 1: 50@A3                          |       |                                                                                      |
| Mr Owen-Jones                           |       |                                                                                      |
| Drawn by:                               | Date: |                                                                                      |
| AMJ                                     | 05/21 |                                                                                      |
|                                         |       | HAFODPLANNING<br>CONSULTANTS                                                         |