


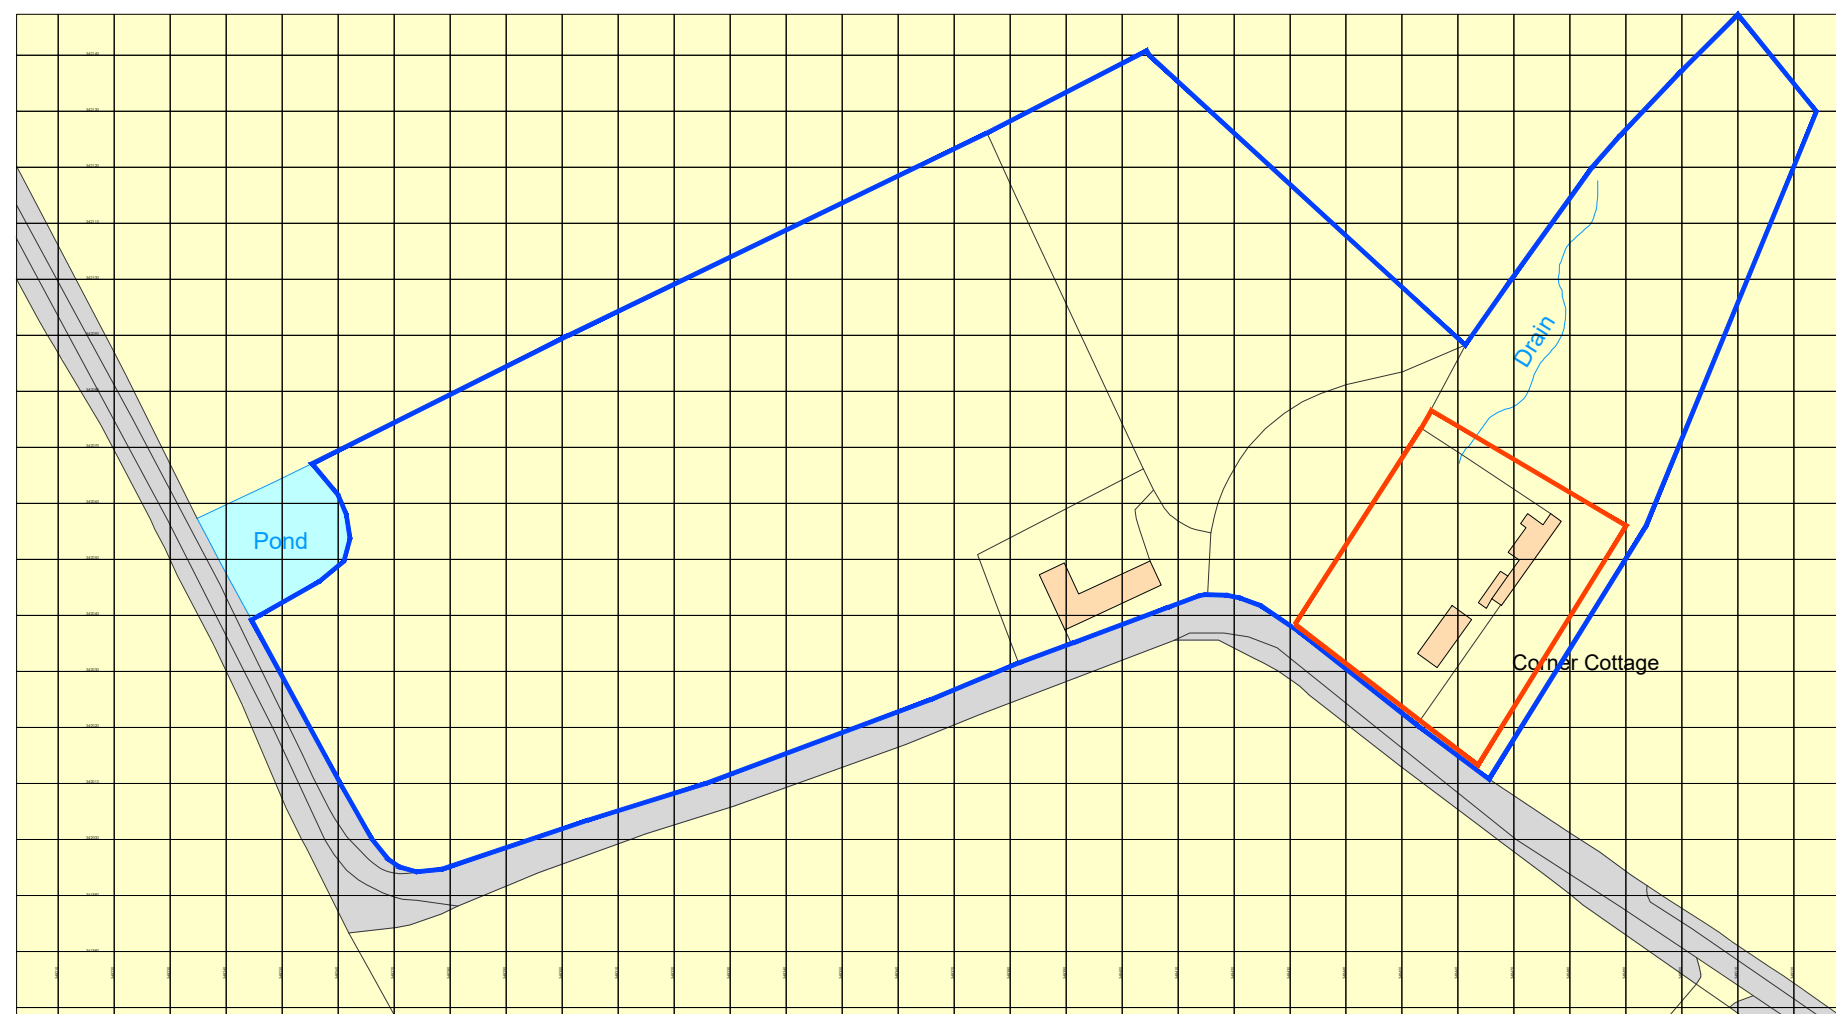

Ordnance Survey, (c) Crown Copyright 2020. All rights reserved. Licence number 100022432

REVISION-B



SCALE 1:1250 @ A3

Please ensure all dimensions are confirmed
on site prior to construction, do not scale!

OS LOCATION PLAN

CORNER COTTAGE, TYBROUGHTON

Mr & Mrs Bebbington

D.N 100

SD PEMBLE RIBA
AUG. 2021