


PEL 006

A4

1:20 m/s

FENCING FOR ARENA

Rails showing at 0.87 x 0.0375

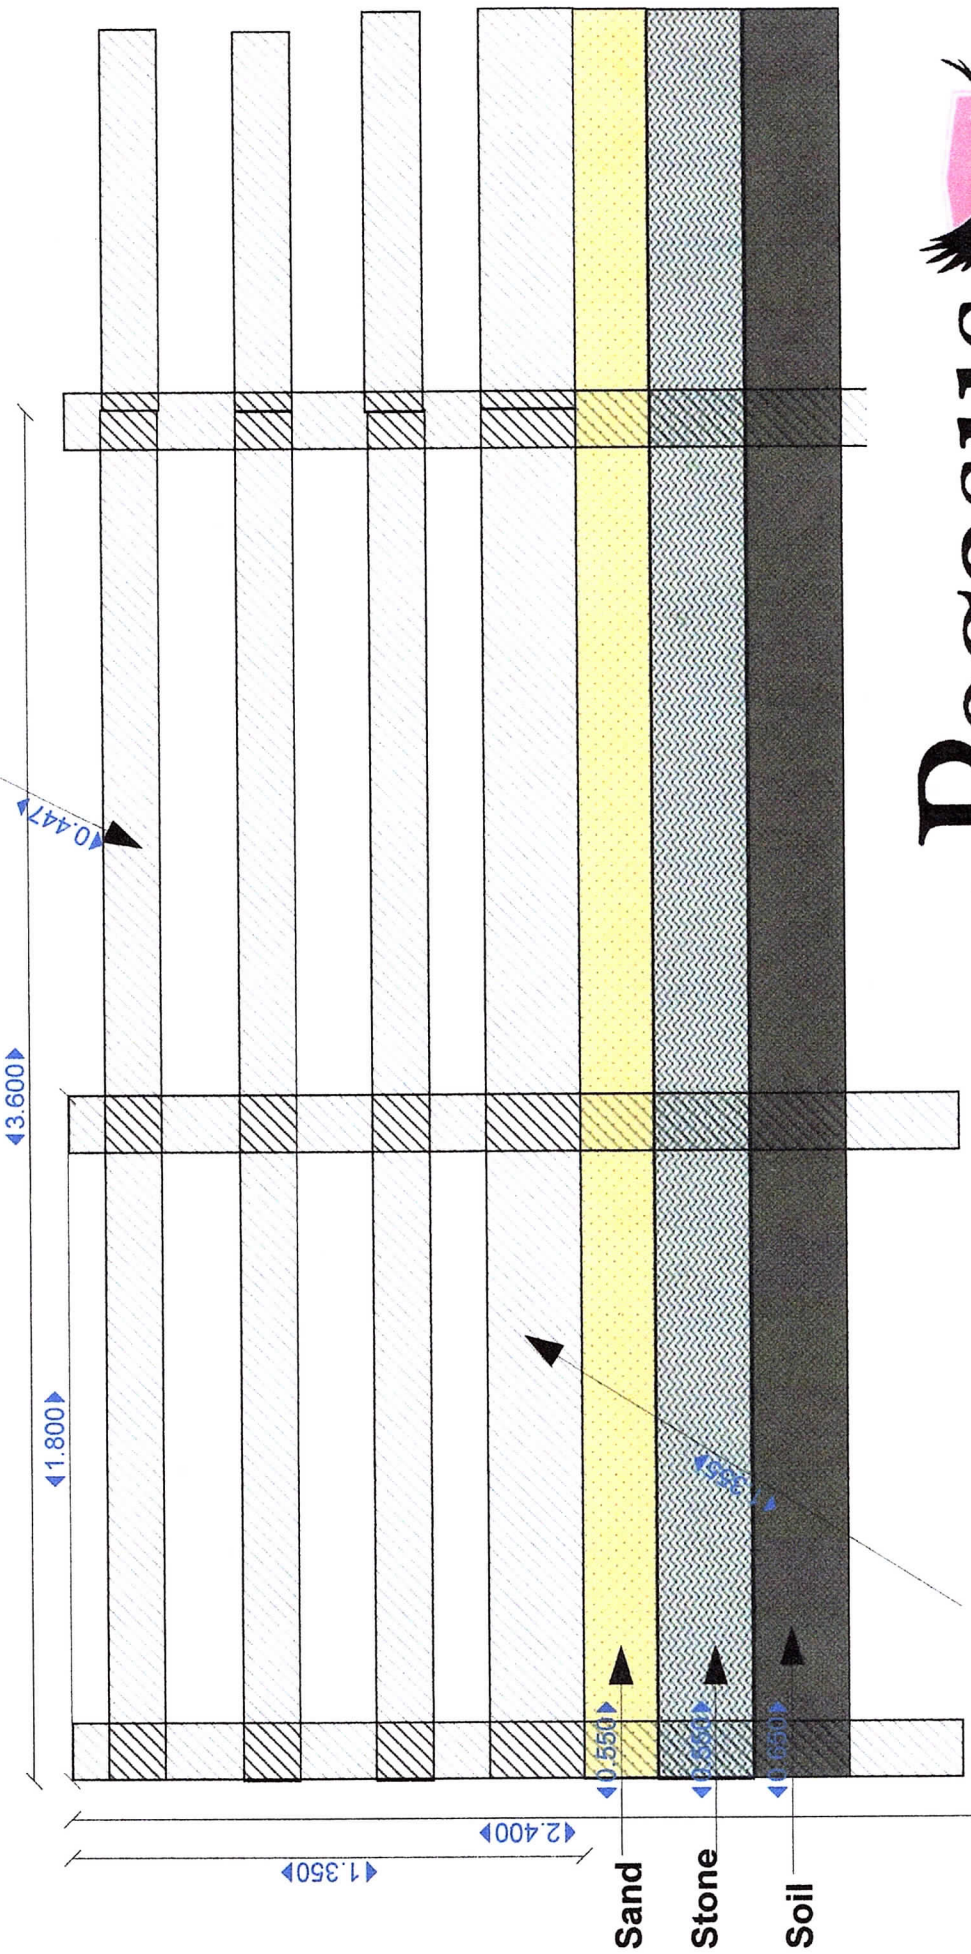

Kickboard showing 0.150 x 0.0375