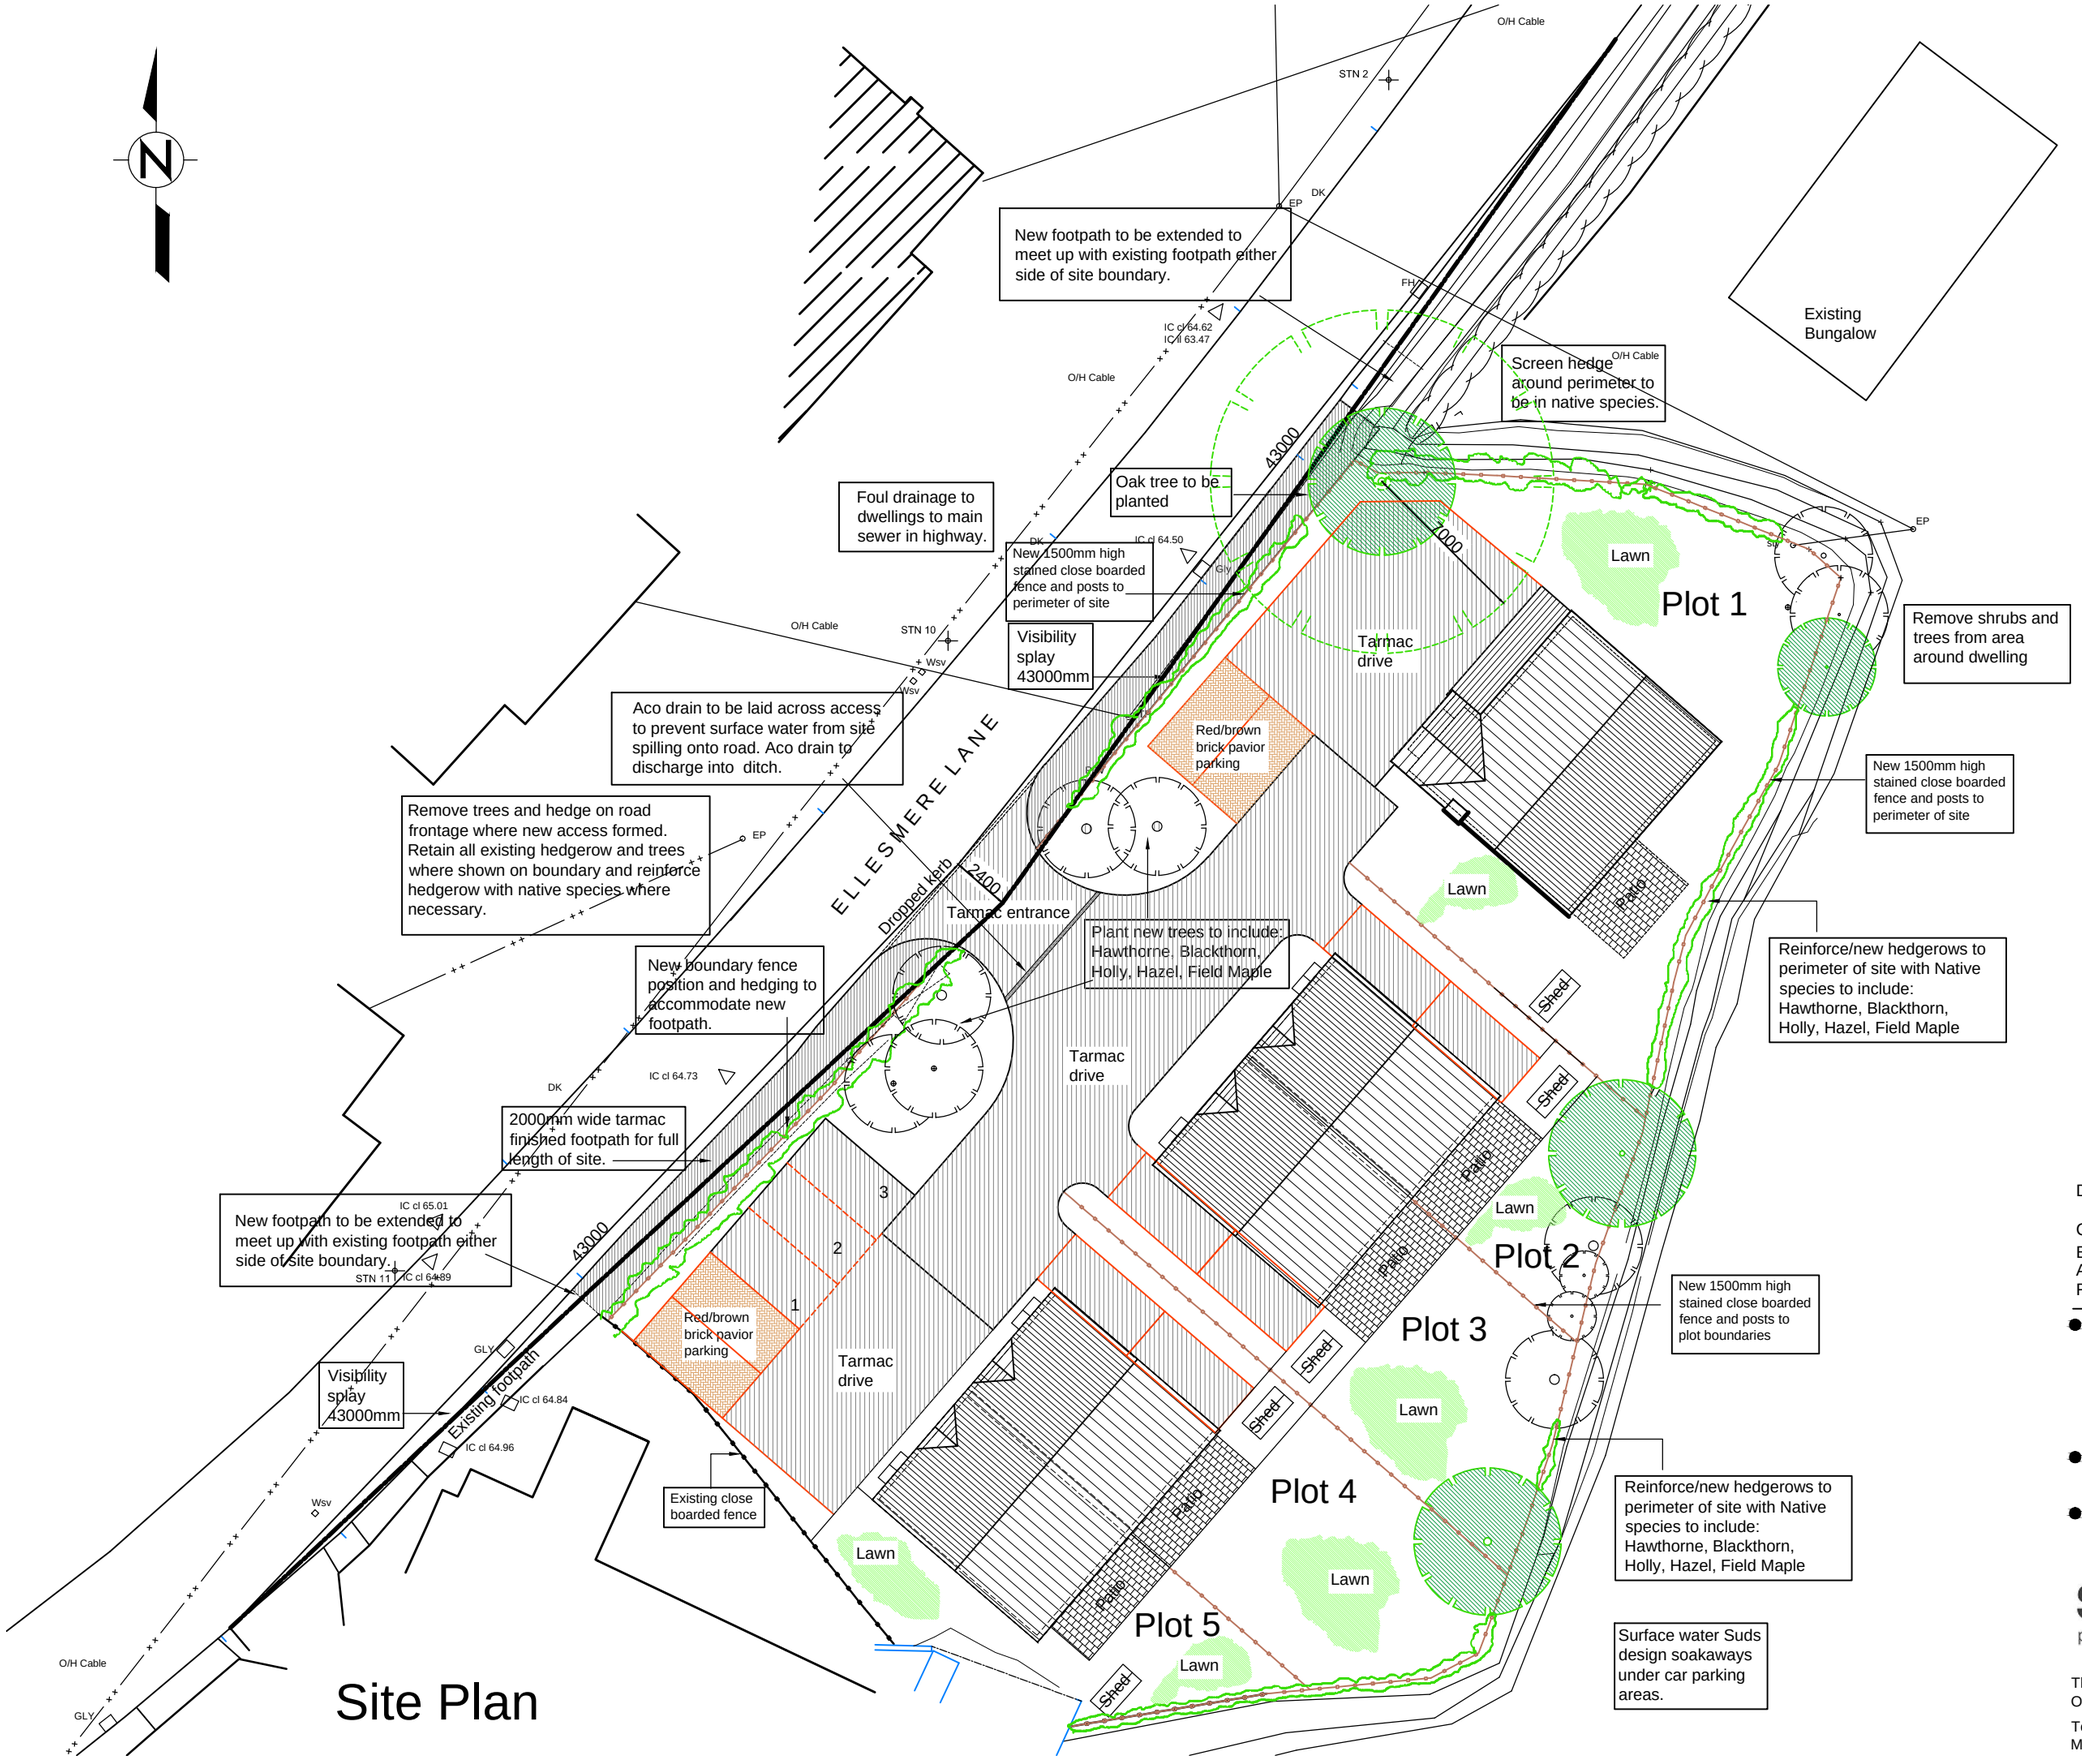

Site Plan

Specification are subject to verification be manufacturing or construction work proce commencement of work, Paul Whale sho regarding the current status of this drawir and the illustrated works are copyright of be reproduced by a third party without wr

D 10/08/18 Notes on driveway, bounda hedging etc.finishes addec
C 31/07/18 Note on footpath extension
B 18/06/18 Entrance revised.
A 31/05/18 Layout revised.
Revision

- Project:

Proposed Development c
Land at Penley

- Scale: 1:250
- Project Ref: 1210/190.05d

studio83
paul whale architecture and design

The Fort Offices, Artillery Business Park, Par
Oswestry,Shropshire, SY21 4AD
Tel: 01691 664239
Mob: 07828 820200