



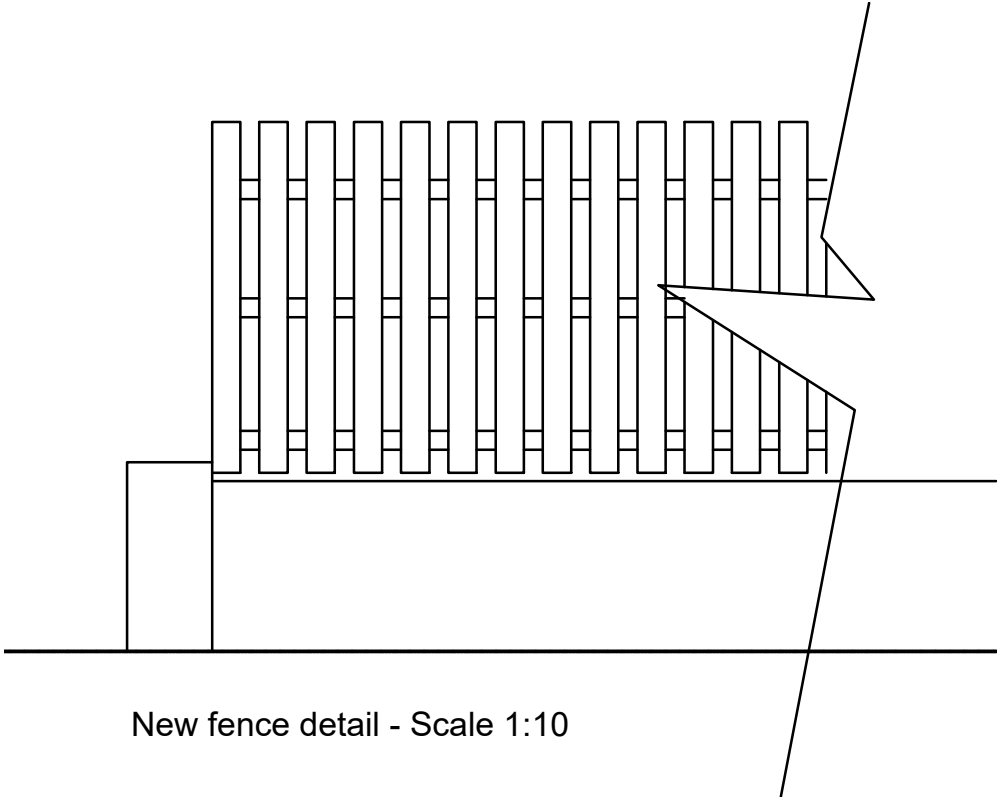

New fence detail - Scale 1:10

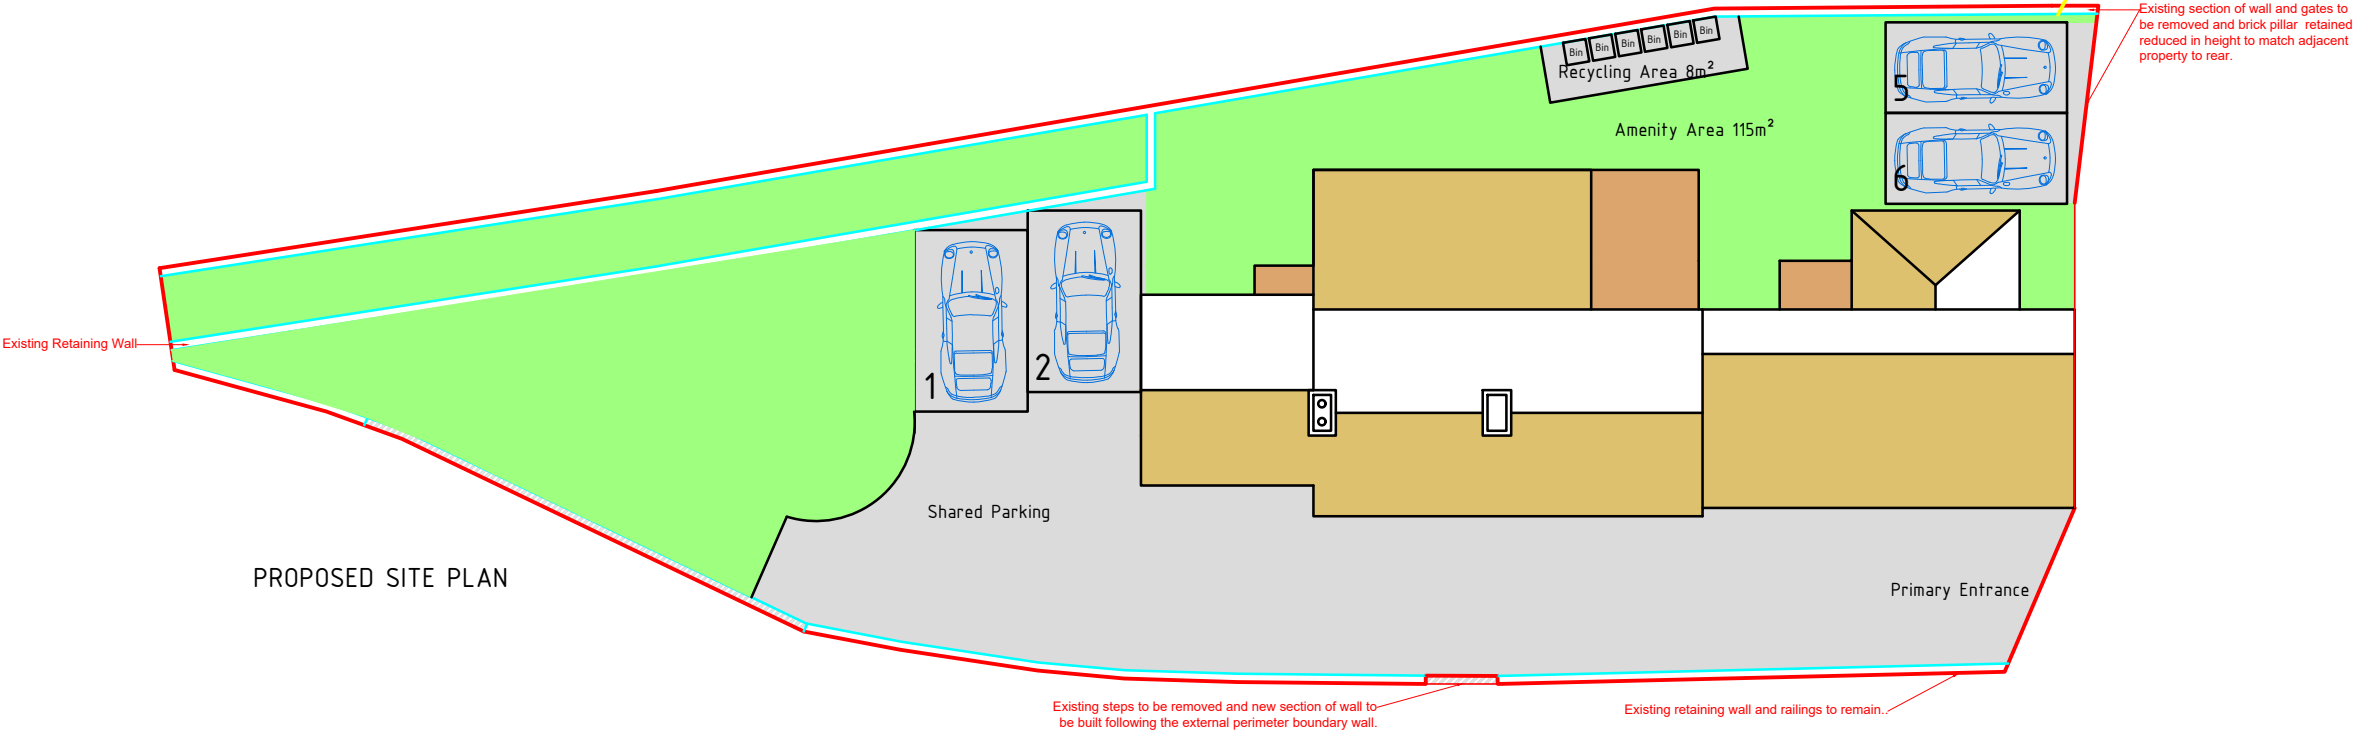



Ferndale Villa, 25 Manley Road,
Wrexham, LL13 8HD
Tel (01978) 353445
www.hdsarchitectural.co.uk

Project; Proposed Conversion to former 'Horse and Jockey' Public House, Ponclau, Wrexham, LL14 1SD	
Title; Boundary Plan	Scale (A3); 1:1250 & 1:200
Dwg No; HJ/PD/04c	Date; July 2021
Revision; ..	