


APPLICATION BOUNDARY INDICATED THUS: _____

Schedule of Areas	m²
Site Area	407

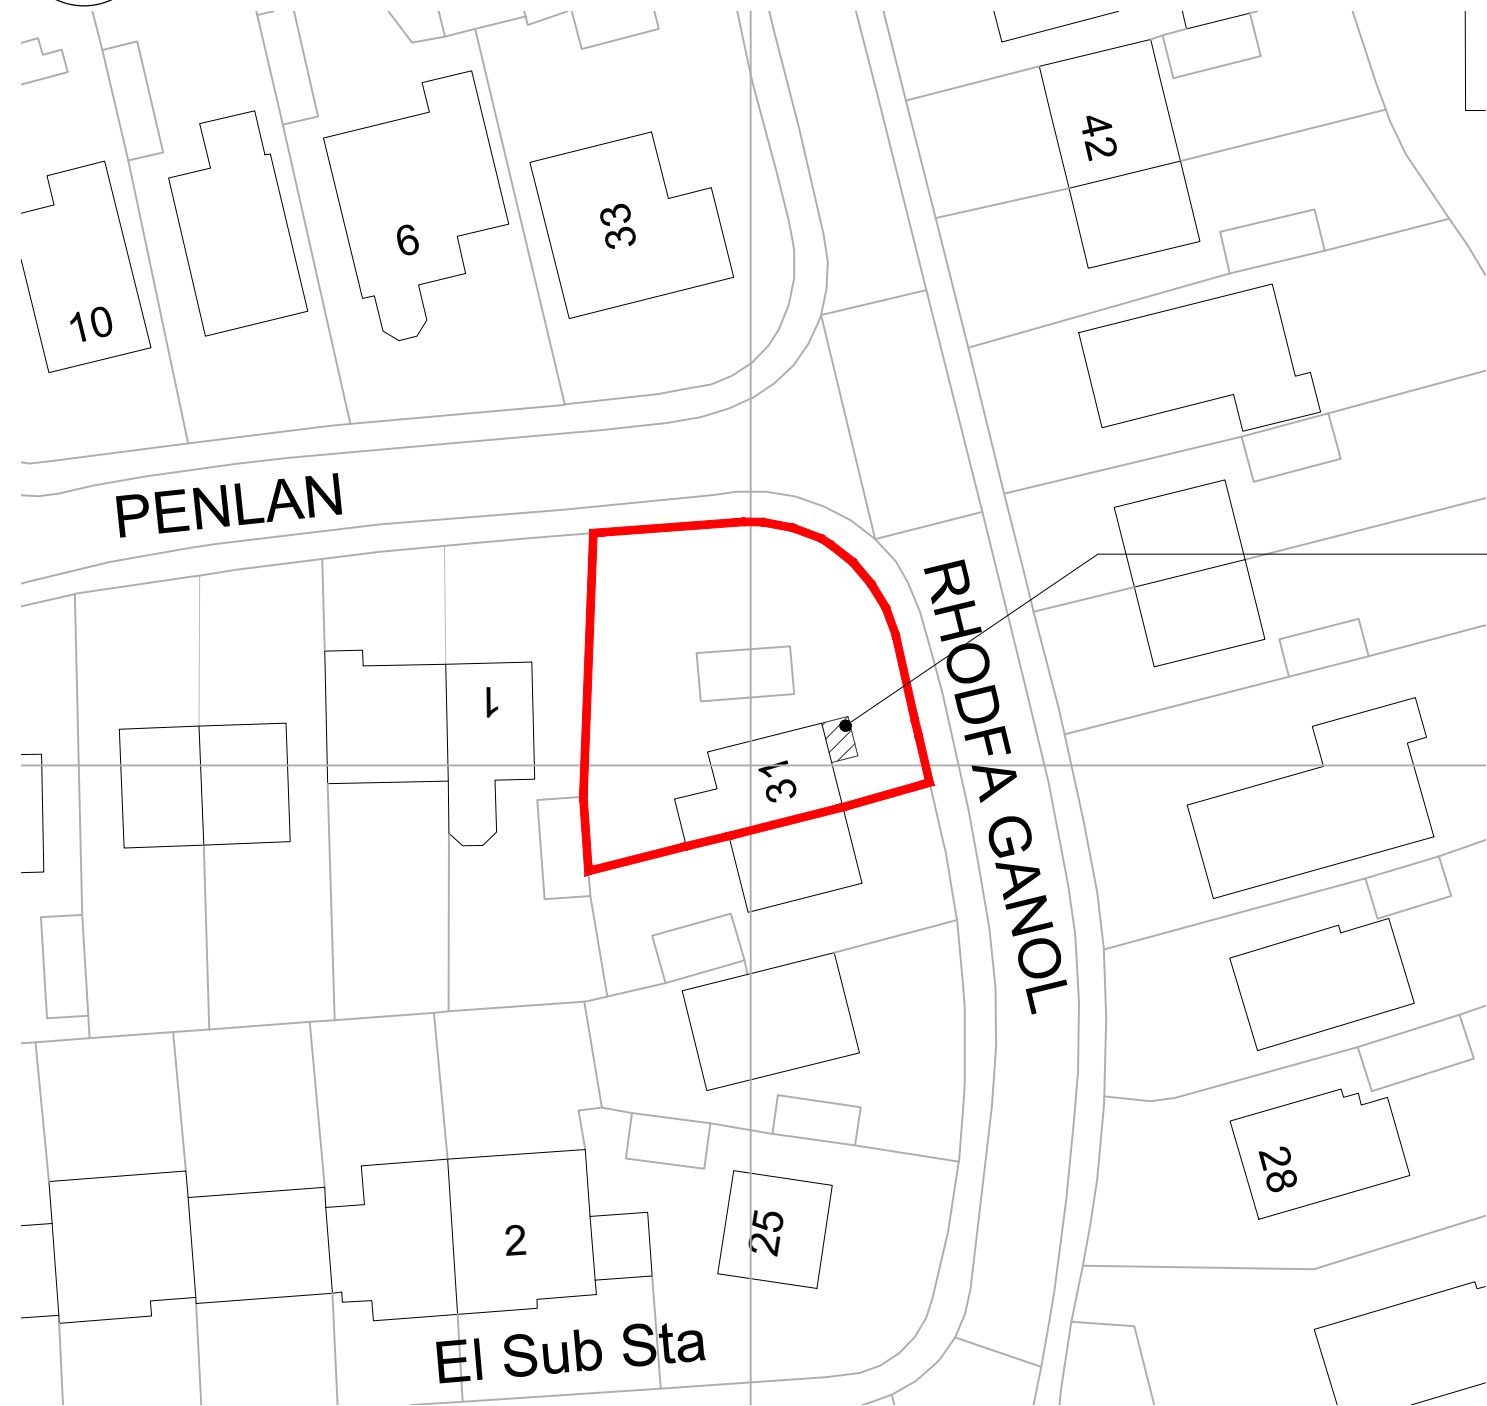

Proposed new front ground floor porch extension (4.8m² footprint / 3.1² GIA) to be comprised of traditional masonry wall construction with facing brickwork finish and mono-pitch roof with concrete roof tiles to match existing.

A	07/10/2021	TBS
Non-draft issue		
-	07/10/2021	TBS
Draft issue		
Rev	Date	Drawn by



Speaks Design Services
6A Middle Road
Coedpoeth
Wrexham
LL11 3TN
Tel 01978 562872
Mob 07592 759095
Mail info@speaksds.co.uk
Web www.speaksds.co.uk



Produced on 05 October 2021 from the Ordnance Survey National Geographic Database and incorporating surveyed revision available at this date.
This map shows the area bounded by 330196 346384,330296 346384,330296 346484,330196 346484,330196 346384
Reproduction in whole or part is prohibited without the prior permission of Ordnance Survey.
Crown copyright 2021. Supplied by copla ltd trading as UKPlanningMaps.com a licensed Ordnance Survey partner (100054135).
Data licence expires 05 October 2022. Unique plan reference: v1c//698958/946257

Block Plan - 1:500

Project 31 Rhodfa Ganol, Johnstown, Wrexham, LL14 1PW			
Client Eifion Jones		Purpose of Issue For Approval	Drawing Stage Planning
Title Block Plan			
Scale @ A4 1:500	Date Oct 2021	Ref 163	Drawn TBS
Dwg No 163/RGJ/PL/002			Rev A