


1. All dimensions to be verified on site prior to any shop works being commenced.
2. Any discrepancies to be reported to the Designer before any work is put in hand.
3. Do not scale from this drawing.
4. This drawing is to be read in conjunction with relevant consultants and specialists drawings.
5. This is a metric drawing.
6. Dimensions indicated thus "" are site dimensions and are to be adjusted onsite by the Contractor accordingly.

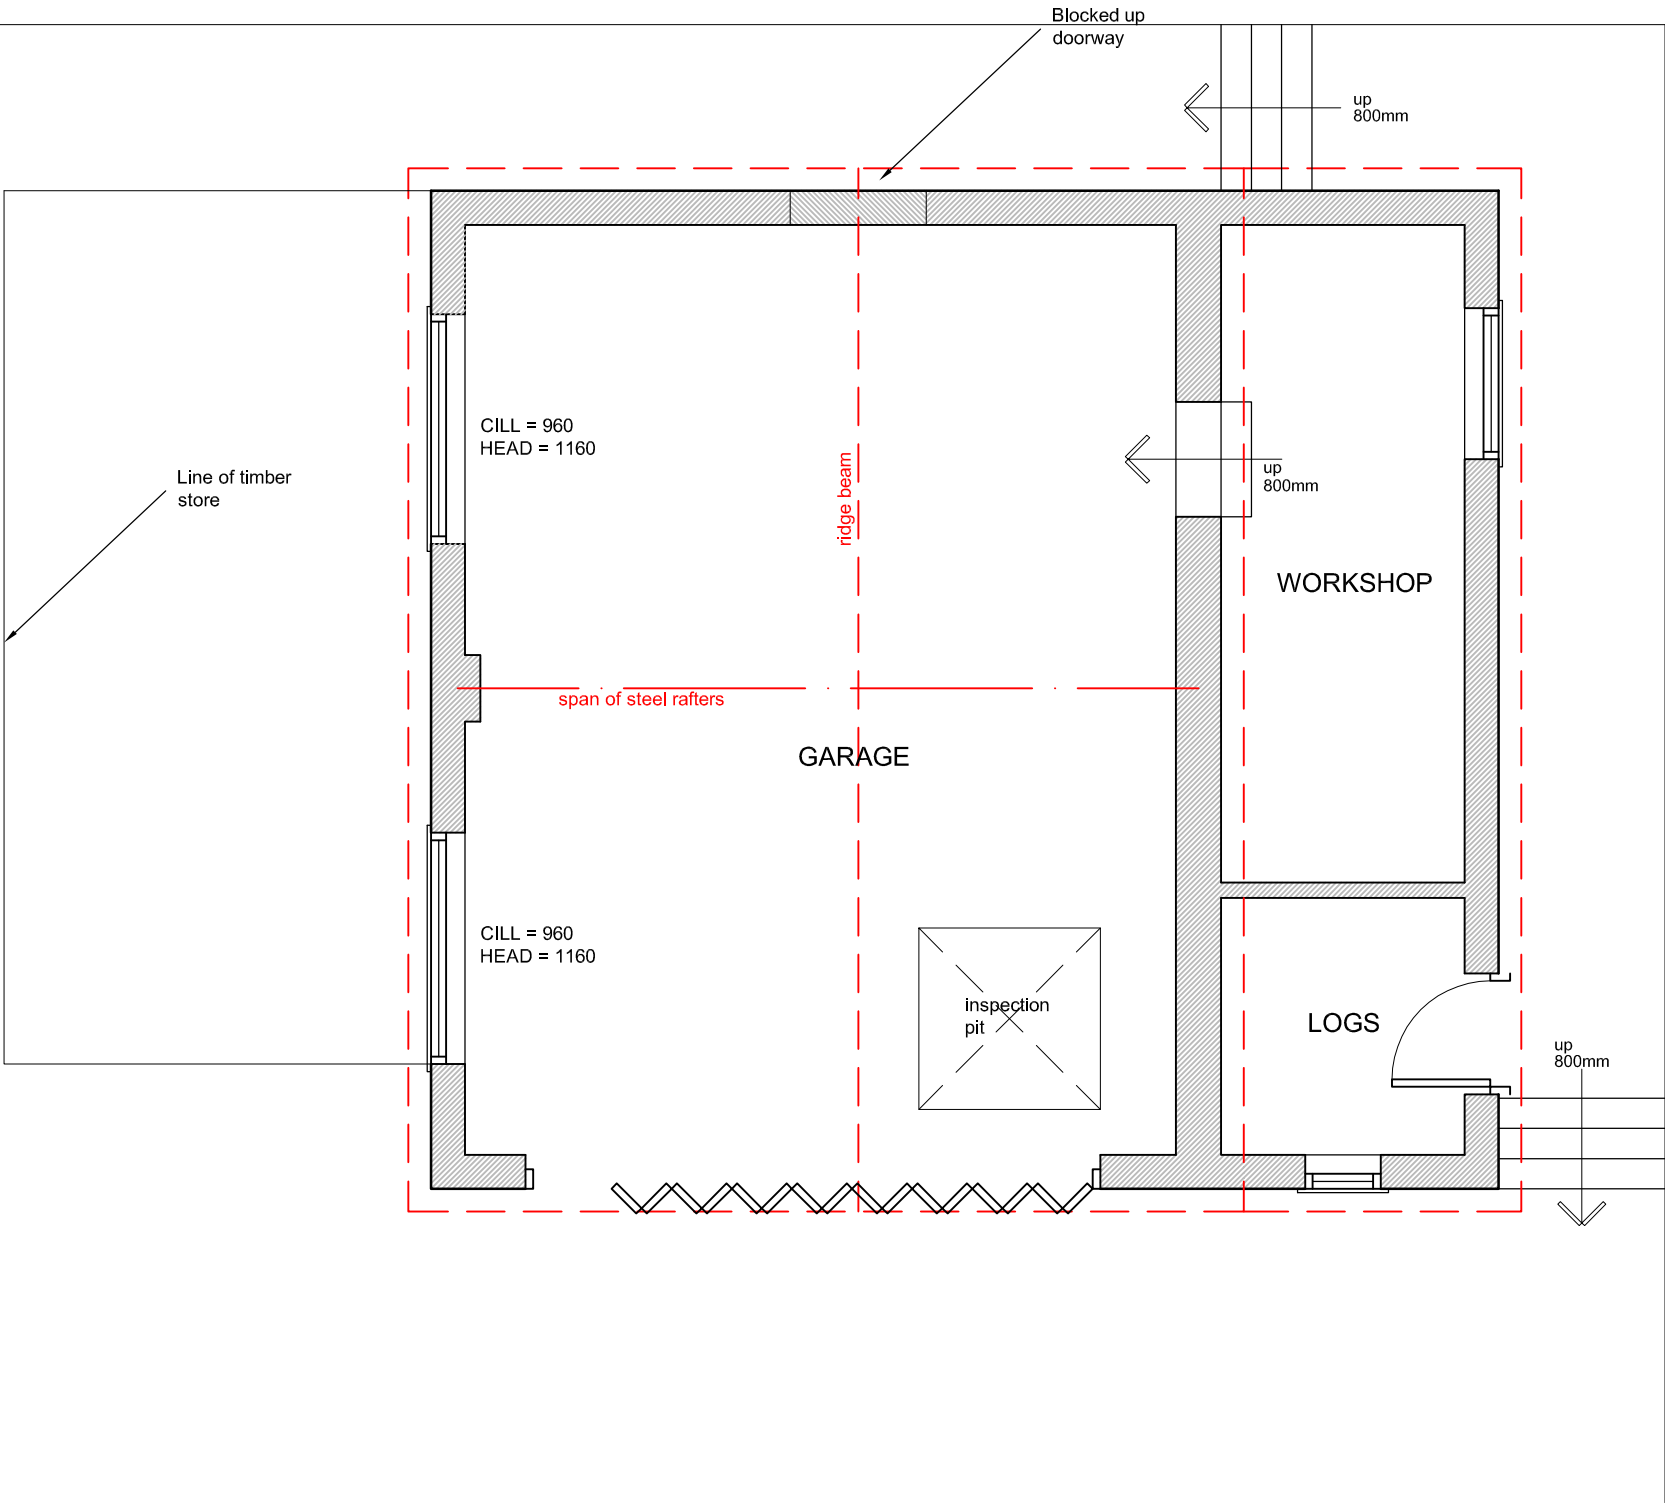

Rev:	Description:	Initial:	Chkd:
Client	Jane Taylor		
Project	Peniarth, Wesley Road Bwlchgwyn LL11 5UY		
Drwg. Title	Garage Floor Plan AS EXISTING		
Scale	1:50	Drawn C.B.	Chkd. I.A.S.
Drwg. No.	727/L(-)02		
			Date 11/08/21
			Revision -