




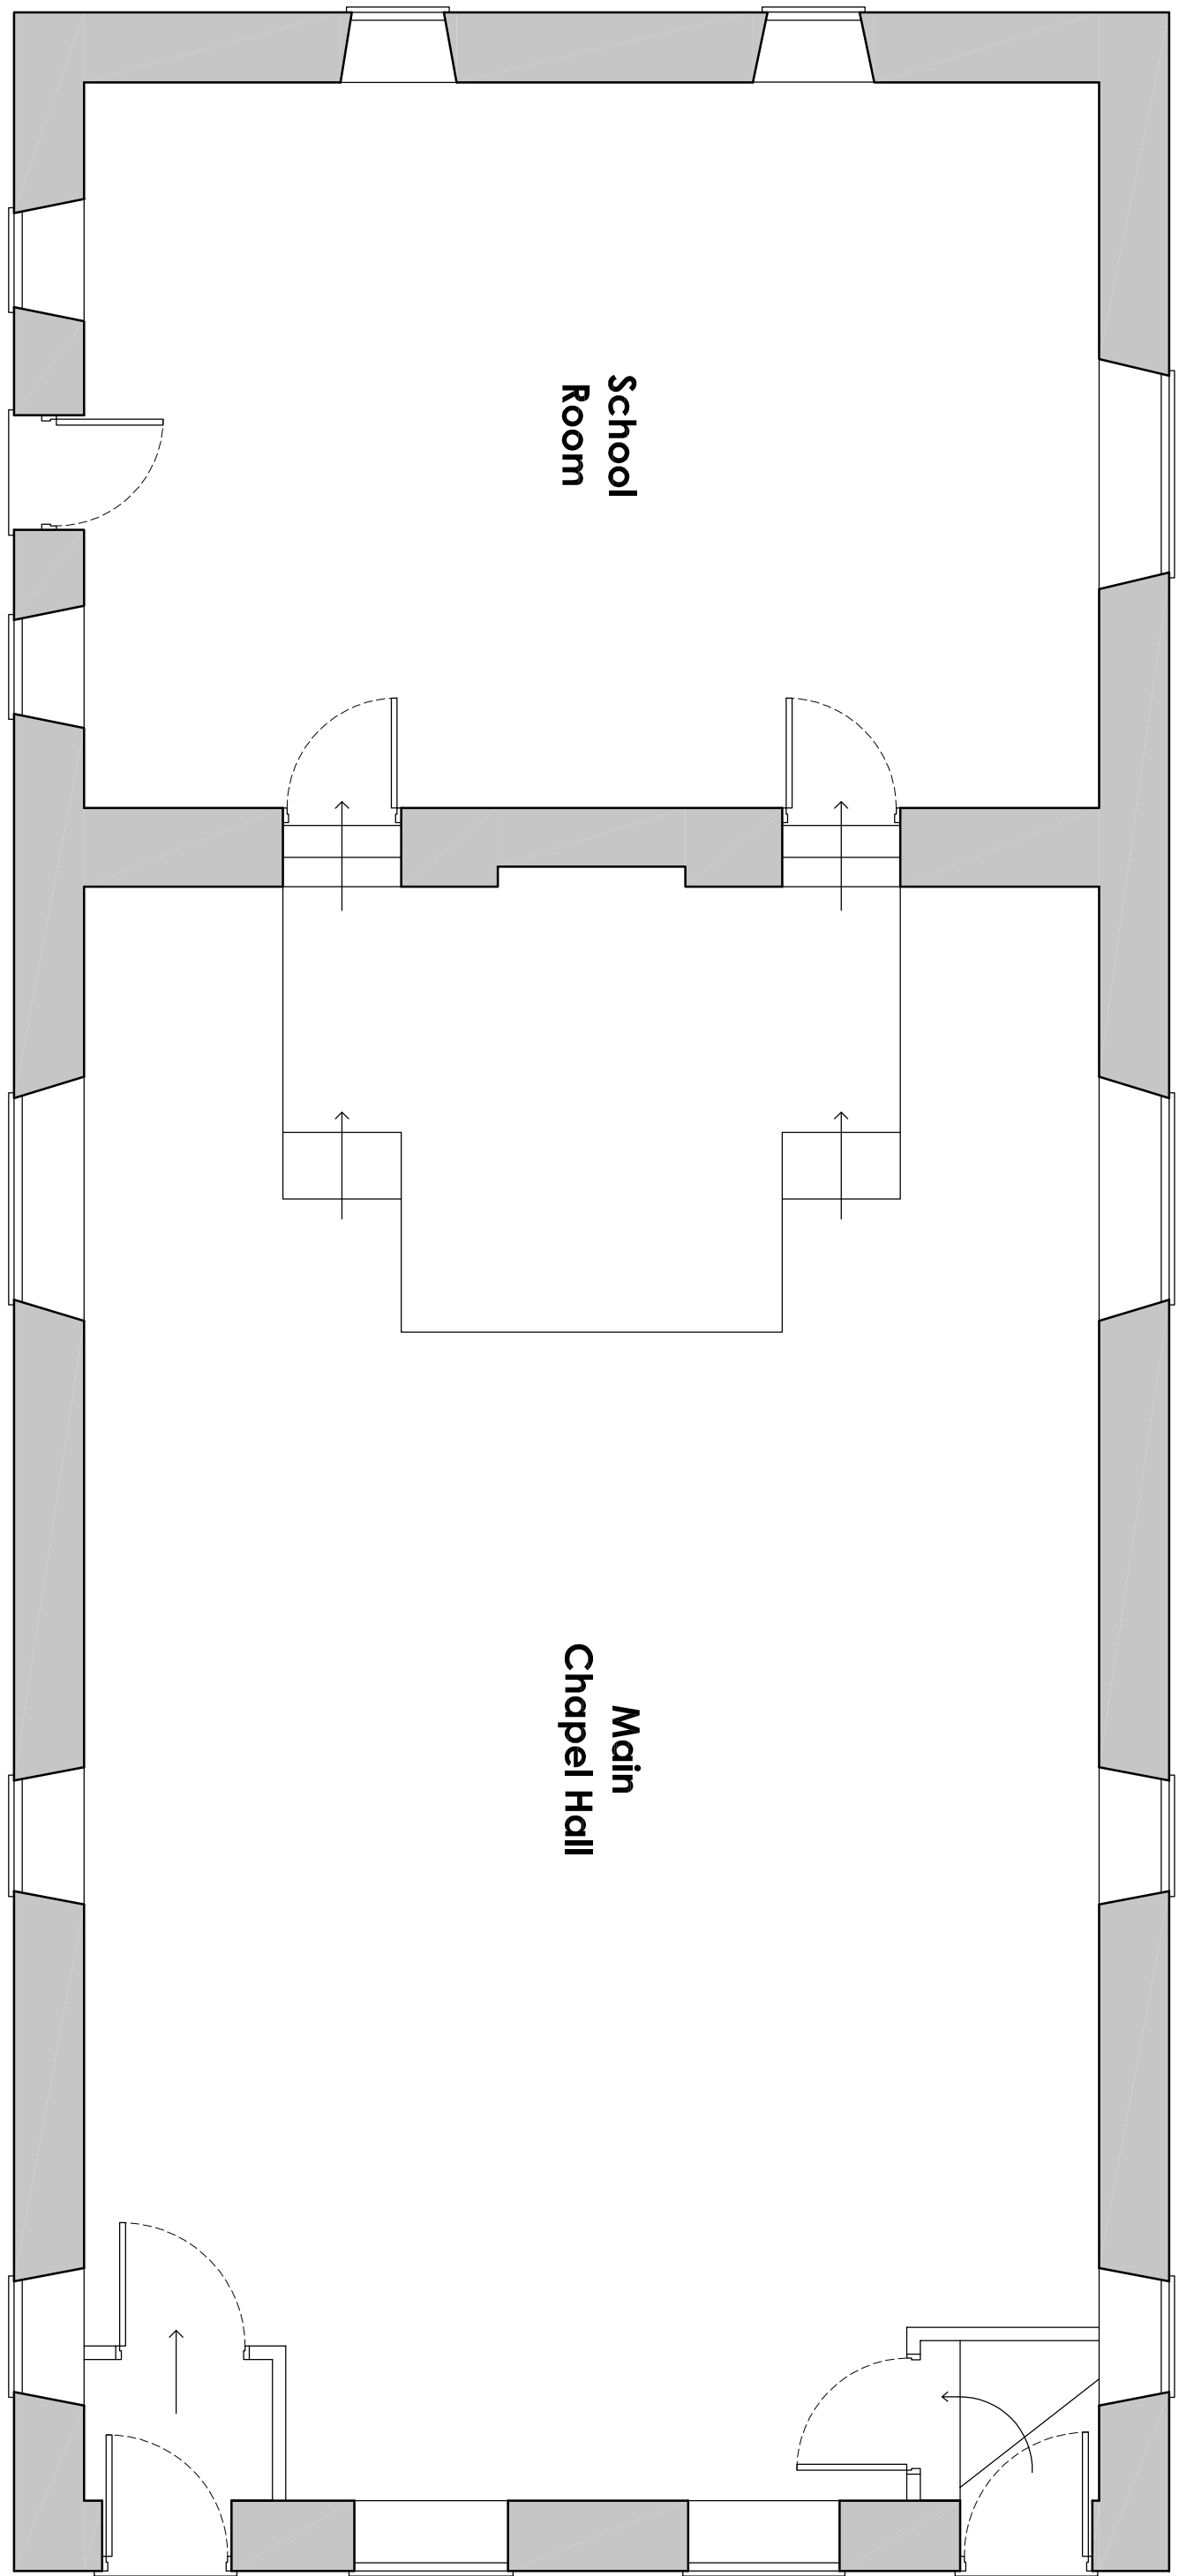


EXISTING GROUND FLOOR PLAN
1:50 @ A0

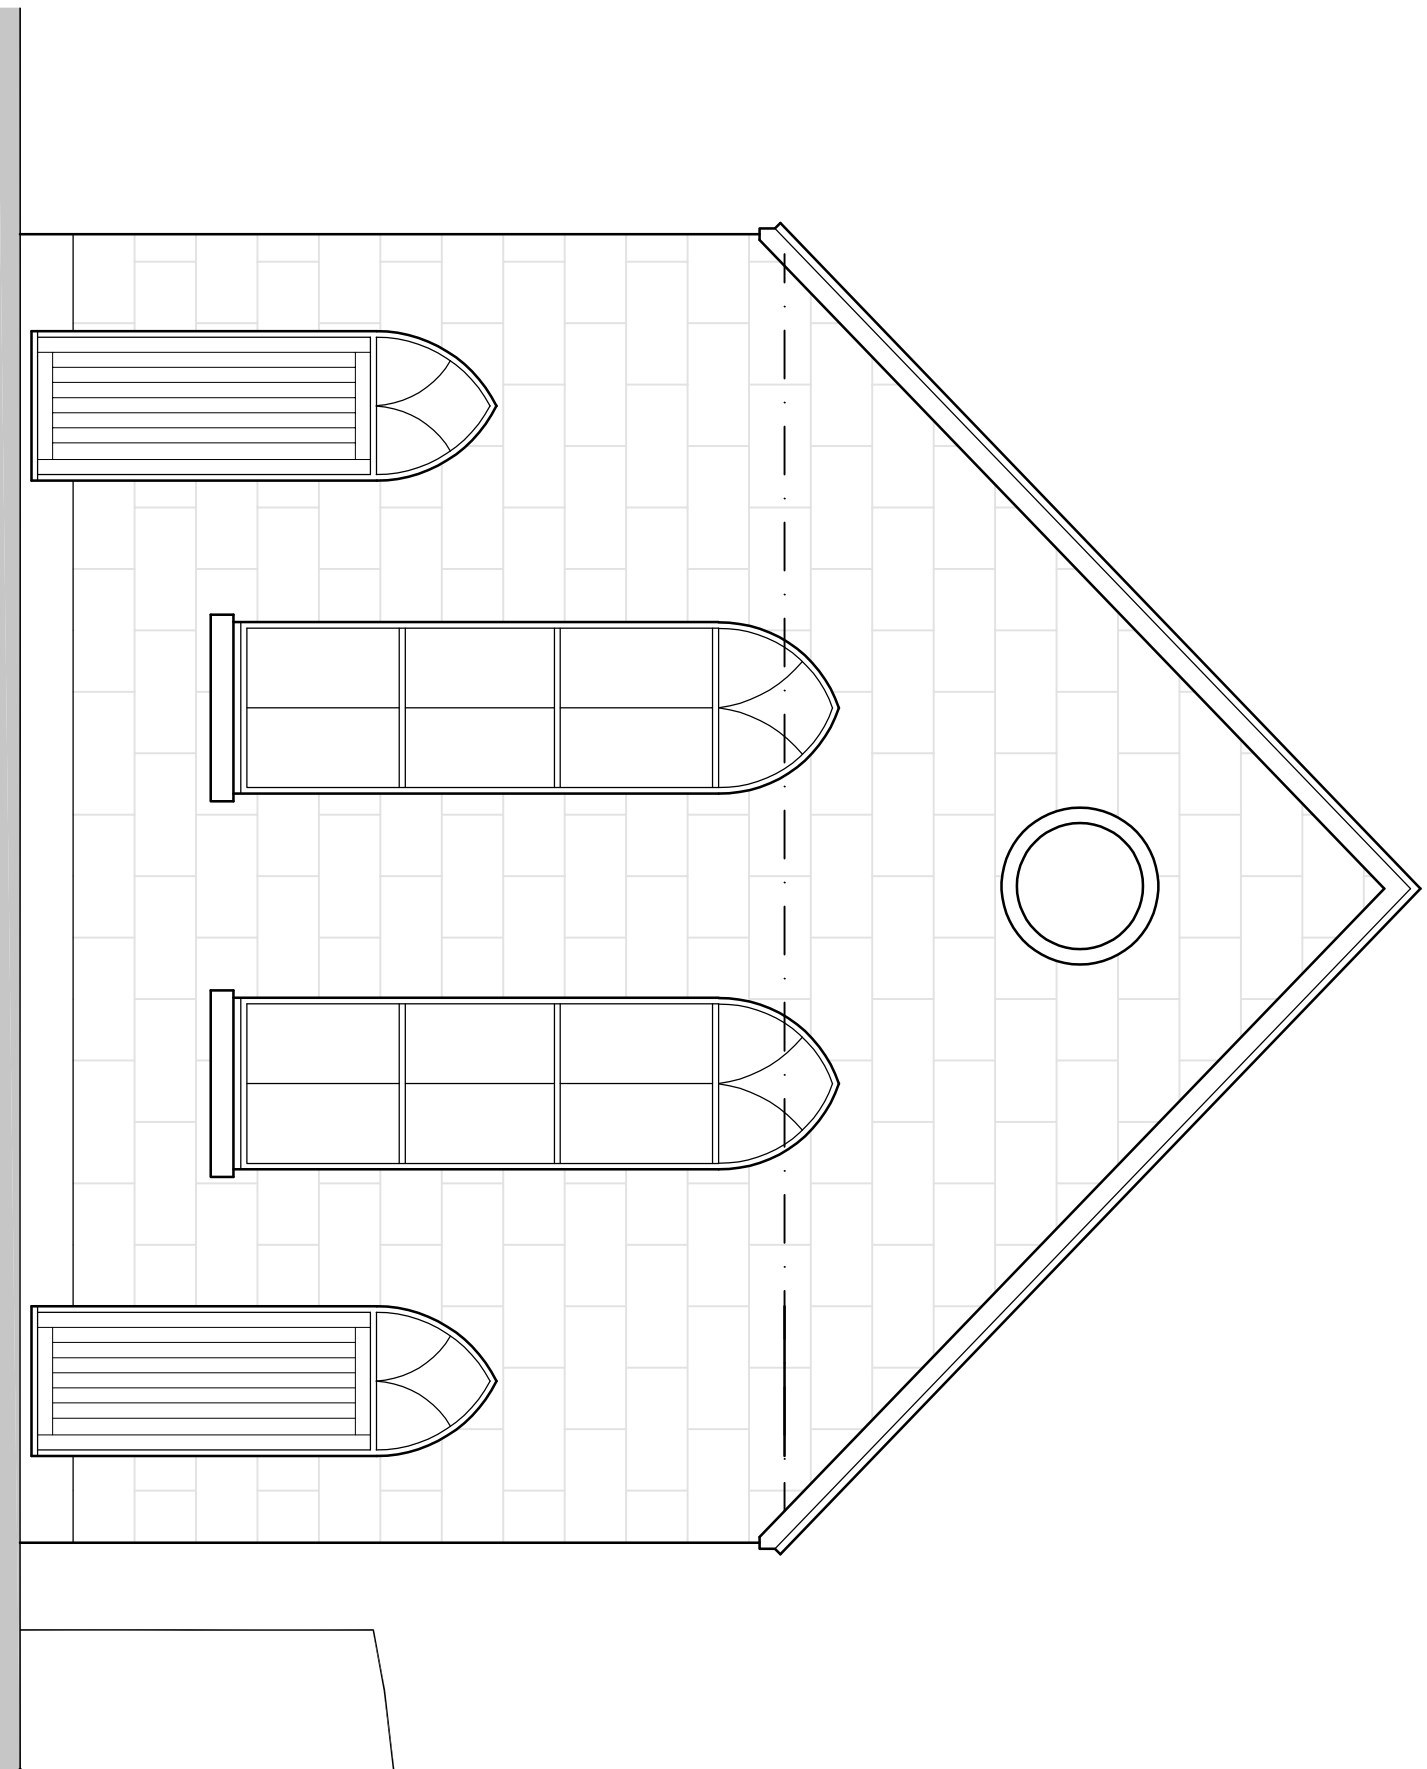


EXISTING FRONT ELEVATION
1:50 @ A0

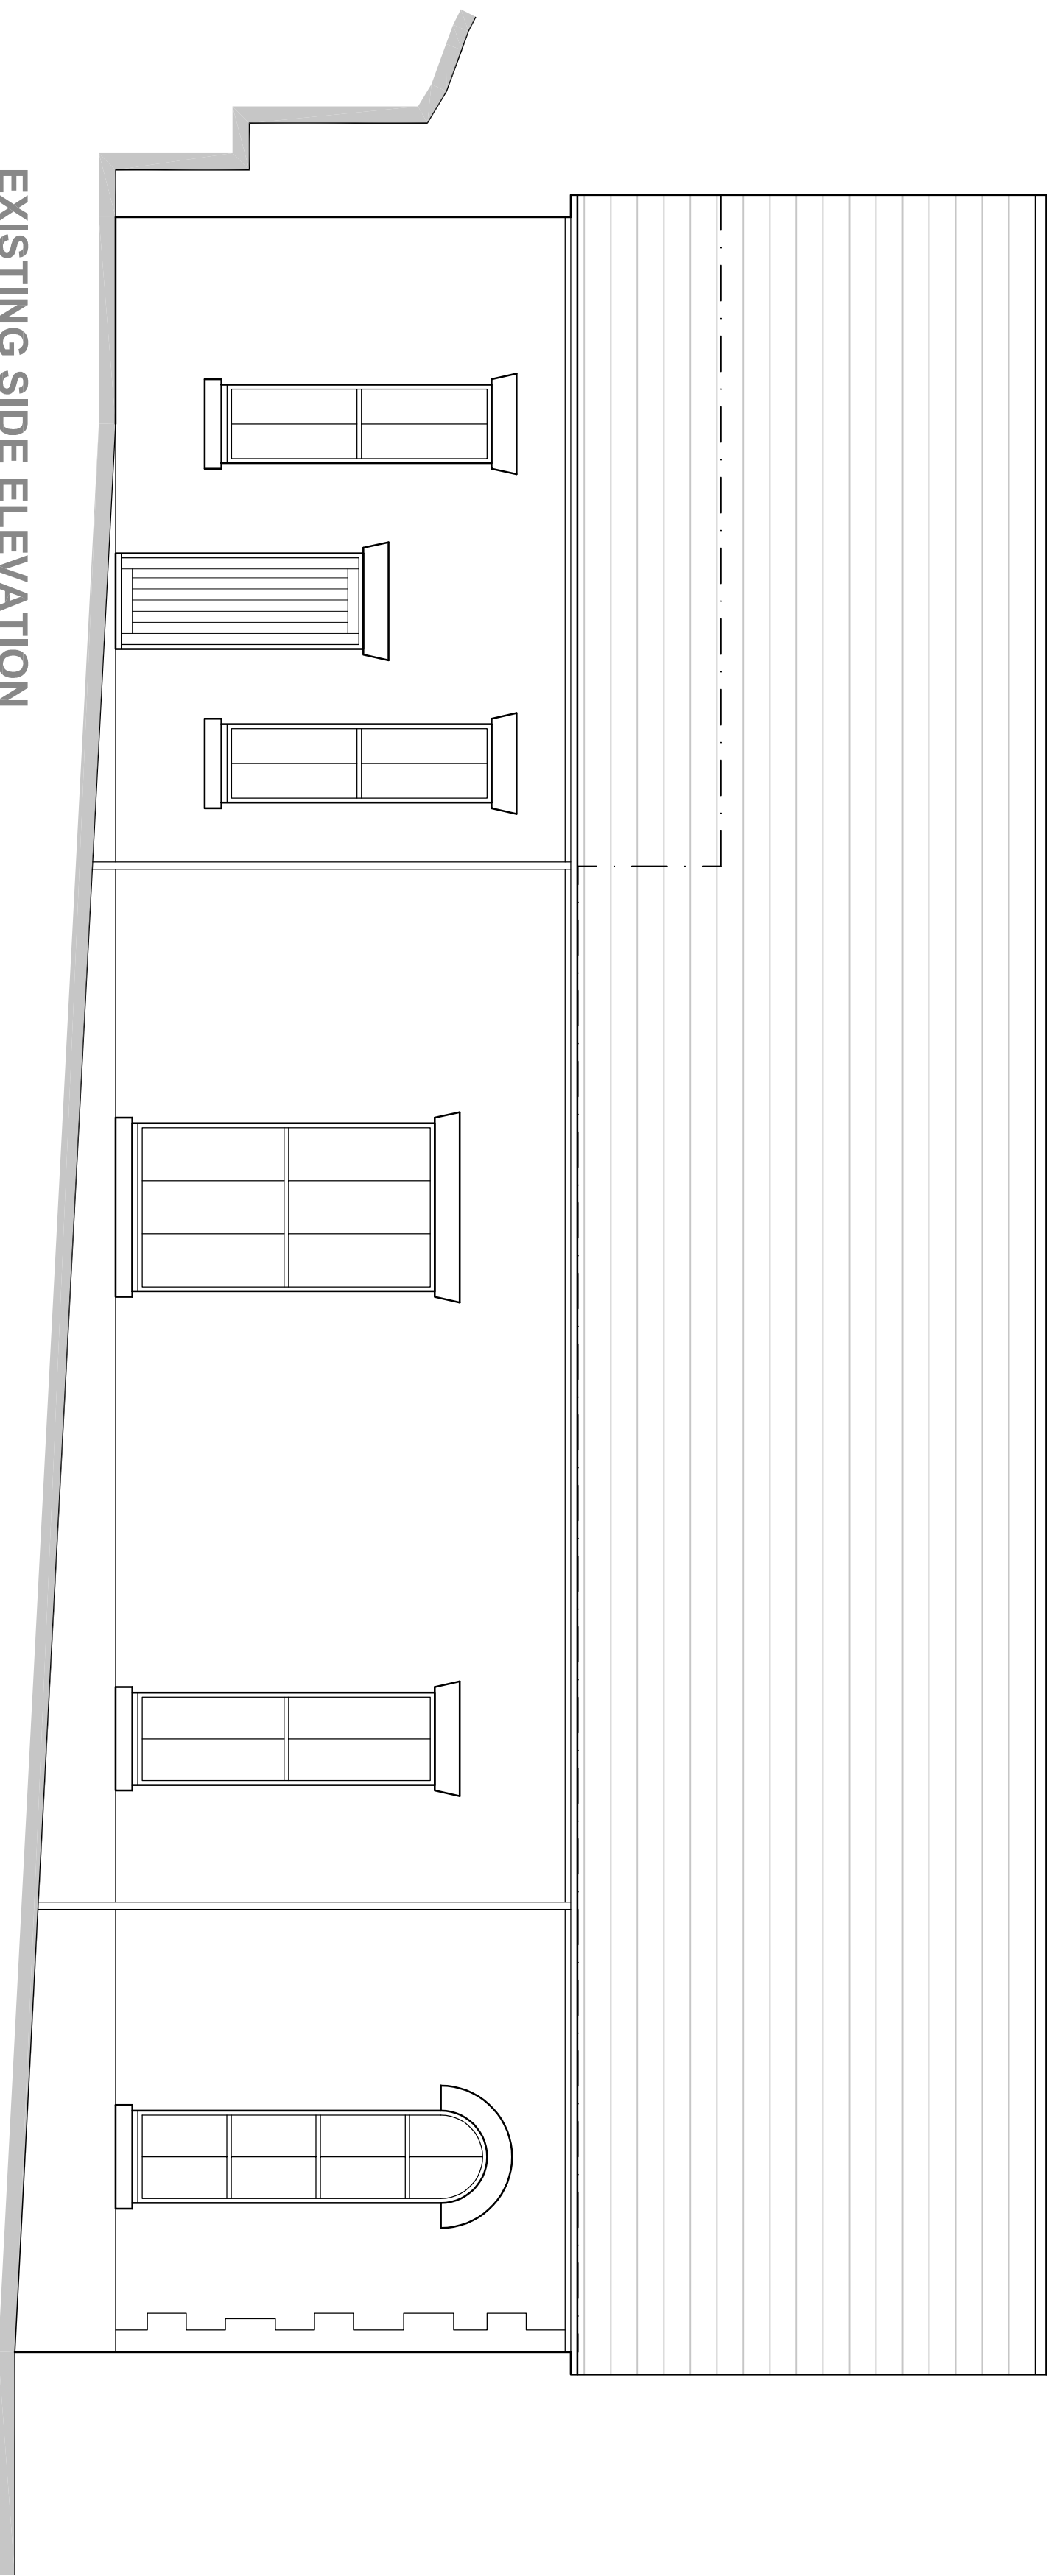


EXISTING SIDE ELEVATION
1:50 @ A0

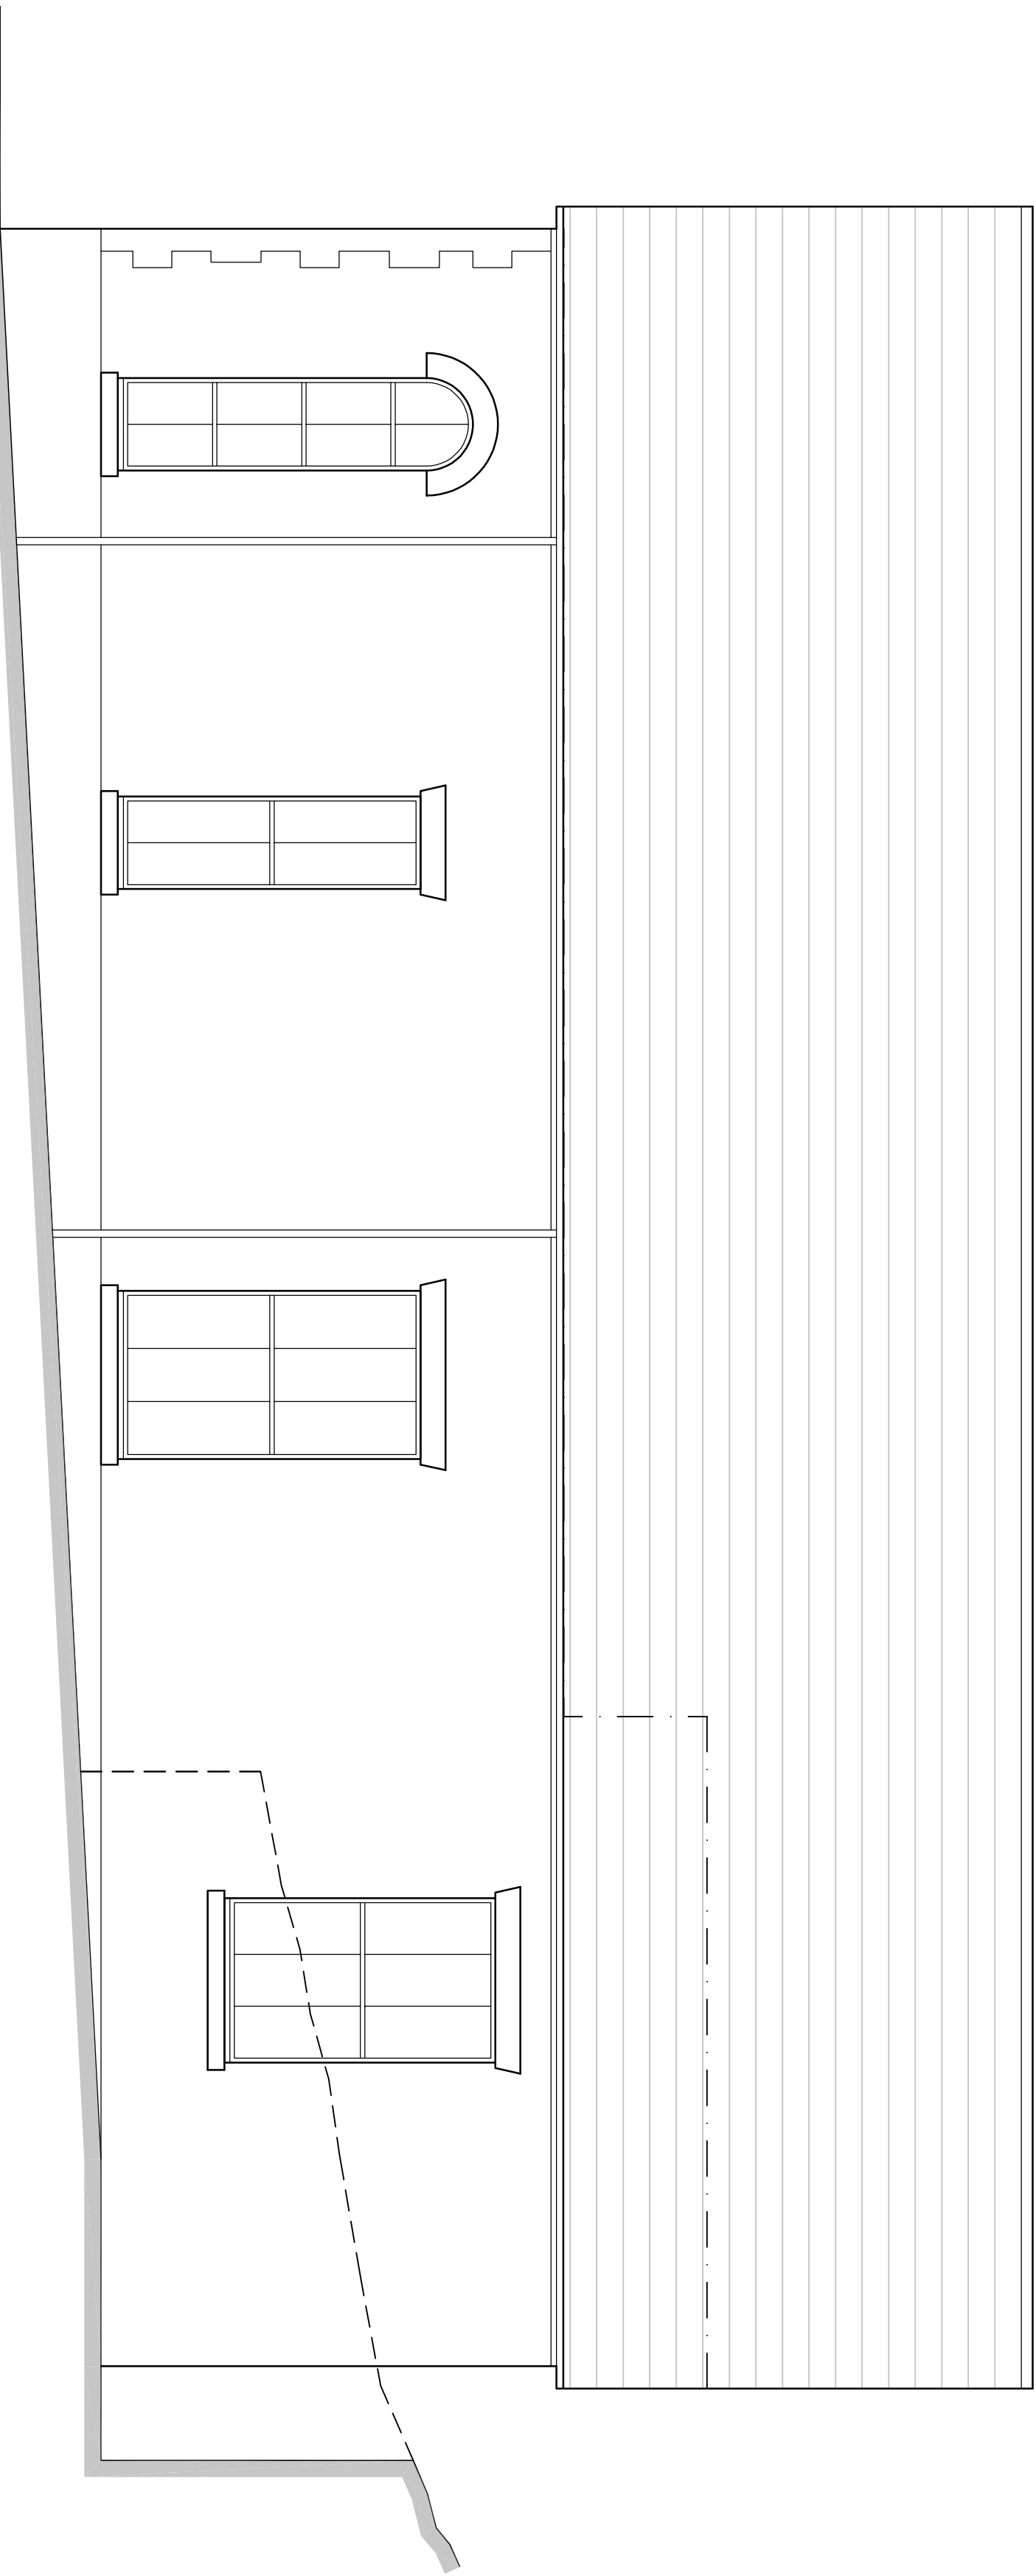

EXISTING SIDE ELEVATION
1:50 @ A0

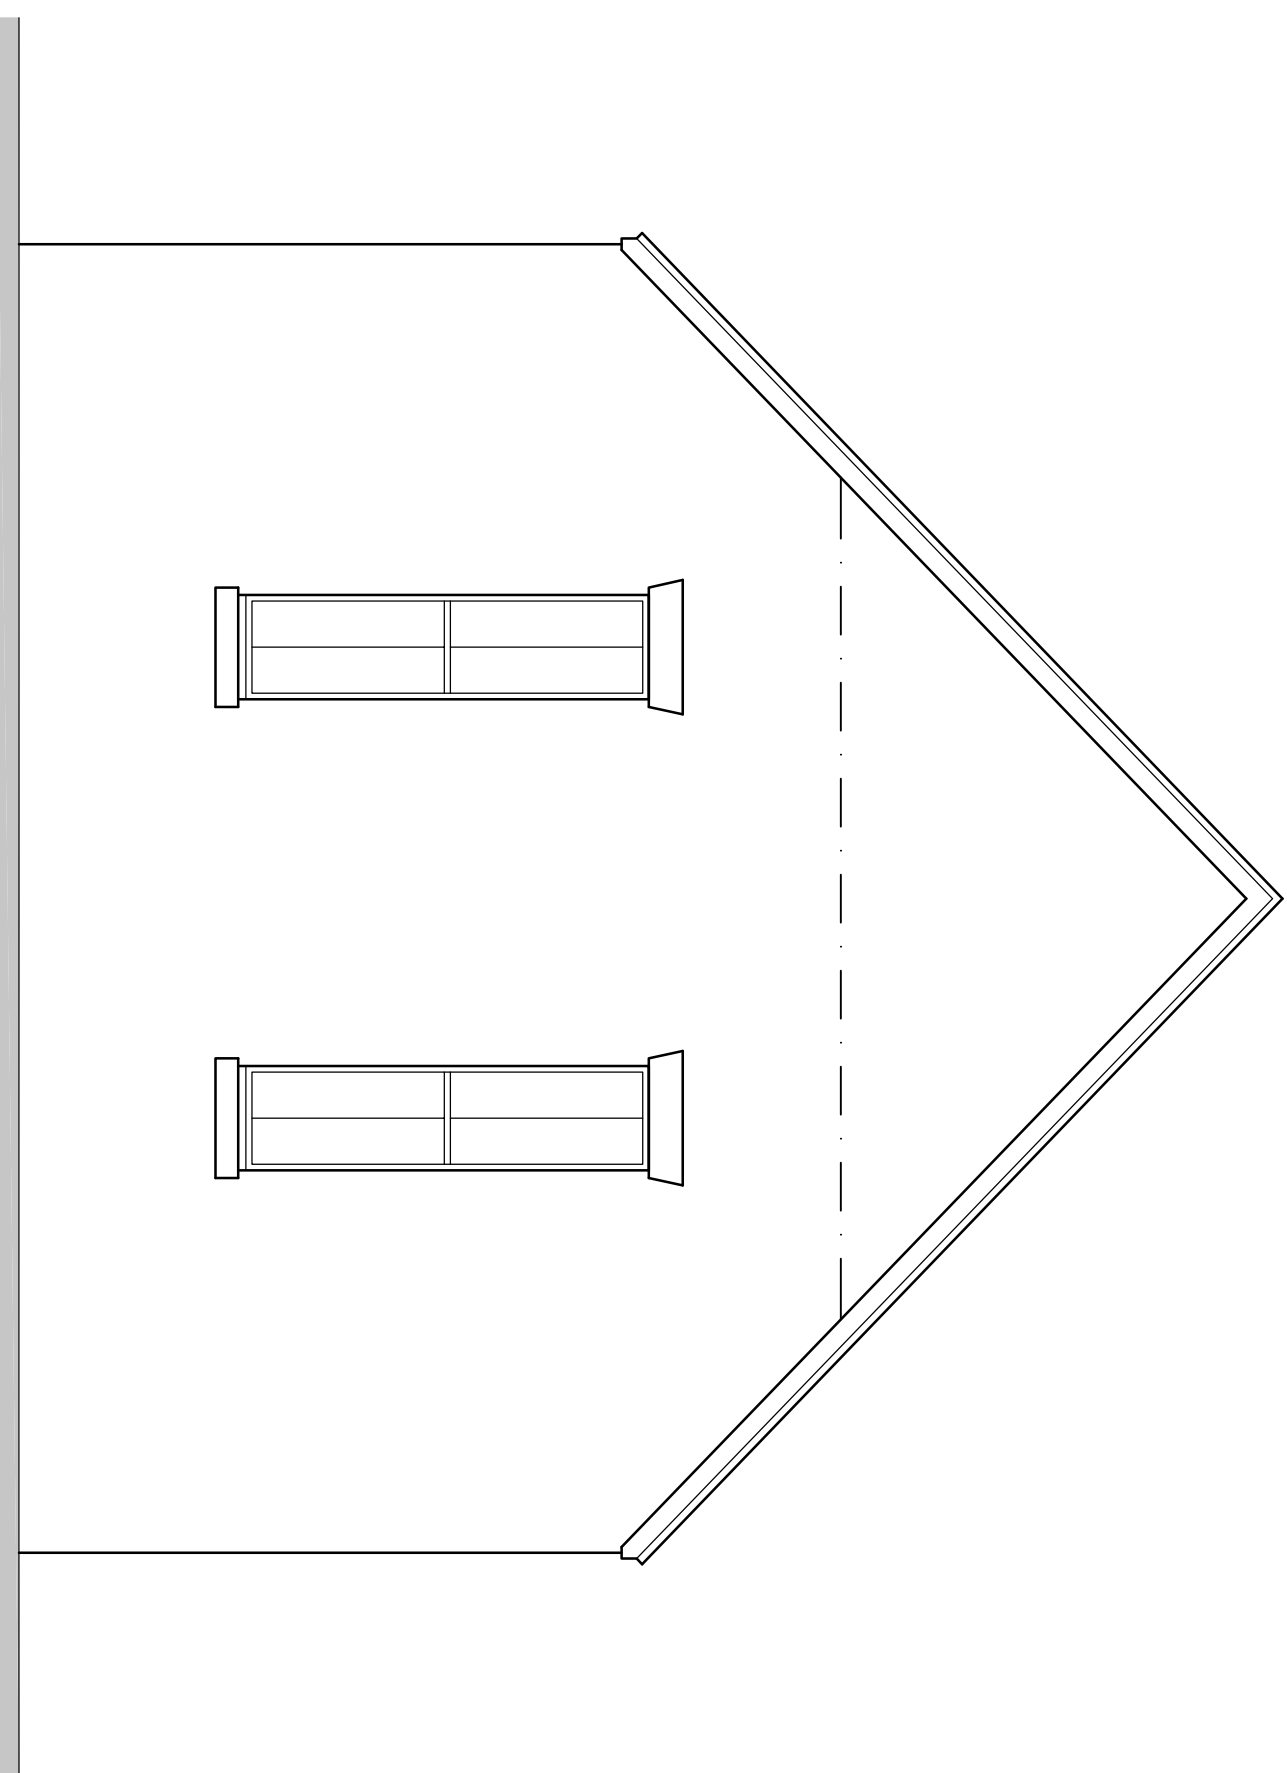

EXISTING REAR ELEVATION
1:50 @ A0

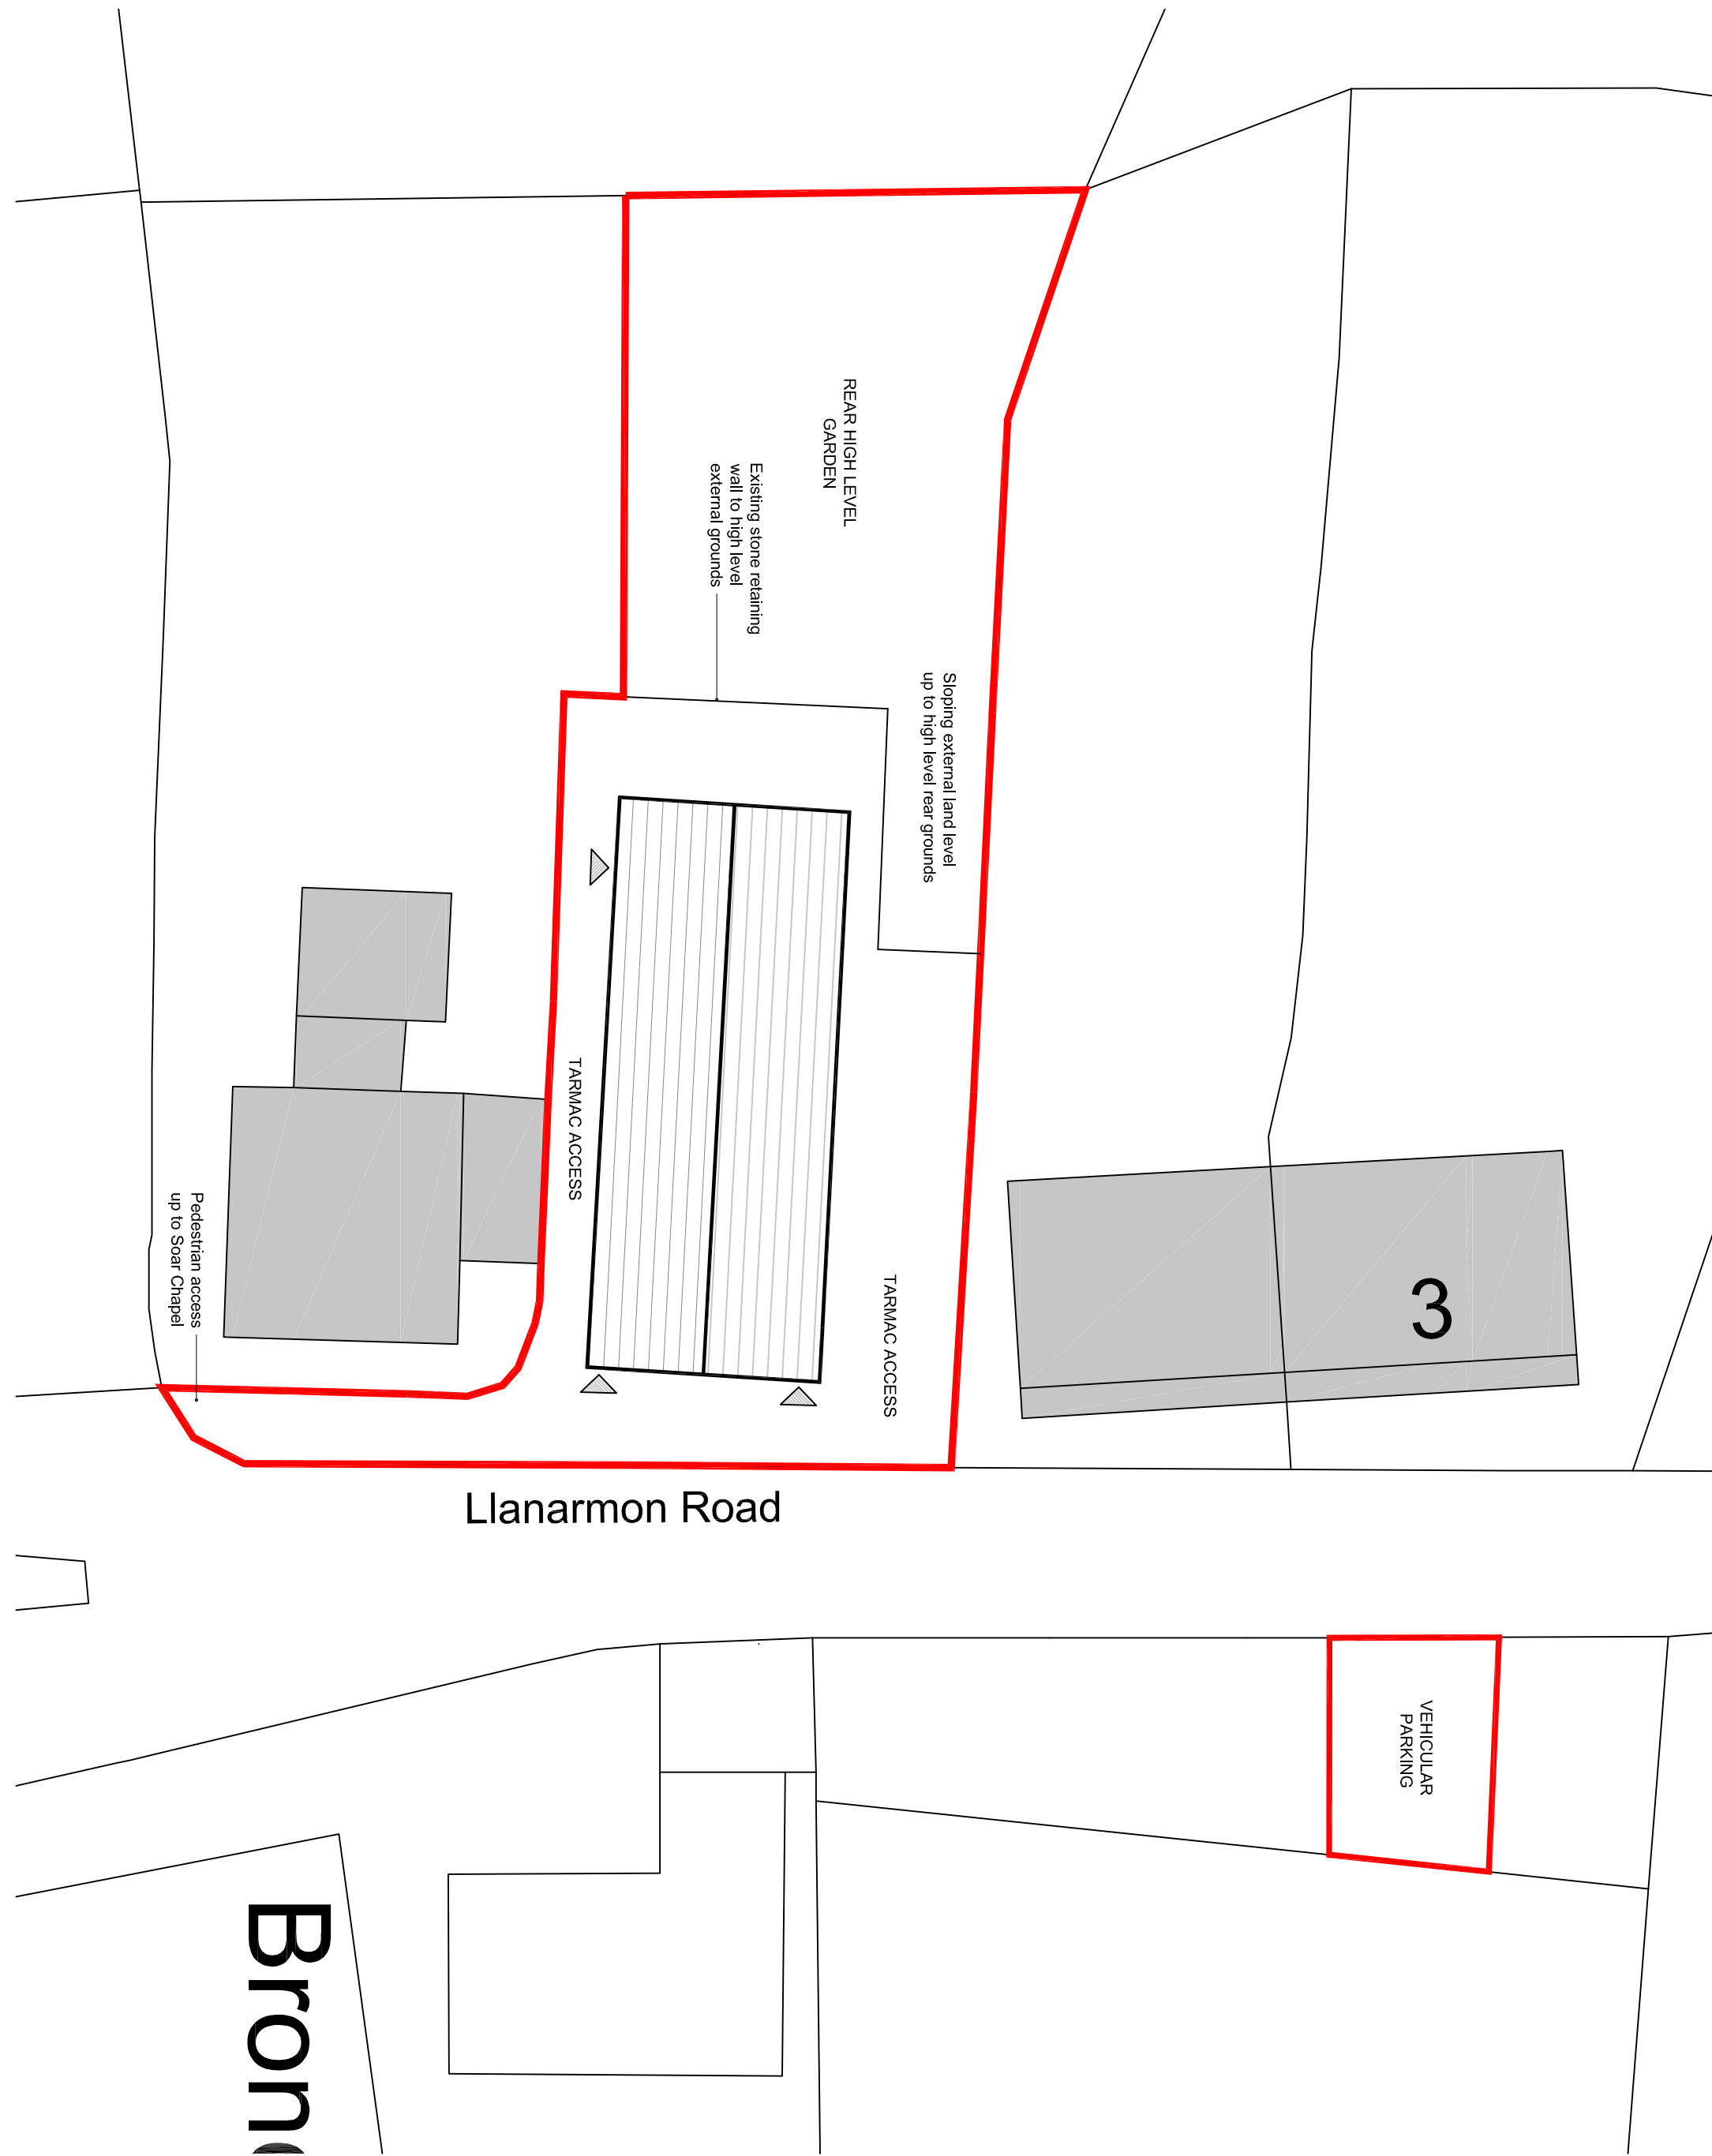

EXISTING SITE PLAN
1:200 @ A0

