


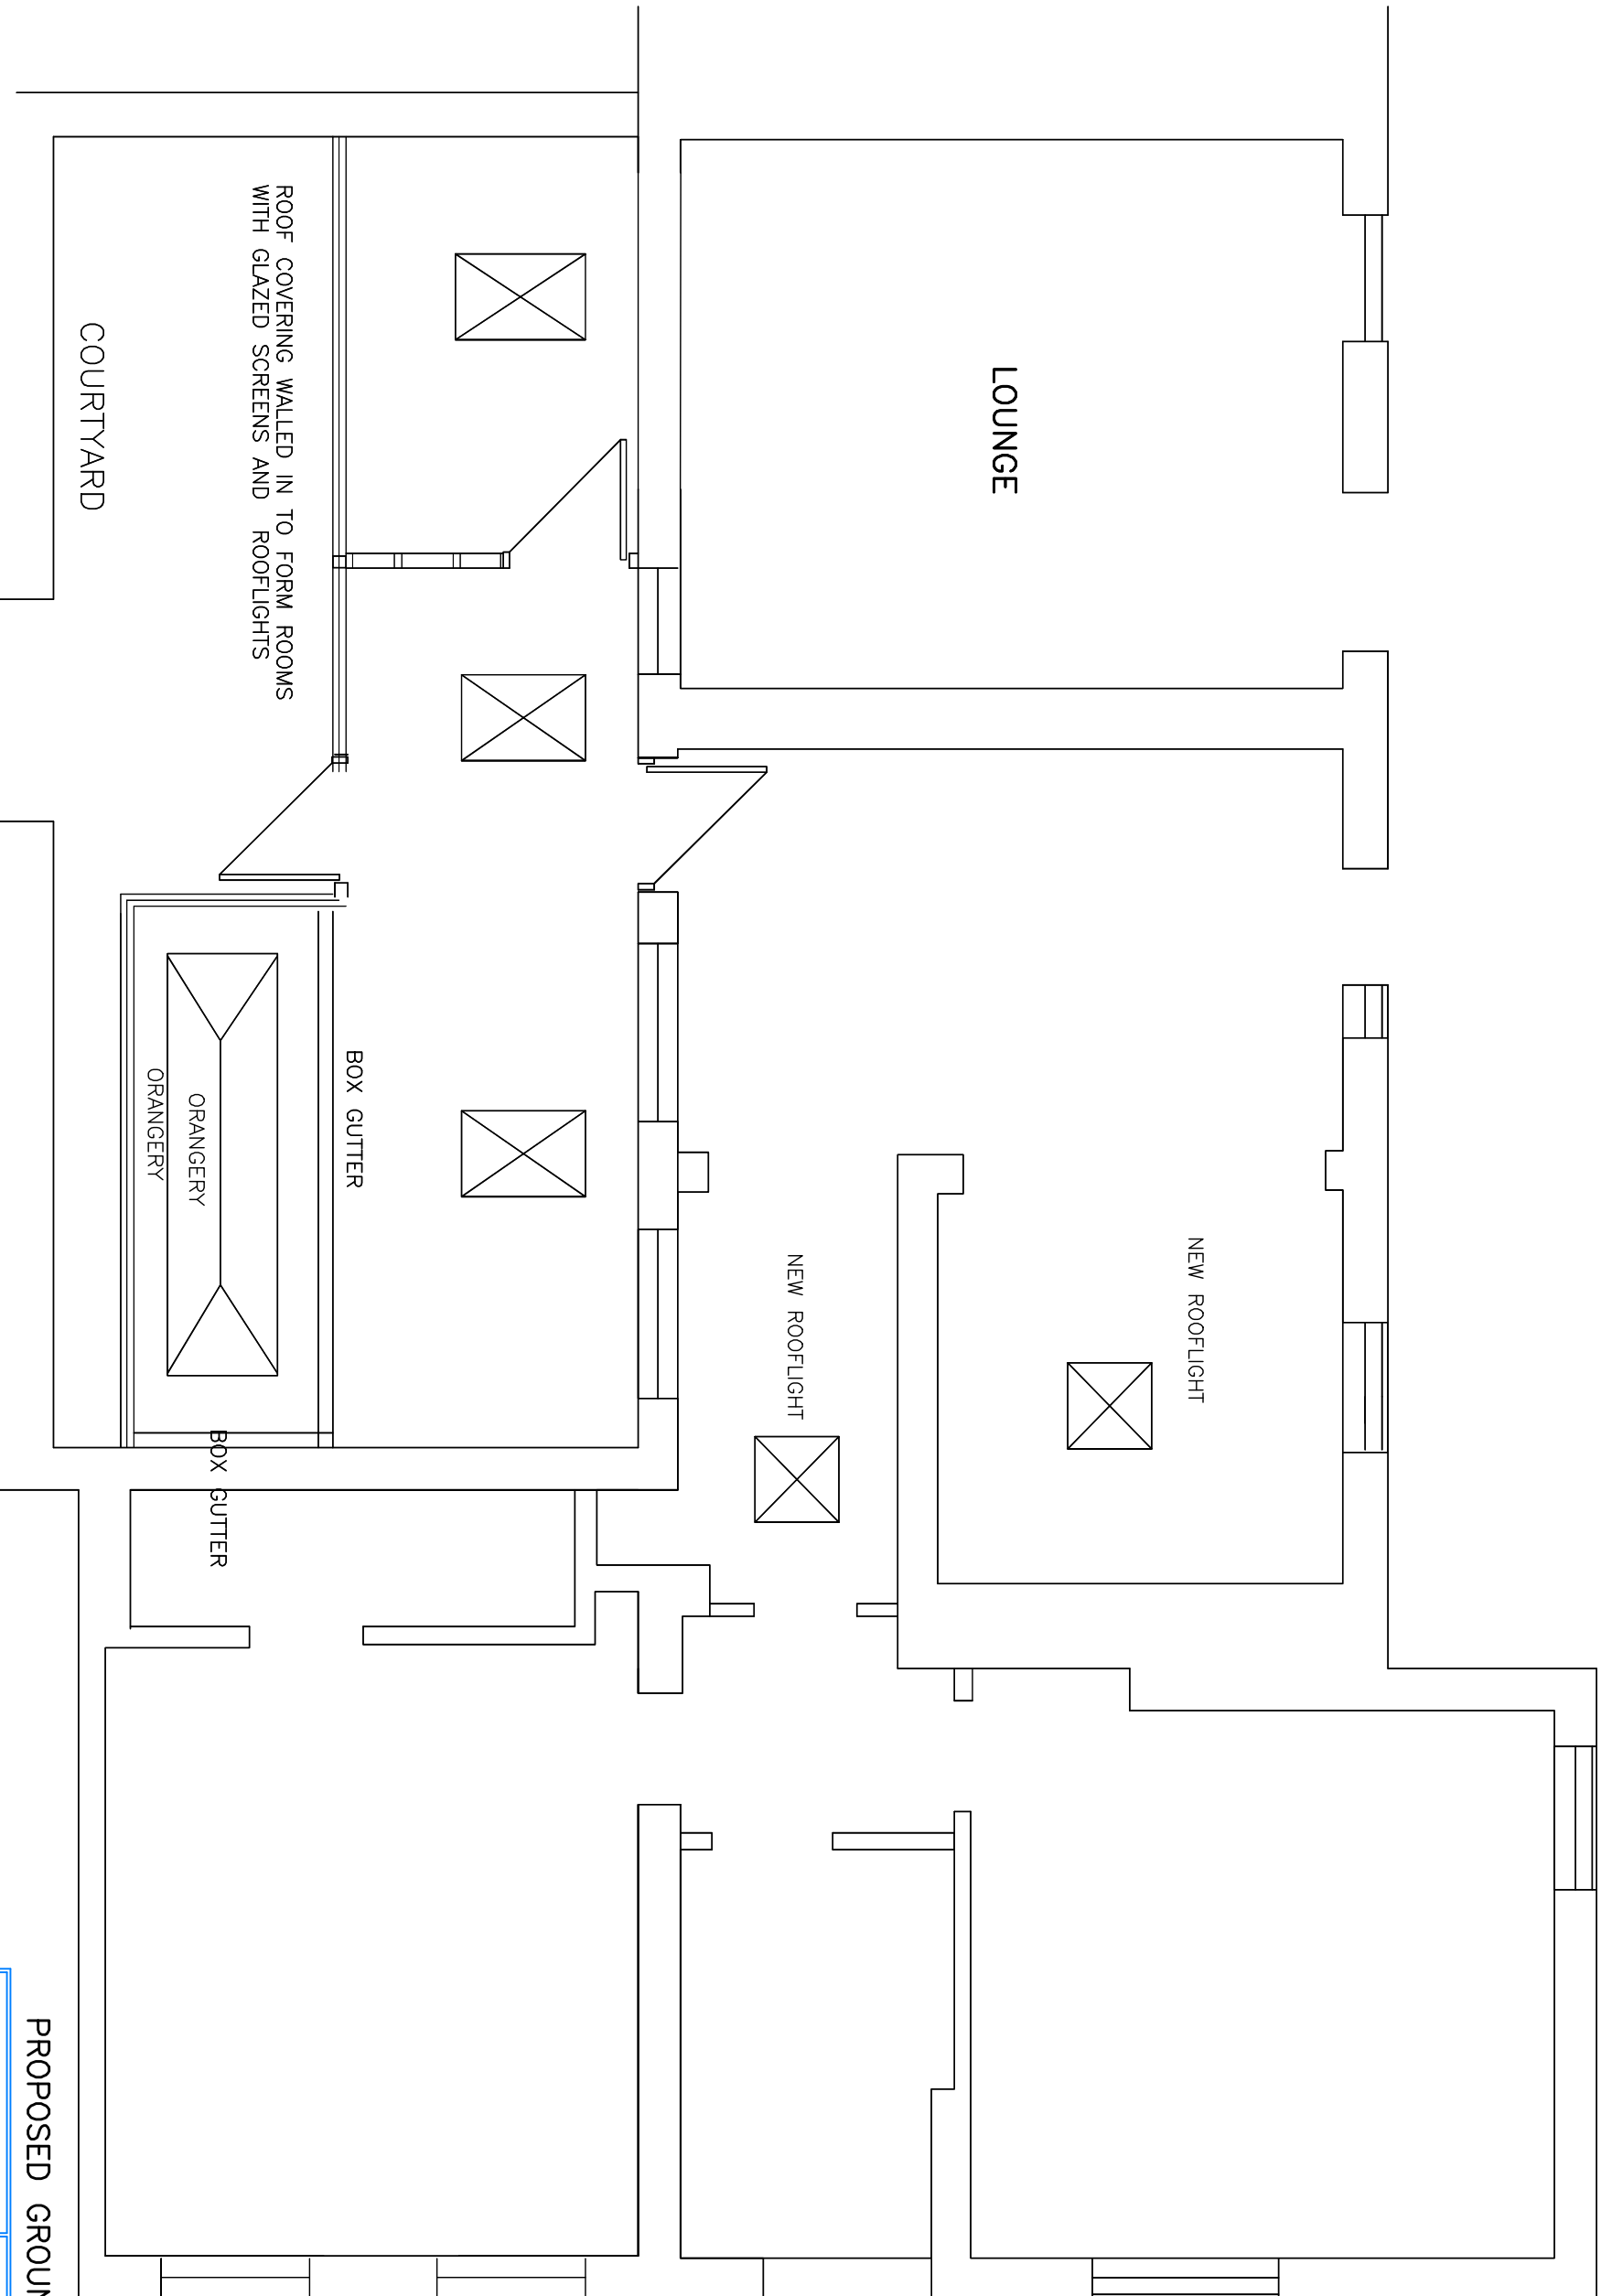

PROPOSED GROUND FLOOR

1000 AT 1-50
2000 AT 1-100

SCALE 1:50

24 Manor Park
Great Barrow
Chester
CH3 7LH
Tel. (01829) 741158

CLIENT: BT MADDOCK
DRAWING NO. 24/5/21/1

PROPOSED ALTERATIONS AT MANOR LODGE TREVALYN MANOR ROSSET

Hunt Planning Services Ltd.