



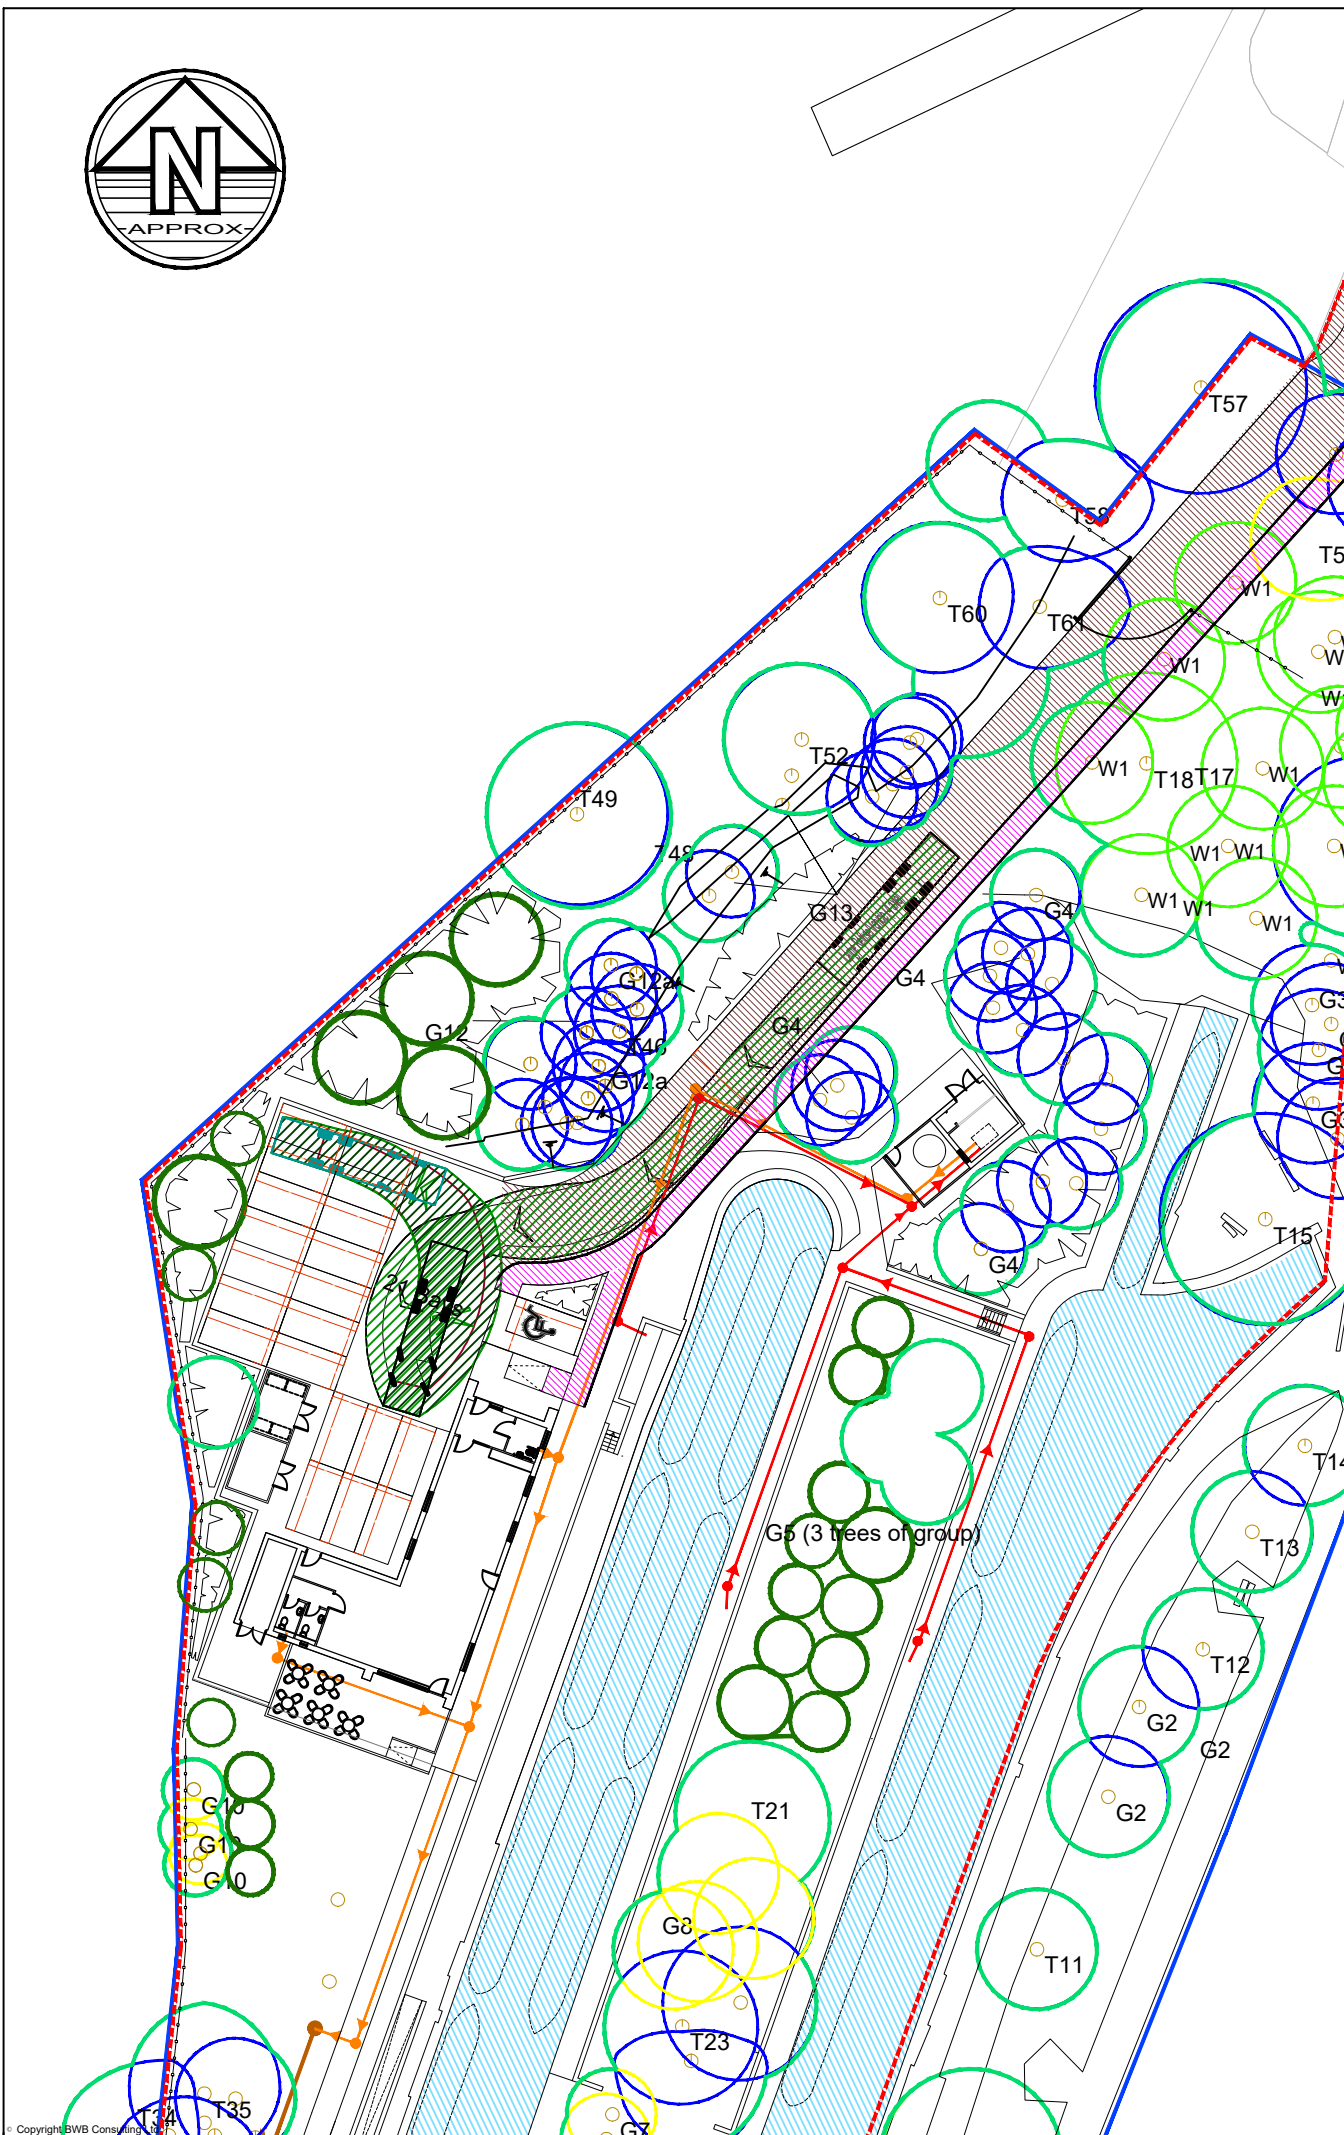

- Notes
1. Do not scale this drawing. All dimensions must be checked/ verified on site. If in doubt ask.
 2. This drawing is to be read in conjunction with all relevant architects, engineers and specialists drawings and specifications.
 3. All dimensions in millimetres unless noted otherwise. All levels in metres unless noted otherwise.
 4. Any discrepancies noted on site are to be reported to the engineer immediately.

Key Plan

Legend

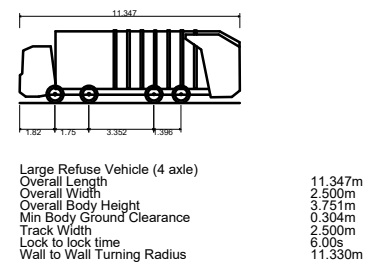

Rev	Date	Details of issue / revision	Drw	Rev
P4	20.09.21	Updated Swept Paths	OC	PW
P3	11.05.21	Updated Swept Paths	OC	PW
P2	06.05.21	PRELIMINARY ISSUE	OC	PW
P1	20.11.20	PRELIMINARY ISSUE	OC	PW

Issues & Revisions

BWB
CONSULTANCY | ENVIRONMENT
INFRASTRUCTURE | BUILDINGS

Client
CANAL AND RIVER TRUST

Project Title
**BOAT HIRE BUSINESS,
TREVOR BASIN,
LLANGOLLEN, NORTH
WALES**

Drawing Title
**SWEPT PATH ANALYSIS -
LARGE REFUSE VEHICLE**

Drawn:	C. Cresswell	Reviewed:	P. Wilson
BWB Ref:	LDT2220	Date:	21.09.21
Scale:	A3: 1:500	Status:	S2
Project - Originator - Zone - Level - Type - Role - Number	TRB-BWB-HGN-XX-DR-TR-111	Rev	P4