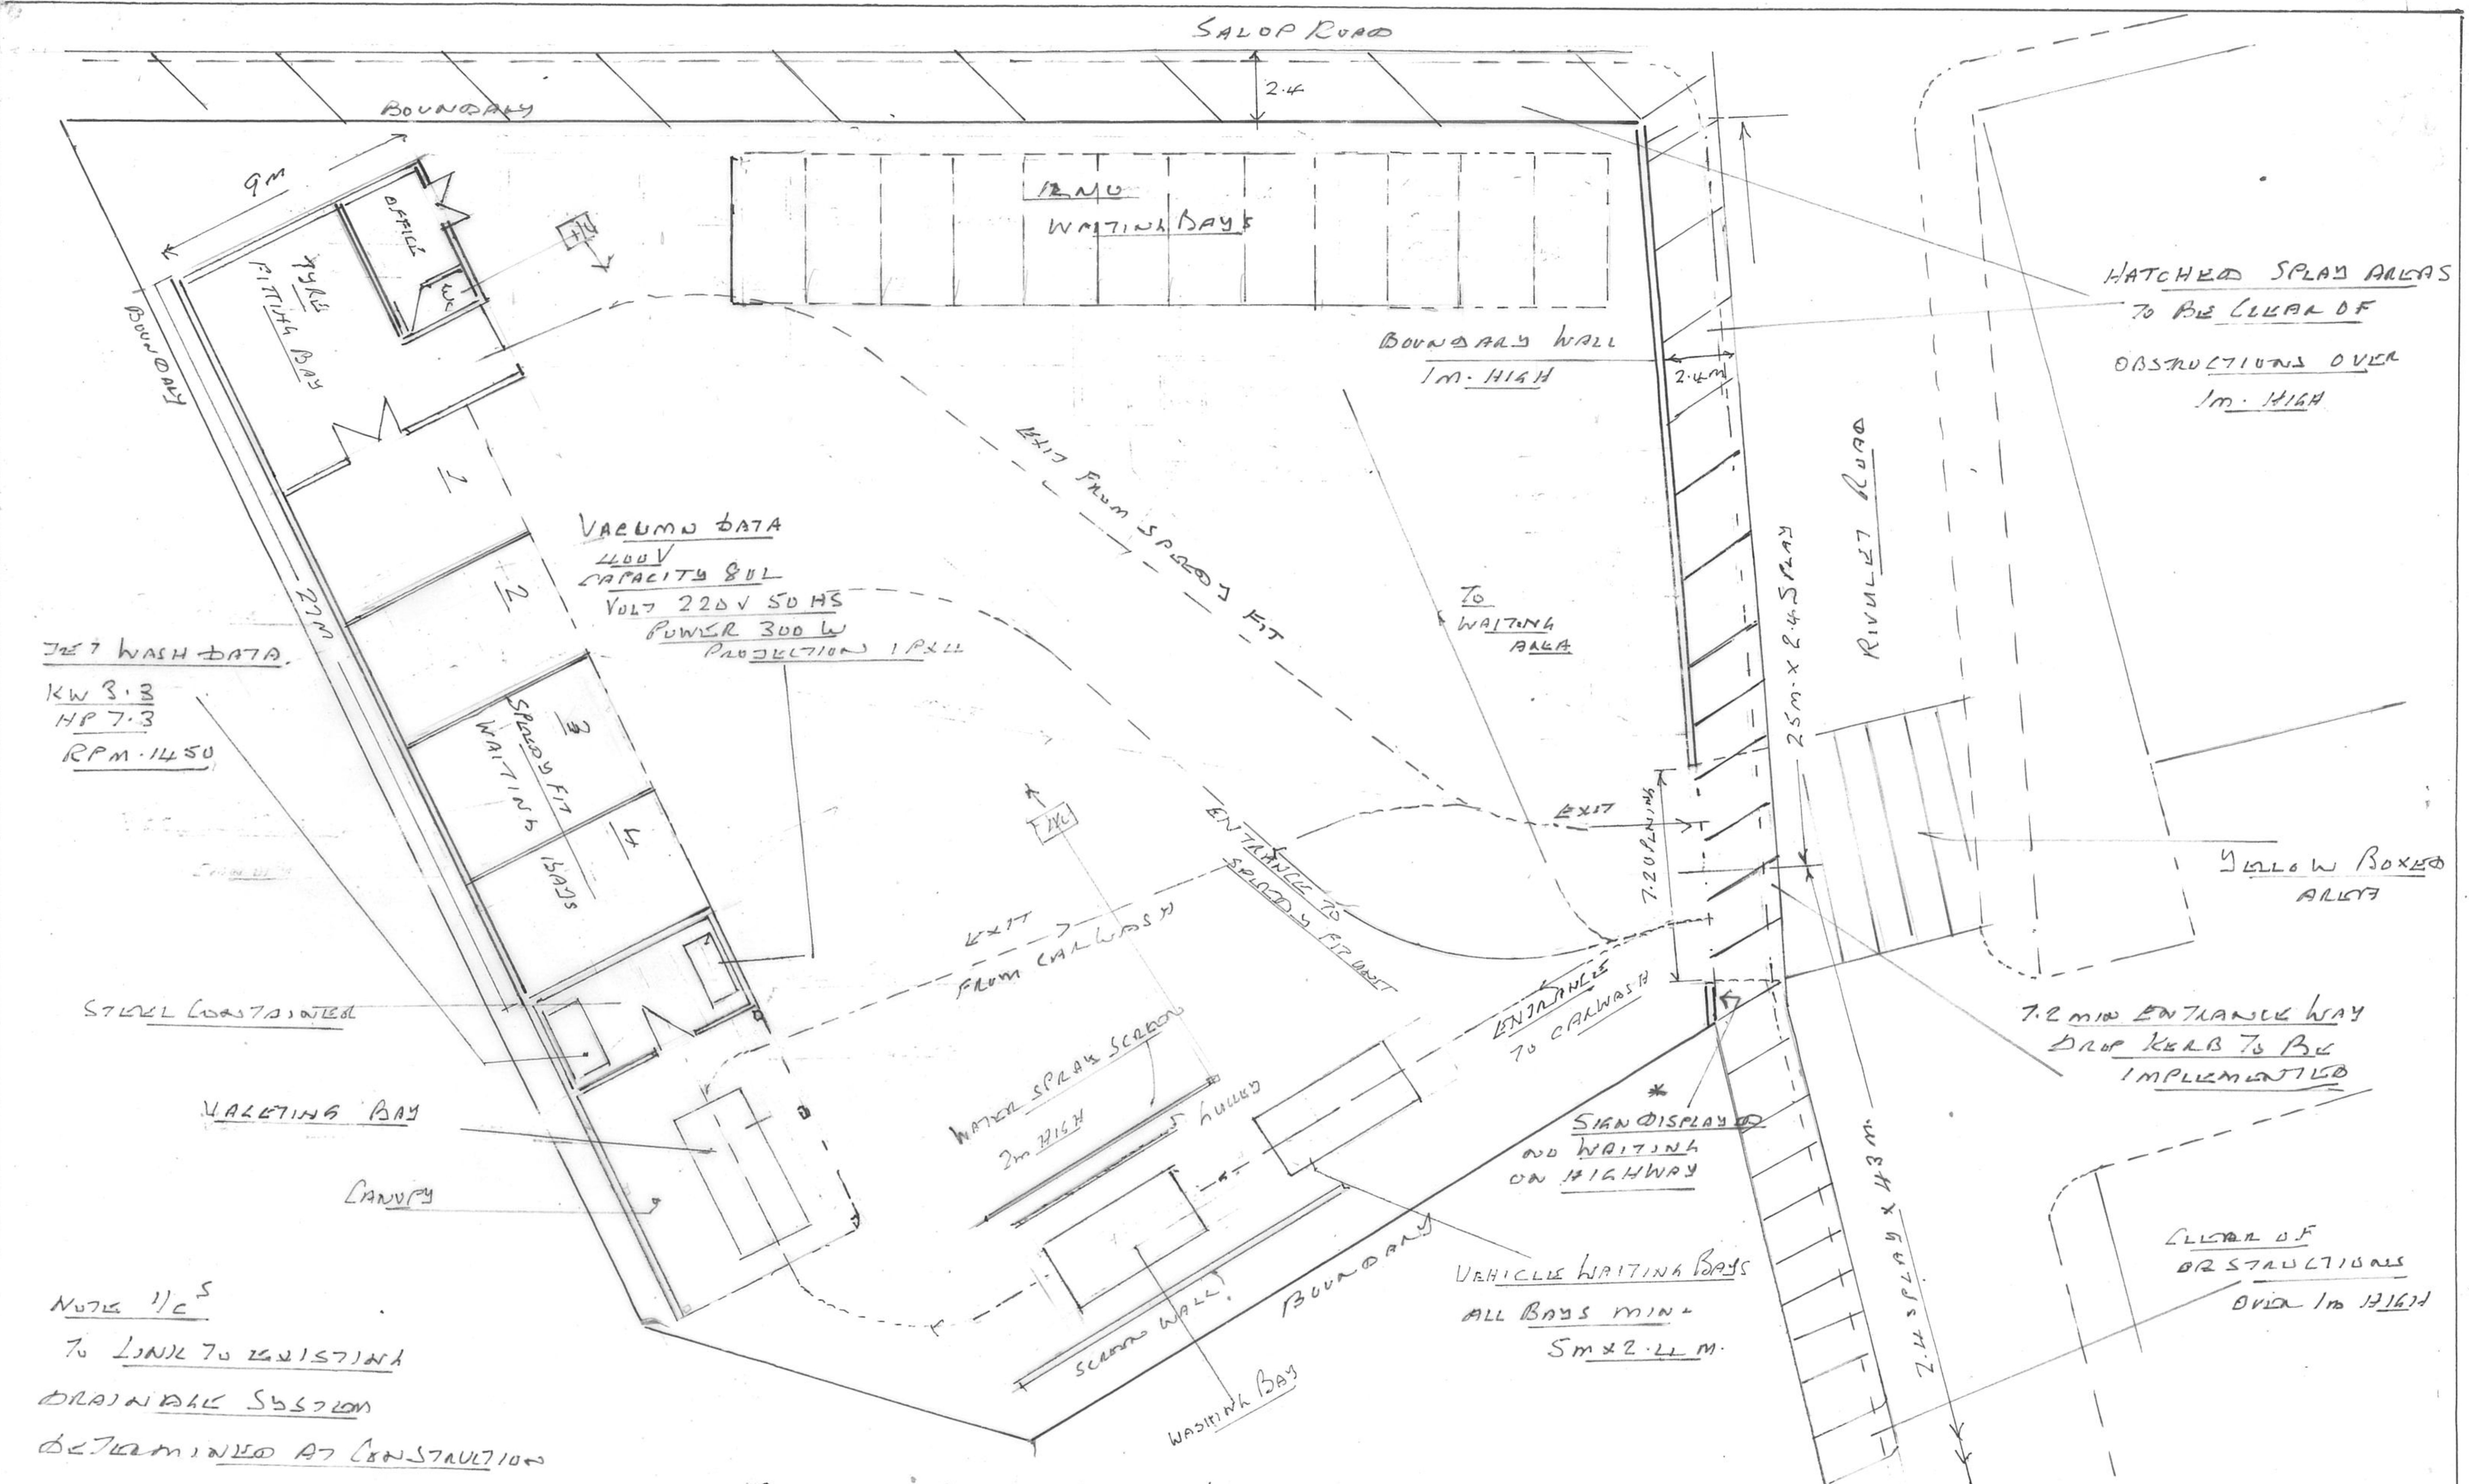

NOTE 1/C^S TO LINK TO EXISTING DRAINAGE SYSTEM DETERMINED AT CONSTRUCTION LEVEL

PROPOSED GROUND FLOOR LAYOUT
SCALE 1/200

PROPOSED SPEEDY FIT UNIT
+ CAR WASH AREA

WREXHAM MUSICAL THEATRE SOCIETY
NO 1 SALOP ROAD
WREXHAM
LL13 7AP

JUNE 21