




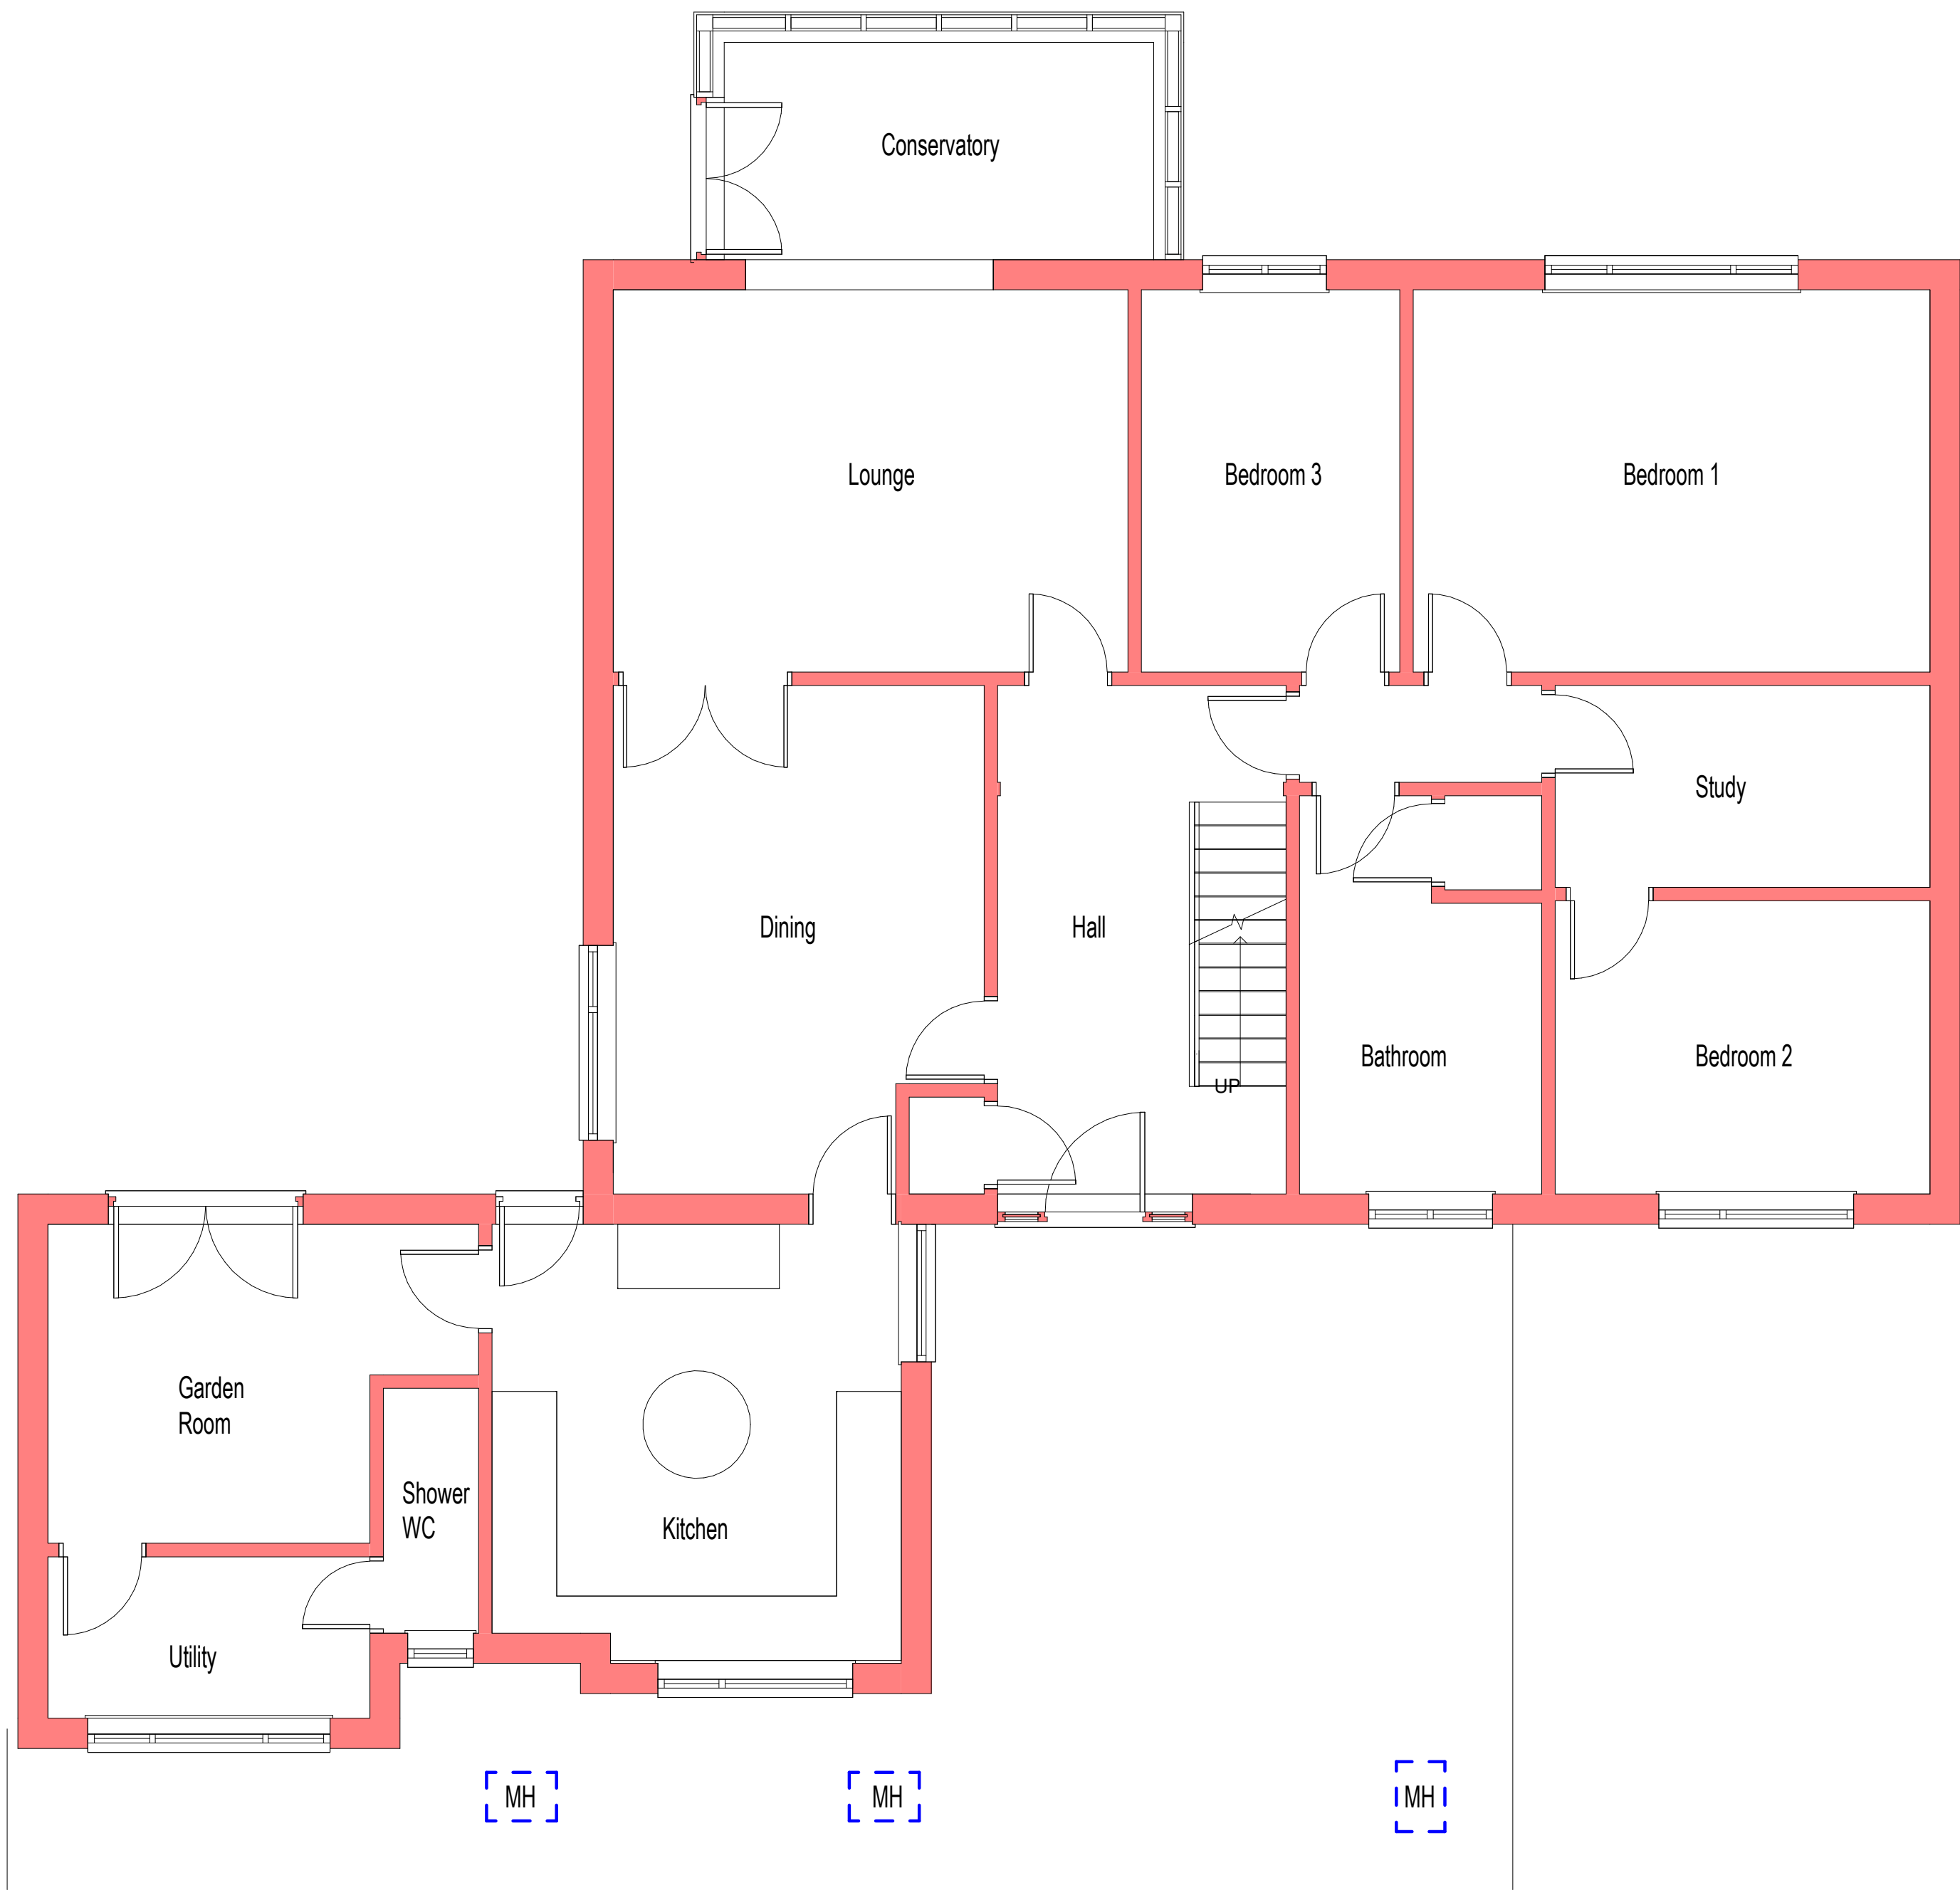


G00 - Existing Ground Floor Plan
1 : 50

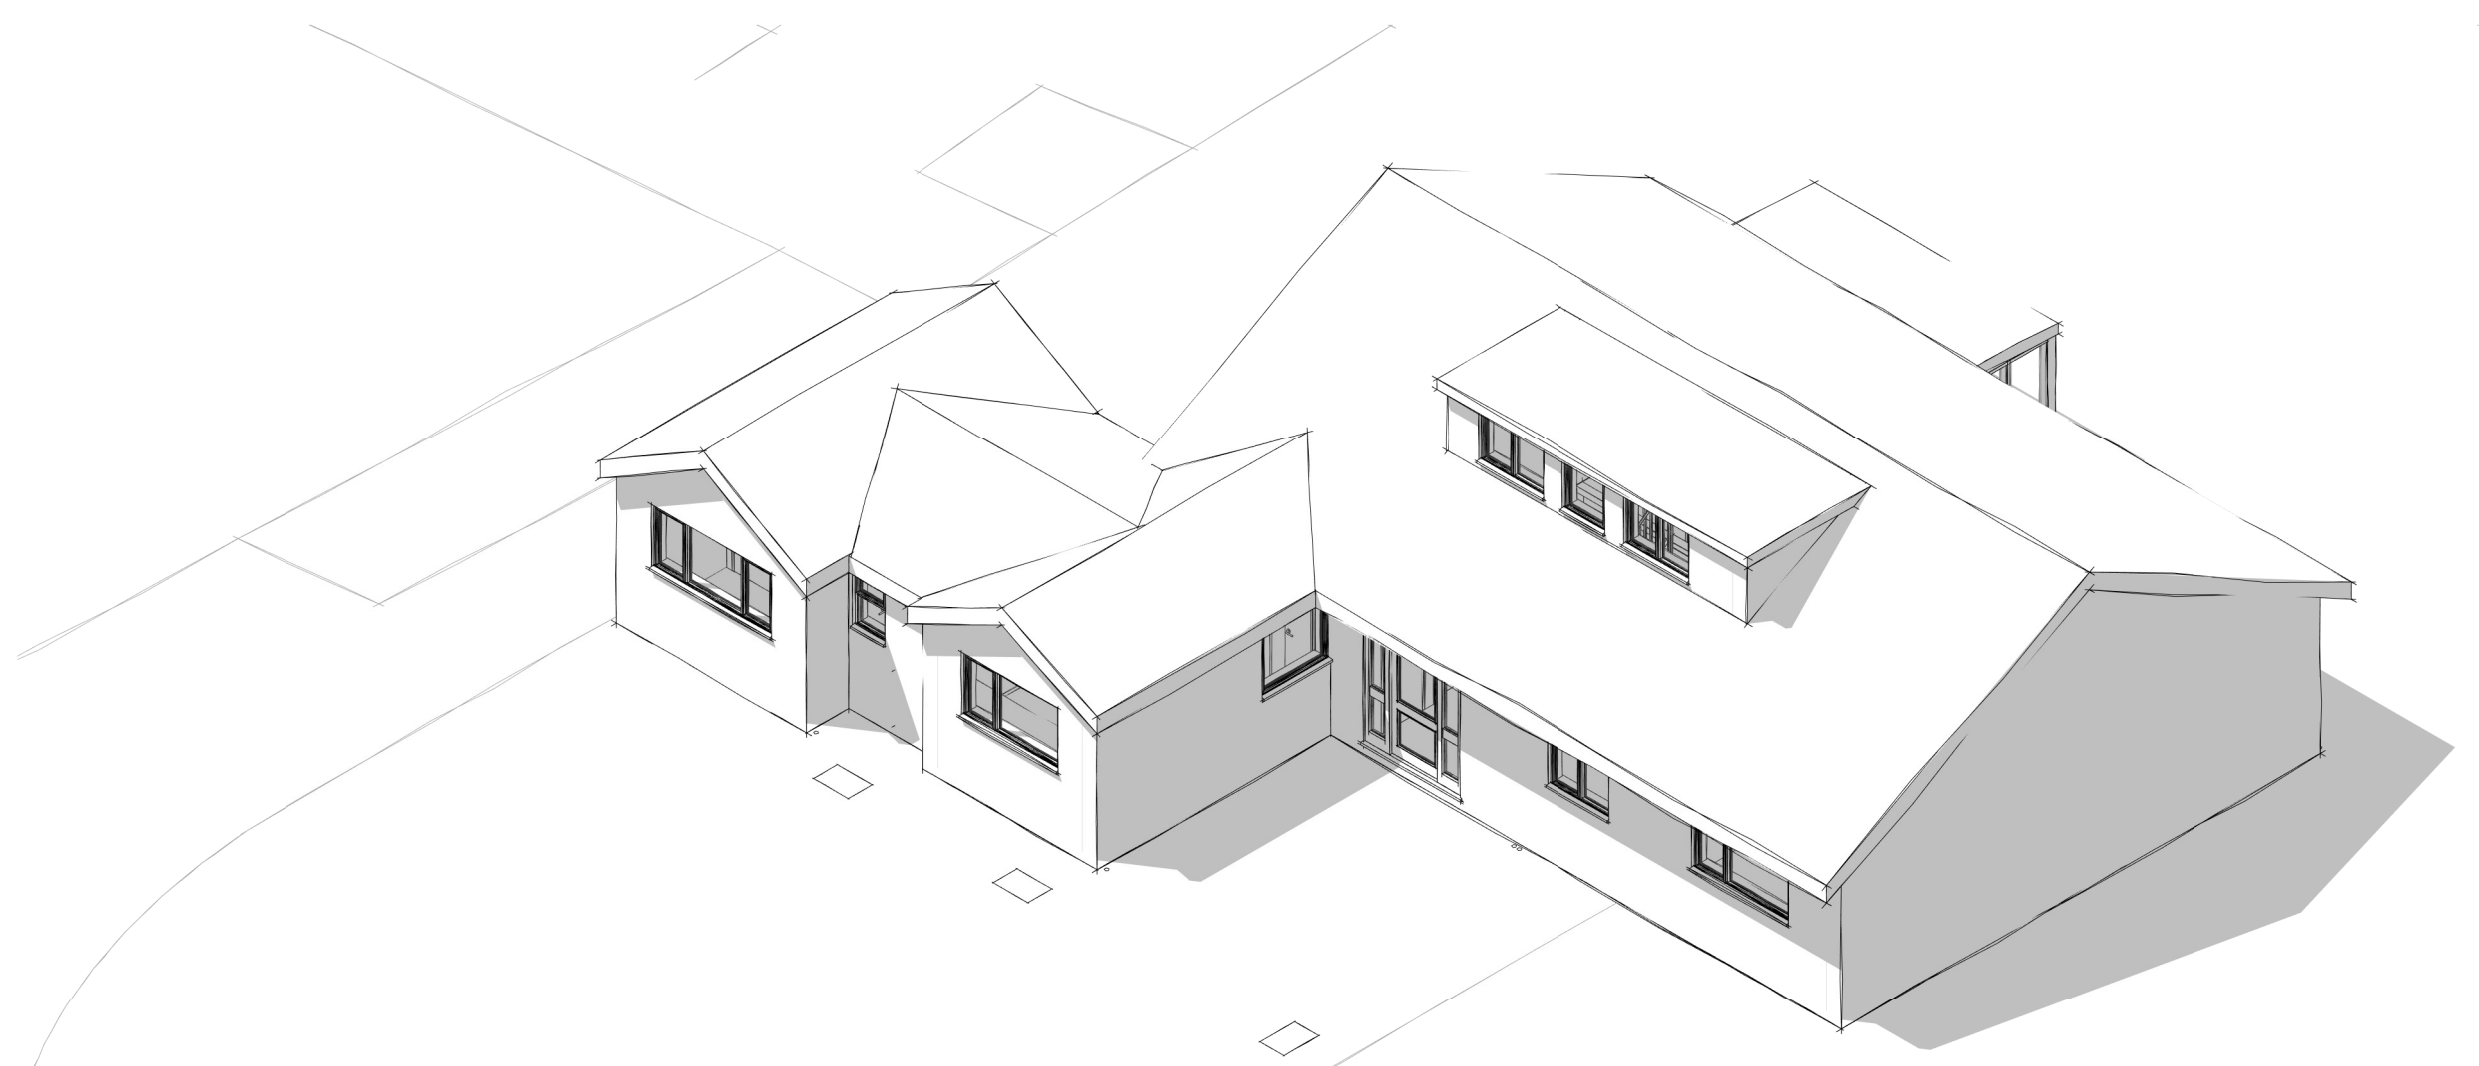

Existing 3D View 1

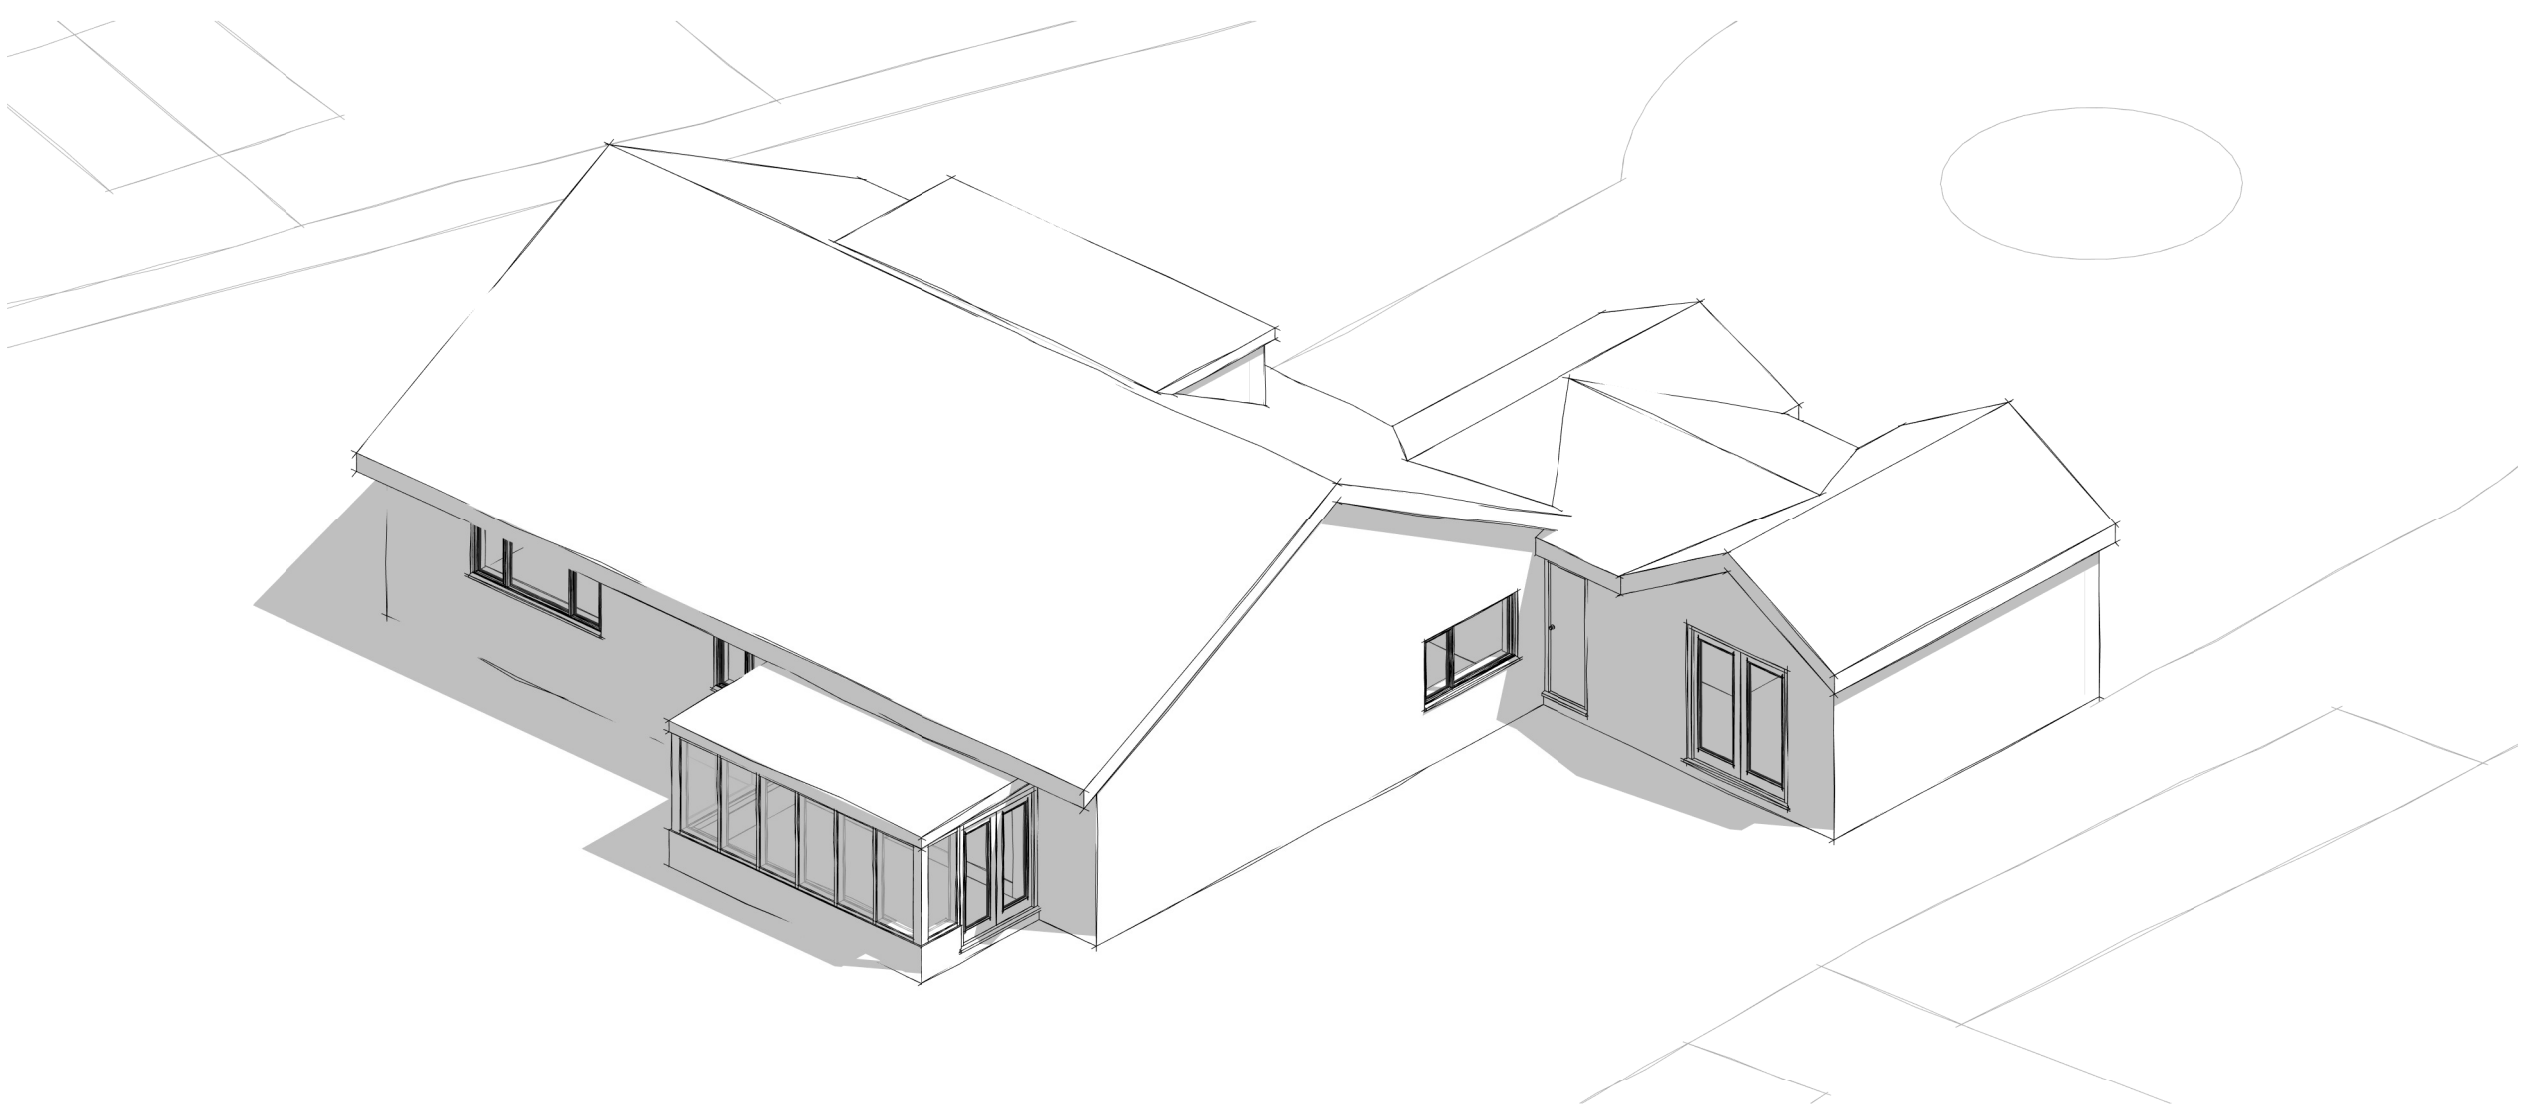

Existing 3D View 2

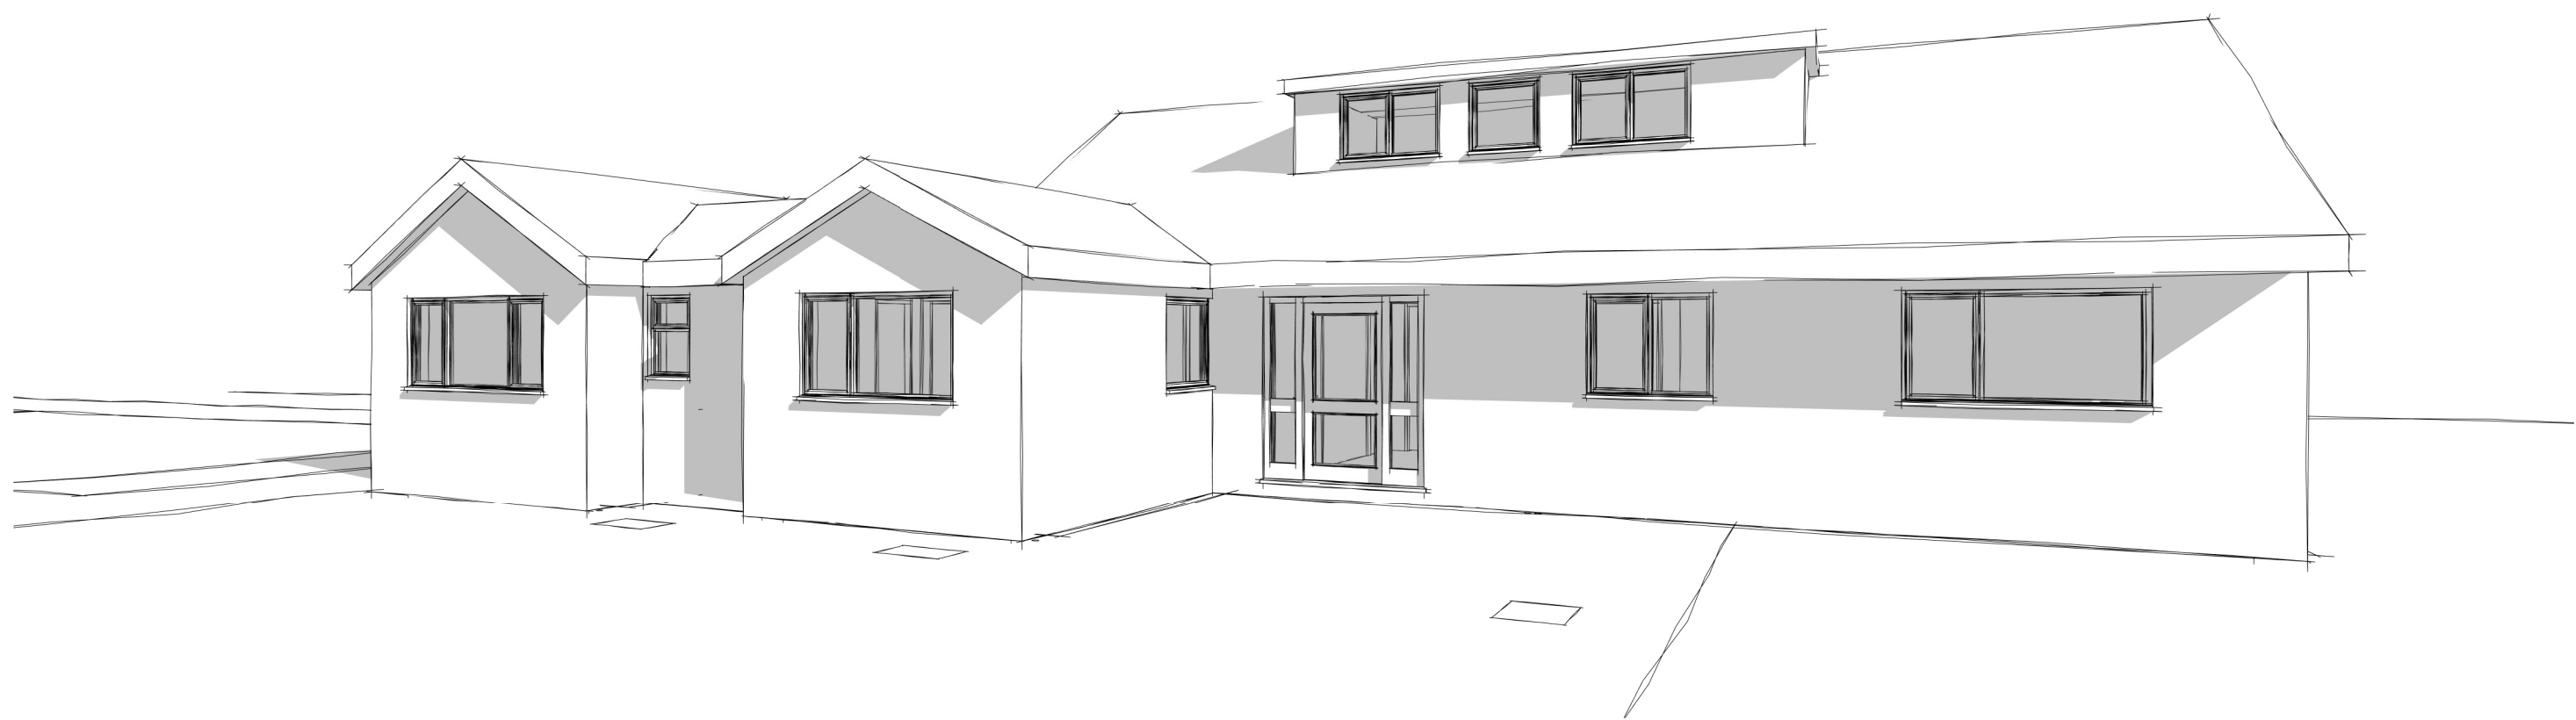

Existing 3D Perspective 1